



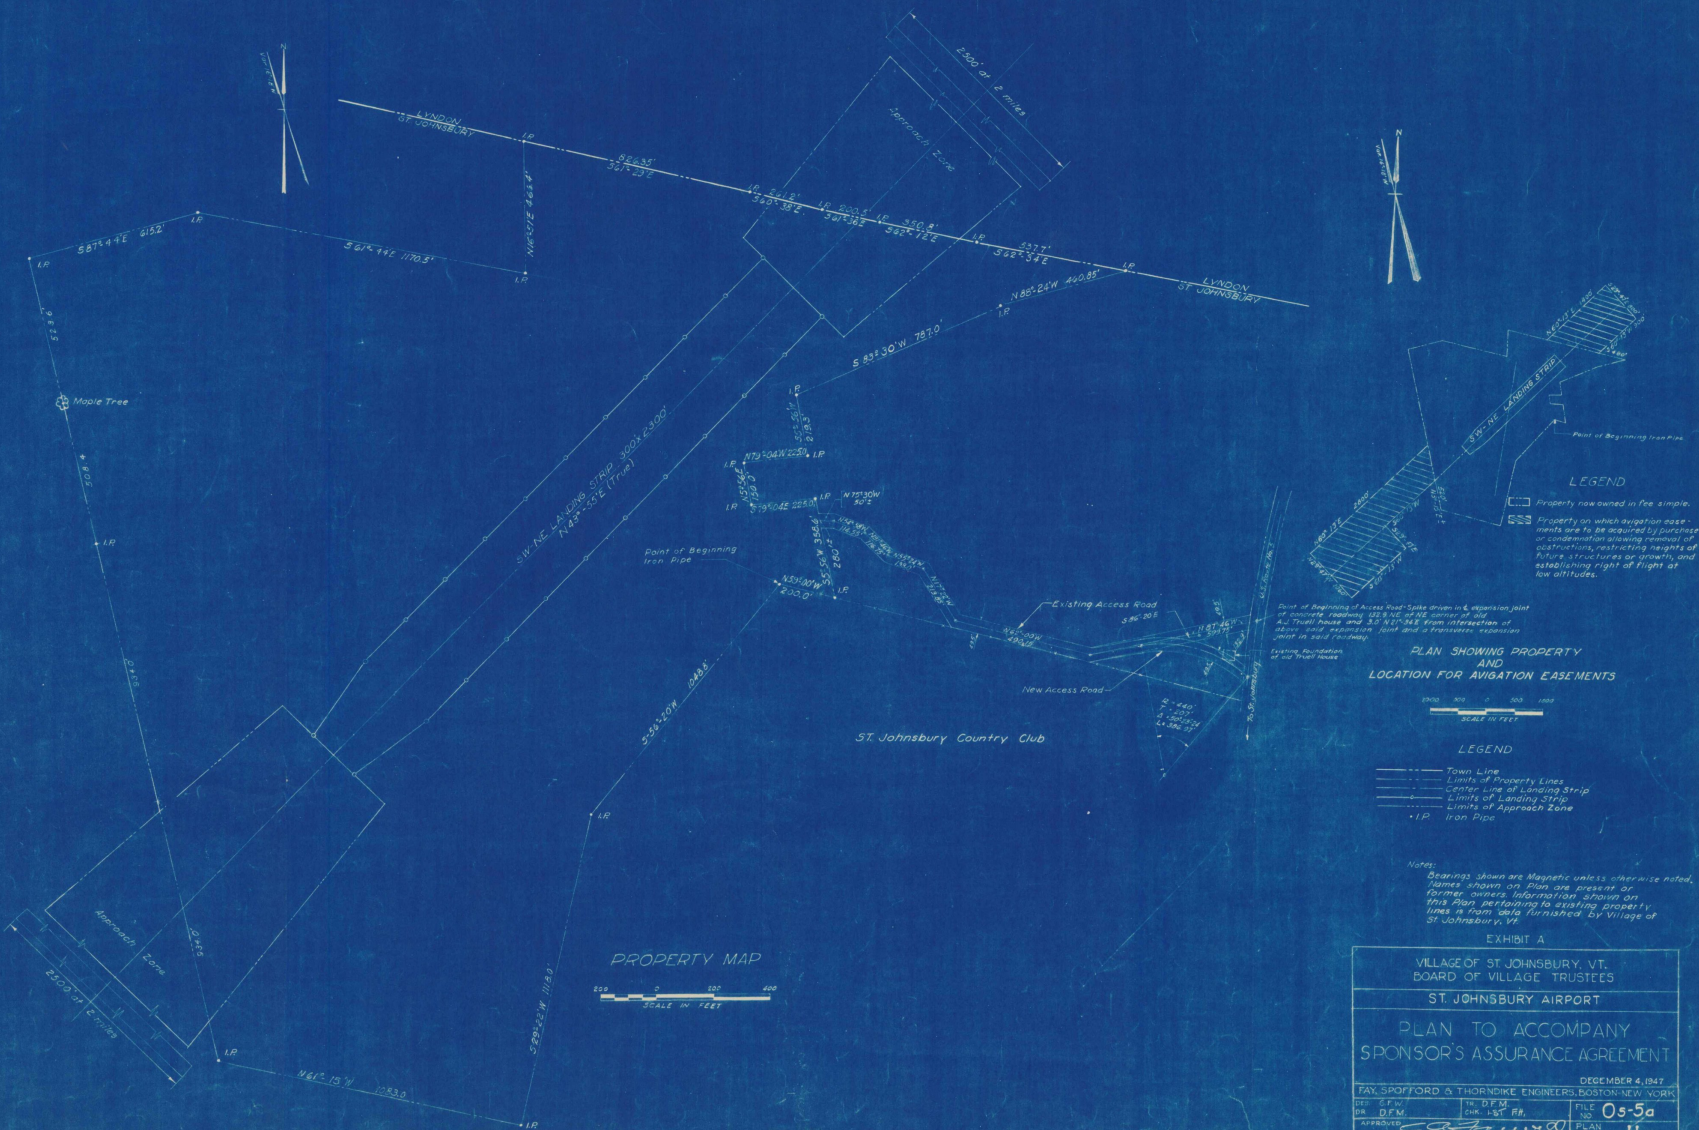

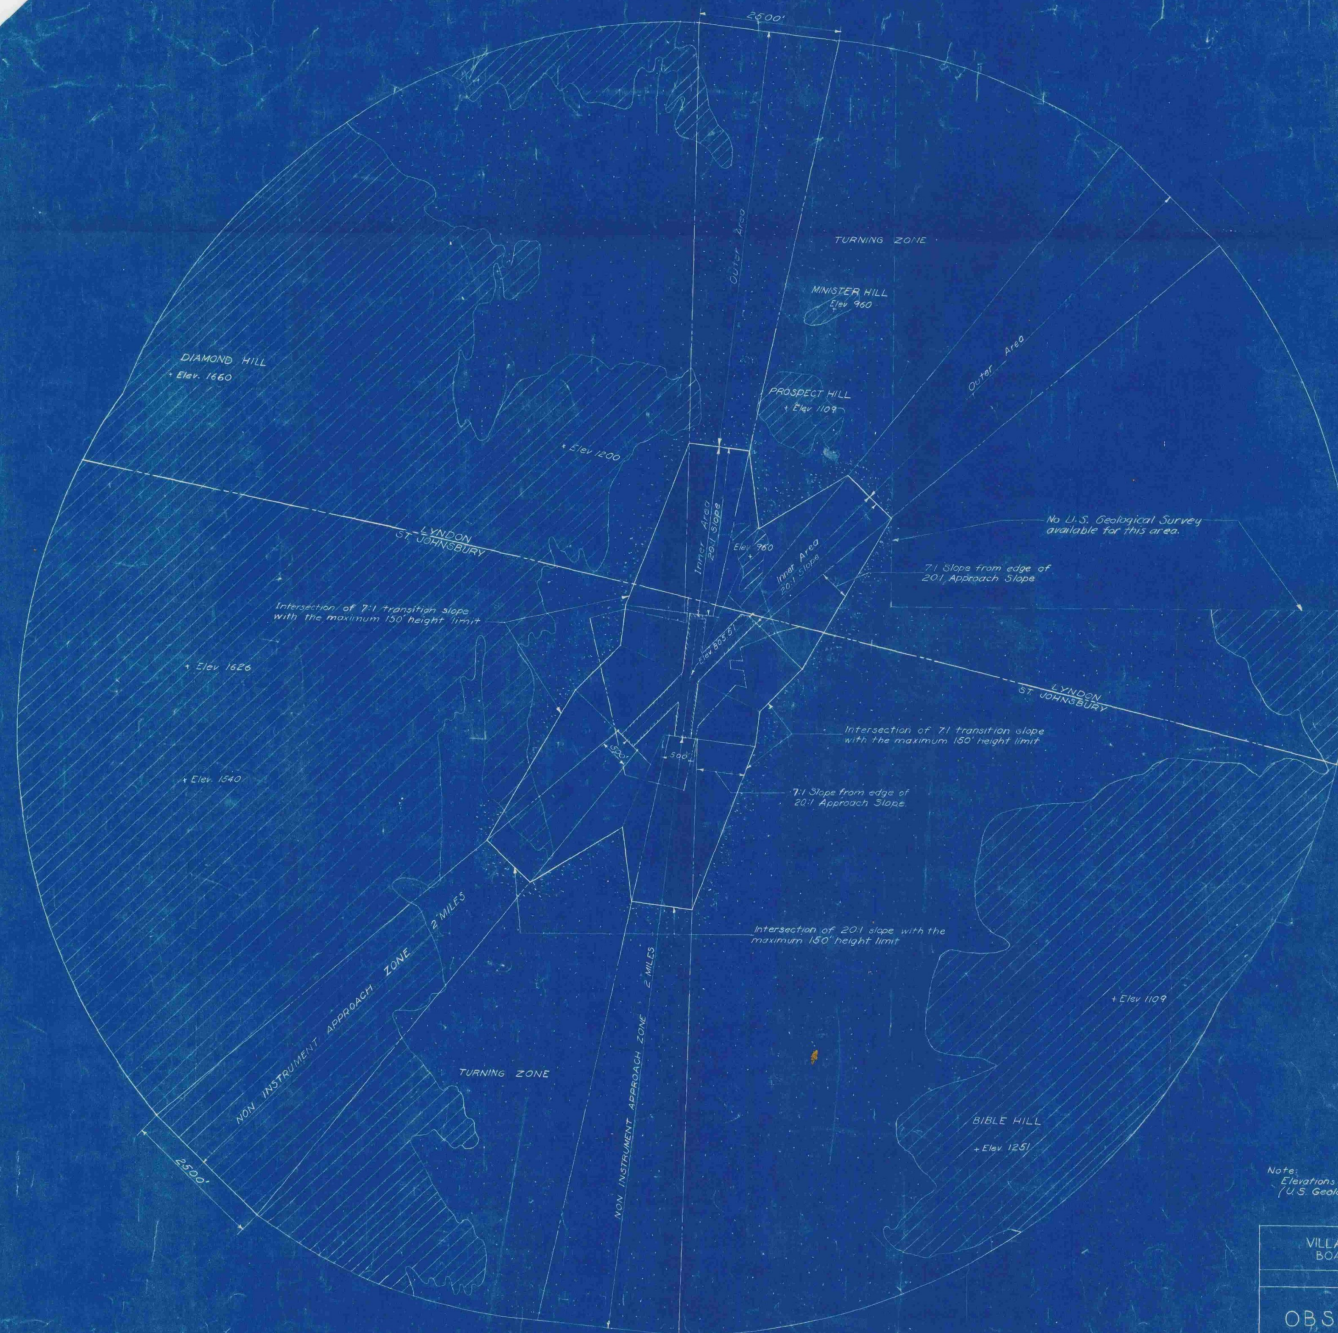

- LEGEND
- Property Line
 - Area 150' Above Airport
 - Landing Area
 - Town Line
 - Approach Zones

Note:
Elevations are based on Mean Sea Level
(U.S. Geological Survey)

EXHIBIT B

VILLAGE OF ST. JOHNSBURY, VT.
BOARD OF VILLAGE TRUSTEES
ST. JOHNSBURY AIRPORT

OBSTRUCTION PLAN

DECEMBER 4, 1947

FAY SPORFORD & THORNDIKE ENGINEERS, BOSTON-NEW YORK
BY J.F.D. CHS L.S.D. JR. 05-5a
APPROVED: [Signature] 12

Scale in Feet
0 100 200 300



LEGEND
 City or Town Lines
 Improved Roads
 Railroads
 US Highways
 State Highways
 C & G S. Bench Mark

NOTES
 Lat. & Long.
 (To nearest 30" at center of runway) (Feet)
 Elevation (Highest point in suitable landing area)
 Airline distance and direction from town (Miles)
 Distance by road to Post Office



VICINITY MAP
 1 INCH = 10 MILES (APPROX.)

TOWN OF ST. JOHNSBURY VERMONT

ESTIMATED QUANTITIES OF MAJOR ITEMS

INDEX TO CONTRACT DRAWING

SHEET NO. TITLE

- 1 TITLE SHEET AND LOCATION MAP
- 2 MASTER PLAN INITIAL CONSTRUCTION
- 3 LAYOUT PLAN
- 4 CLEARING PLAN
- 5
- 6 LANDING STRIP PLAN AND PROFILE
- 7 LANDING STRIP PLAN AND PROFILE
- 8 GRADING AND DRAINAGE PLAN

See Plan Sheet, Landing Plan & Grading & Drainage Plan

SW - NE Runway

See sections and details, Grading and drainage details

CONSTRUCTION PLANS

FOR

ST. JOHNSBURY AIRPORT

CIVIL AERONAUTICS ADMINISTRATION

APPROVED _____ DIRECTOR
 DATE _____ AIRPORT ENGINEERING SERVICE

APPROVED _____ SUPERINTENDENT
 DATE _____ AIRPORTS BRANCH

APPROVED _____ DISTRICT AIRPORT ENGINEER
 DATE _____

VERMONT AERONAUTICS COMMISSION

APPROVED _____ CHAIRMAN
 DATE _____

APPROVED _____ DIRECTOR
 DATE _____

APPROVED _____ ENGINEER
 DATE _____

ST. JOHNSBURY

APPROVED _____ CHAIRMAN
 DATE _____ BOARD OF SELECTMEN


APPROVED _____ CHAIRMAN AIRPORT COMMISSION
 DATE _____

PREPARED BY


FAY, SPOFFORD & THORNDIKE, ENGINEERS
 BOSTON - NEW YORK

APPROVED _____ PARTNER IN CHARGE
 DATE _____

APPROVED _____ AIRPORT ENGINEER
 DATE _____

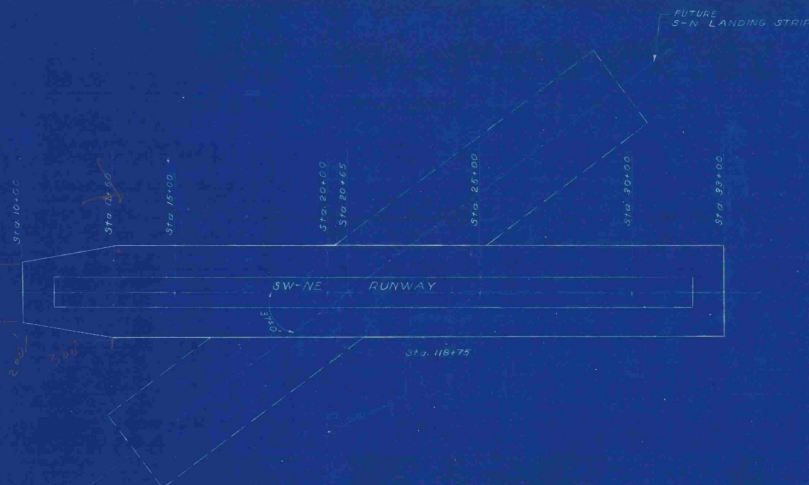

LEGEND
 Proposed Profile
 150' Left of C
 150' Right of C

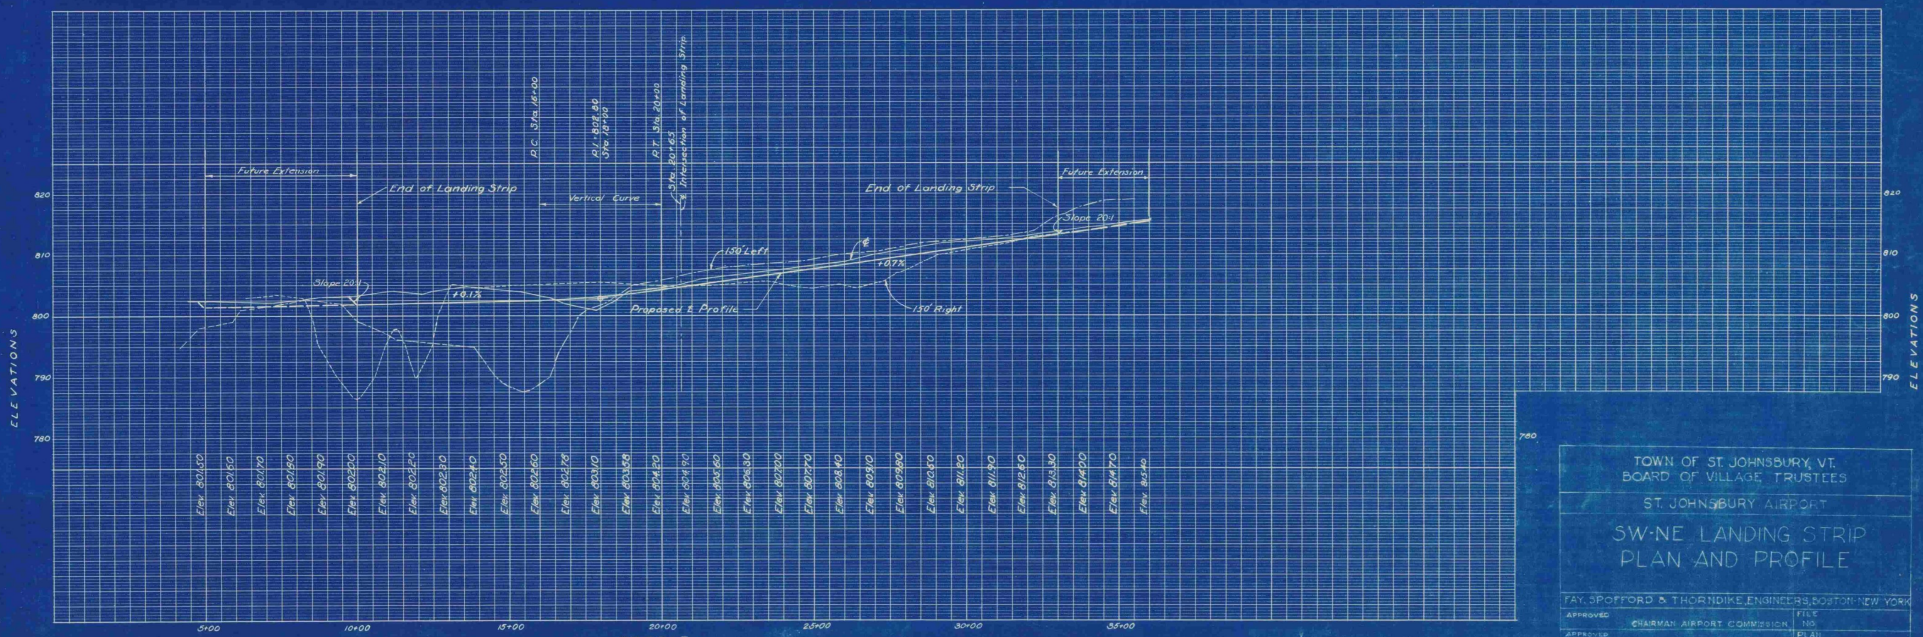

PROFILE
 Scale: Hor. 1" = 200'
 Vert. 1" = 10'

TOWN OF ST. JOHNSBURY, VT.
 BOARD OF VILLAGE TRUSTEES


ST. JOHNSBURY AIRPORT

SW-NE LANDING STRIP
 PLAN AND PROFILE

TAY, SPOFFORD & THORNDIKE ENGINEERS, BOSTON-NEW YORK

APPROVED	CHARMAN AIRPORT COMMISSION	DATE
APPROVED	ENGINEER IN CHARGE	PLAN NO.

CONTRACT DRAWING SHEET NO. OF

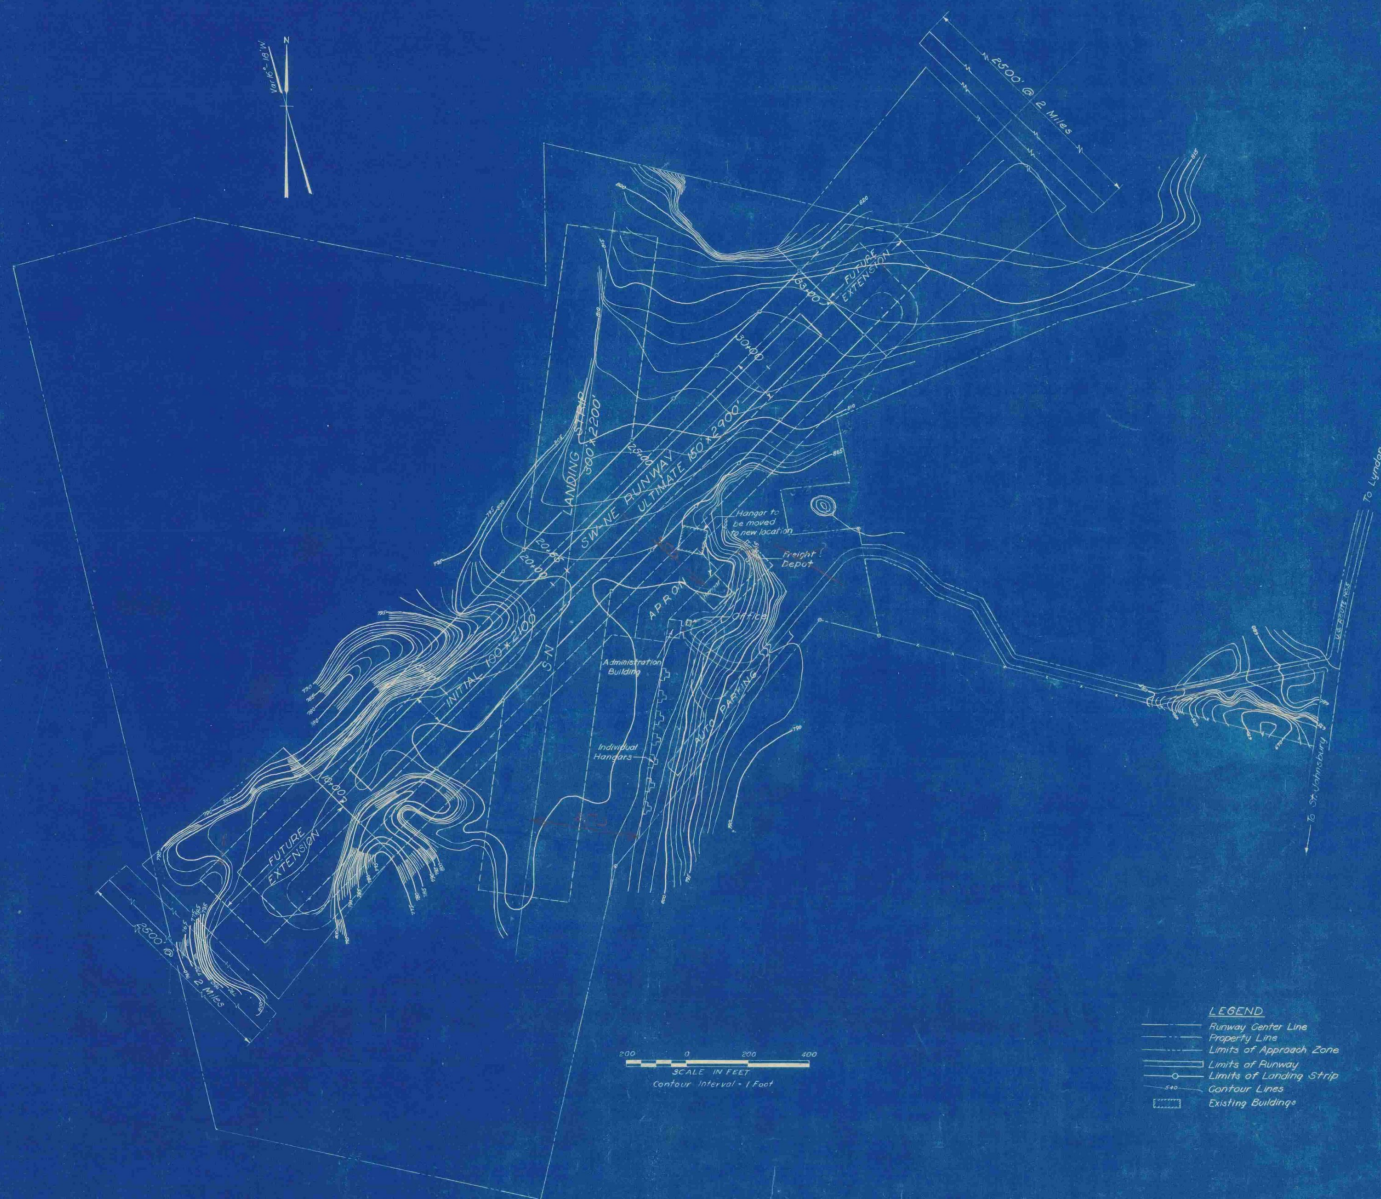

- LEGEND**
- Runway Center Line
 - Property Line
 - Limits of Approach Zone
 - Limits of Runway
 - Limits of Landing Strip
 - Contour Lines
 - Existing Buildings


Notes:
Elevations are based on Mean Sea Level (U.S. Geological Survey)
No official information as to wind directions or intensities.

TOWN OF ST. JOHNSBURY, VT. BOARD OF VILLAGE TRUSTEES	
ST. JOHNSBURY AIRPORT	
MASTER PLAN INITIAL CONSTRUCTION	
SCALE: AS NOTED	
FAY, SPOFFORD & THORNDIKE, ENGINEERS, BOSTON-NEW YORK	
APPROVED	FILE
CHIEFMAN AIRPORT COMMISSION	PLAN
DESIGNED IN CHARGE	NO.
CONTRACT DRAWING SHEET NO. OF	



TOWN OF ST. JOHNSBURY, VT.			
BOARD OF VILLAGE TRUSTEES			
ST. JOHNSBURY AIRPORT			
FAY, SPOFFORD & THORNDIKE ENGINEERS, BOSTON-NEW YORK			
APPROVED	CHAIRMAN AIRPORT COMMISSION	FILE NO.	
APPROVED	PARTNER IN CHARGE	PLAN NO.	
CONTRACT DRAWING		SHEET NO. OF	

L.S.M.
 R.J.D.

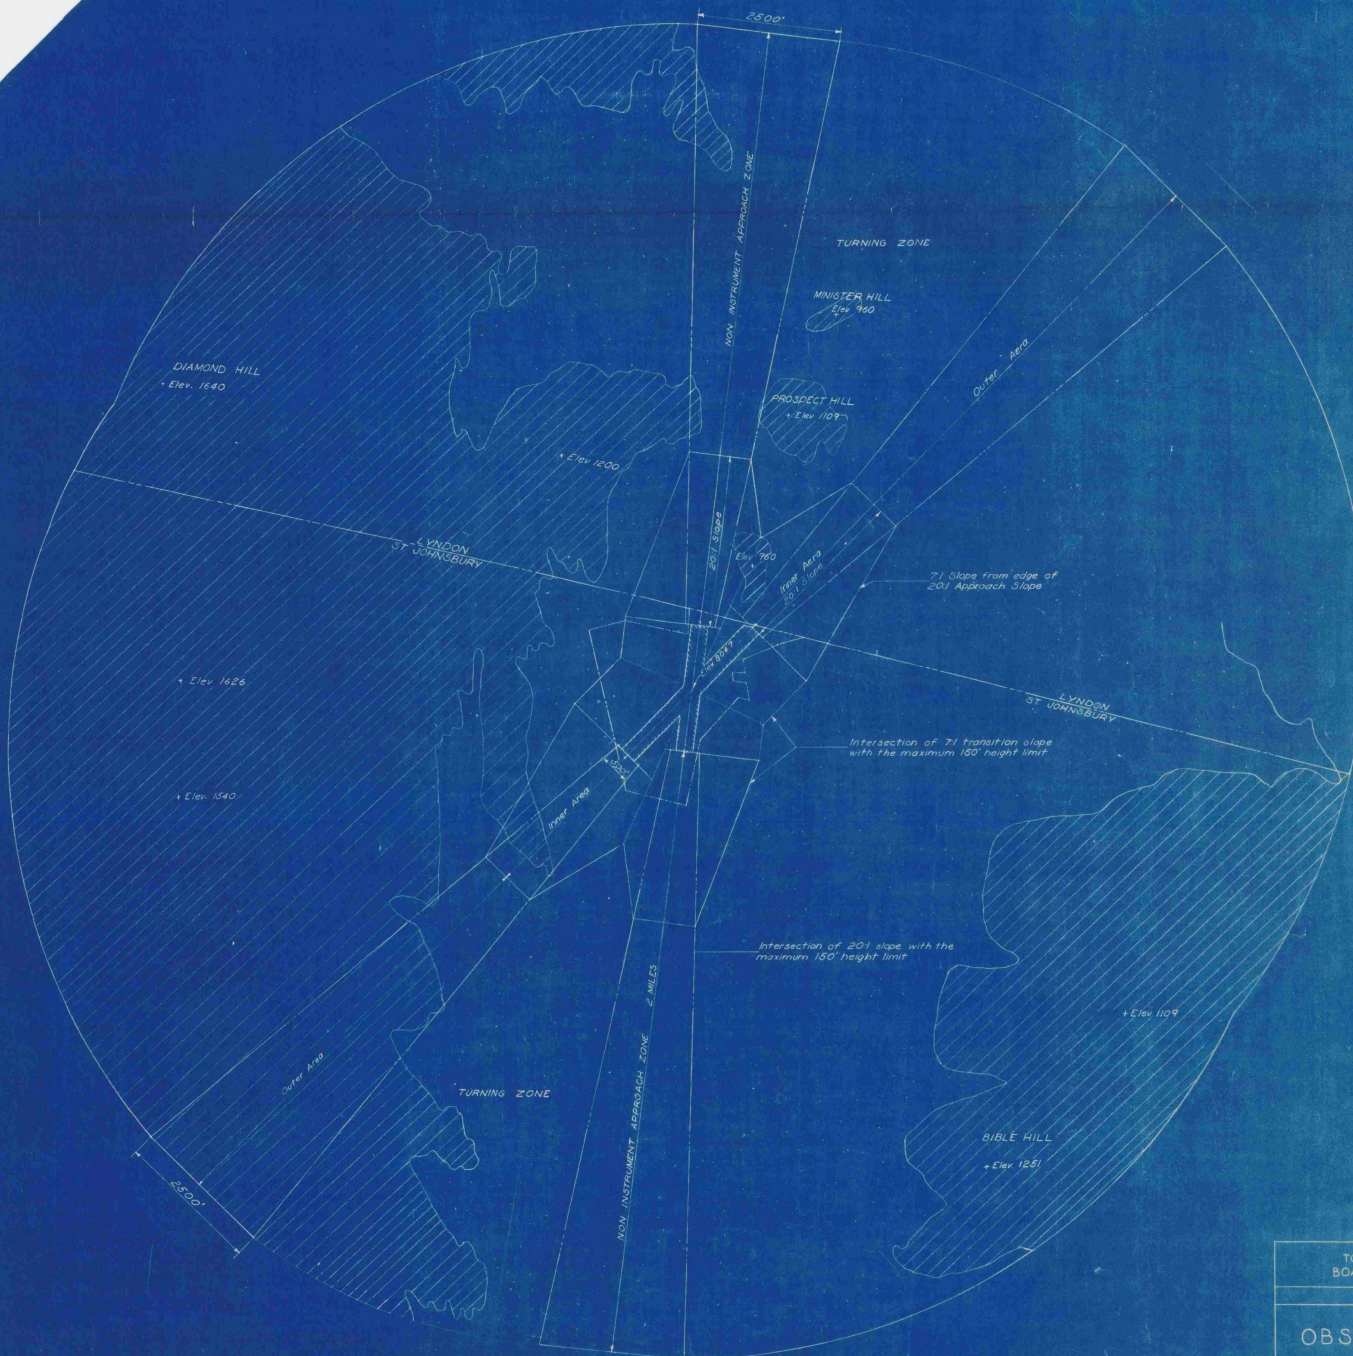

LEGEND

- Property Line
- Area 150' Above Airport
- Landing Area

EXHIBIT B

TOWN OF ST. JOHNSBURY VT
BOARD OF VILLAGE TRUSTEES

ST. JOHNSBURY AIRPORT

OBSTRUCTION PLAN

RAY SPOFFORD & THORNDIKE, ENGINEERS, BOSTON-NEW YORK

DESIGNED BY	DATE	FILE NO.
APPROVED	DATE	FILE NO.



6B-3