

INDEX OF SHEETS			
SHEET NO.	TITLE PAGE		
1	2 TYPICAL CROSS-SECTION OF IMPROVEMENT		
2	PLAN AND PROFILE STA. 0+00 TO STA. 11+00		
3	" " " " 11+00 " " 24+00		
4	" " " " 24+00 " " 38+00		
5	" " " " 38+00 " " 51+00		
6	" " " " 51+00 " " 65+00		
7	" " " " 65+00 " " 75+30		
8	" " " " 75+30 " " 85+00		
9	TO 22 CROSS SECTIONS		

STATE OF VERMONT
STATE HIGHWAY DEPARTMENT

POOR ORIGINAL COPY


FED. ROAD DIST. NO.	STATE	FED. AID PROJ. NO.	FEAS. STUDY NO.	TOTAL SHEETS
9	VT	70C	412	1

PLAN AND PROFILE OF PROPOSED
STATE HIGHWAY
FEDERAL AID PROJECT
TOWN OF WATERFORD
HURLBURT HILL ROAD
FROM 650 FT. NORTH OF N.P. GAGNE'S HOUSE
TO BRIDGE AT FOOT OF HILL



PLAN 1 INCH = 50 FT.
PROFILES 1 INCH = 50 FT.
VERT. 1 INCH = 10 FT.
CROSS SECTIONS 1 INCH = 5 FT.

(To Be Returned To R.O.W. Division)
14-18
PERMIT
TOWN FILE
RIGHT-OF-WAY DIVISION

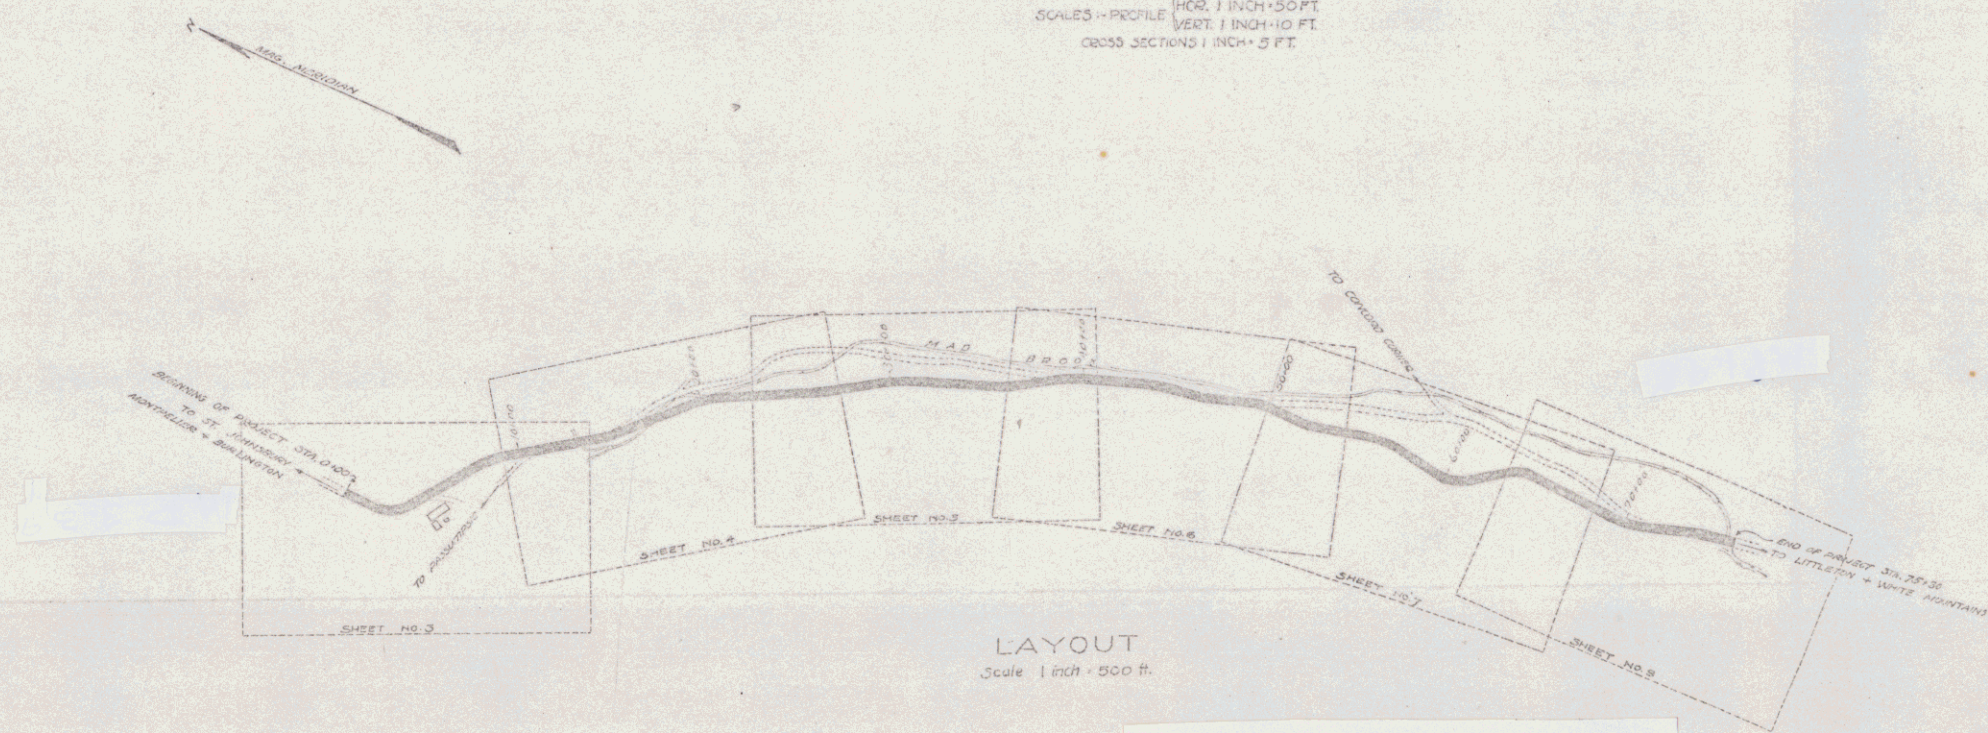

LAYOUT
Scale 1 inch = 500 ft.

CONVENTIONAL SIGNS

COUNTY LINE	---	GROUND ELEVATION	---
TOWN LINE	---	GRADE ELEVATION	---
FENCE LINE	---		
STONE WALL	---		
UNFENCED PROPERTY	---		
GUARD RAIL	---		
TRAVELED WAY	---		
RAILROAD	---		
RETAINING WALL	---		
CENTER & SURVEY LINE	---		
CULVERT	---		
DROP INLET	---		
TROLLEY POLE	---		
POWER POLE	---		
TELEPHONE POLE	---		
TREES	---		
HEDGE	---		

CURVE DATA	
DEFLECTION ANGLE	Δ
DEGREE OF CURVE	D.
RADIUS OF CURVE	R.
TANGENT DISTANCE	T.
LENGTH OF CURVE	L.
EXTERNAL DISTANCE	E.
POINT OF INTERSECTION P.I.	P.I.
POINT OF CURVE	P.C.
POINT OF TANGENT	P.T.

Approved by
General Agent
Project 1 R.R. 100
DATE: 6/6/1925
R.H. CURTIS

APPROVED
SUBMITTED BY CHIEF OF THE STATE HIGHWAY BOARD
RECOMMENDED
DISTRICT ENGINEER
RECOMMENDED FOR APPROVAL
CHIEF ENGINEER
APPROVED
DIRECTOR

SERIES 10
Sheet 1 of 22

DIST. # 7 PLANS 7