



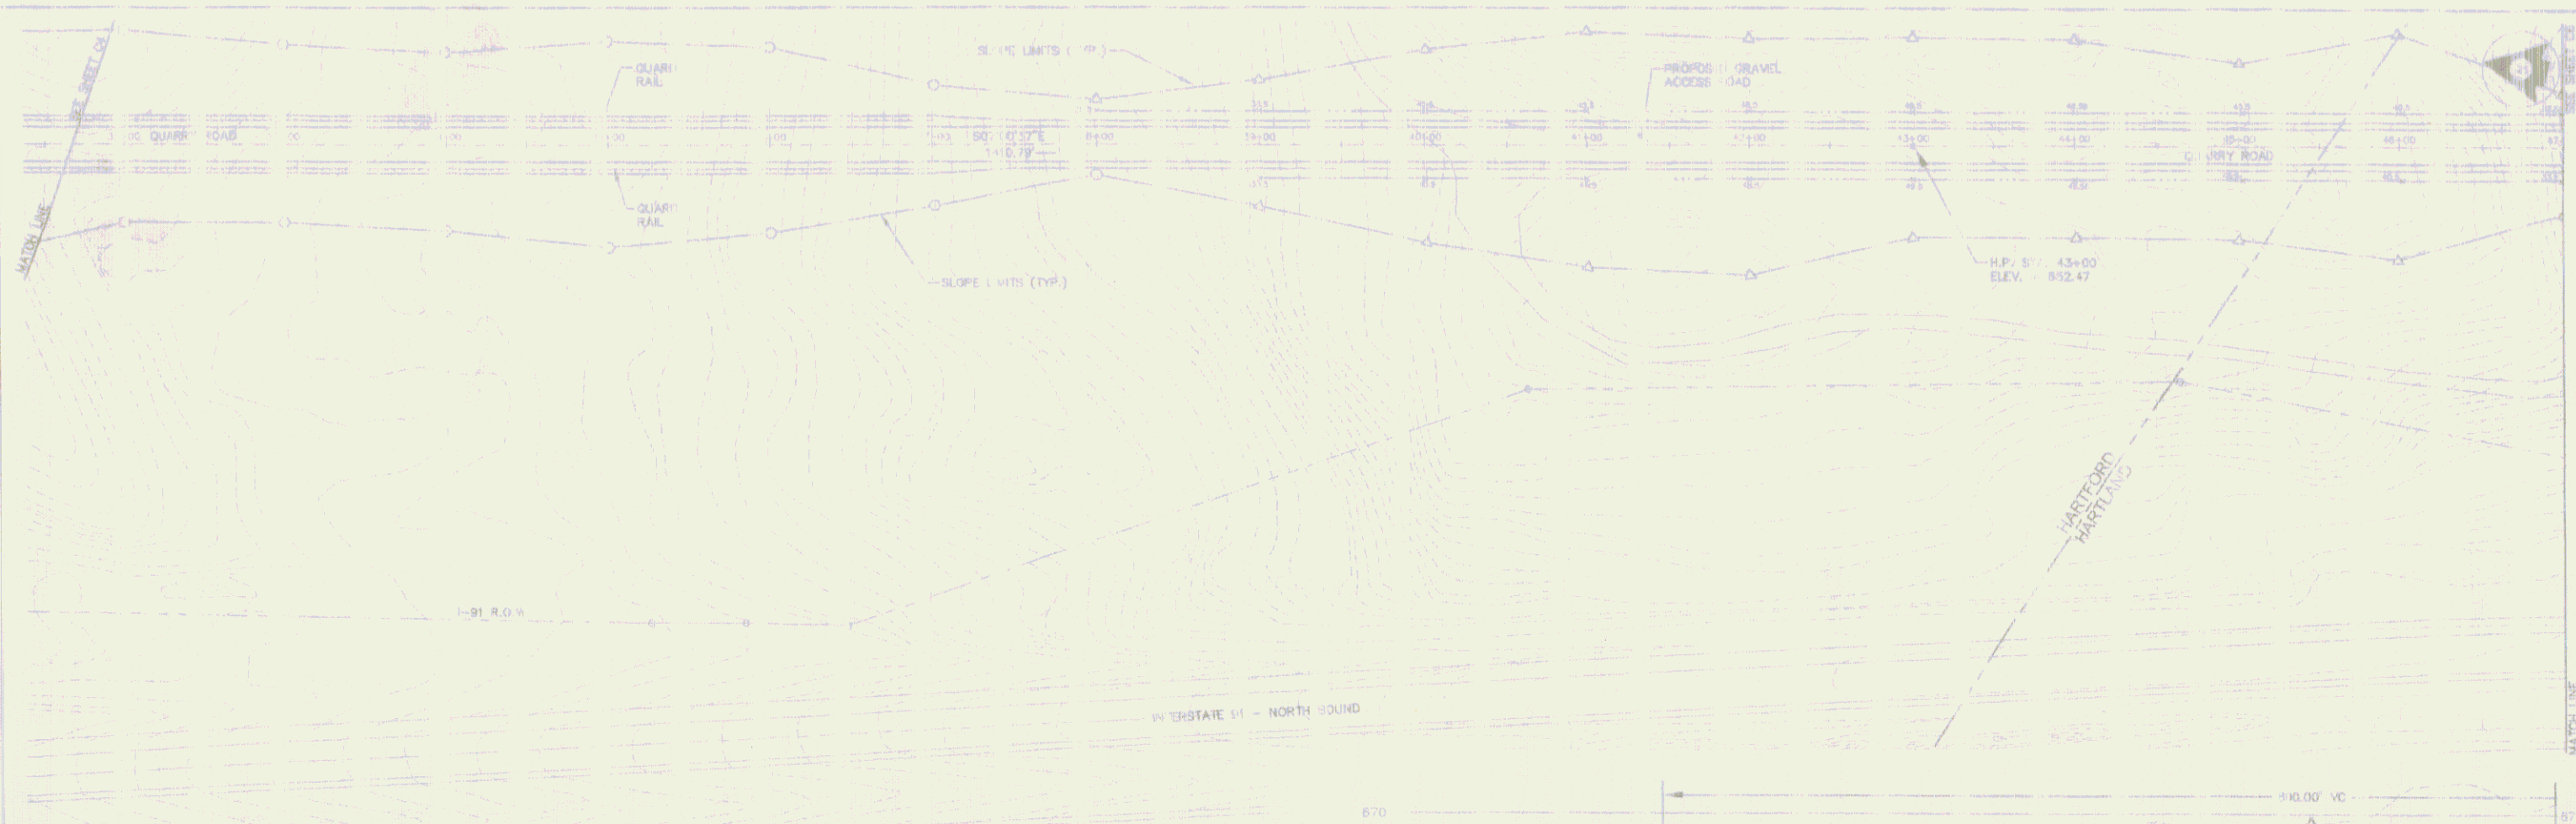

SITE PLAN
SCALE: 1" = 50'

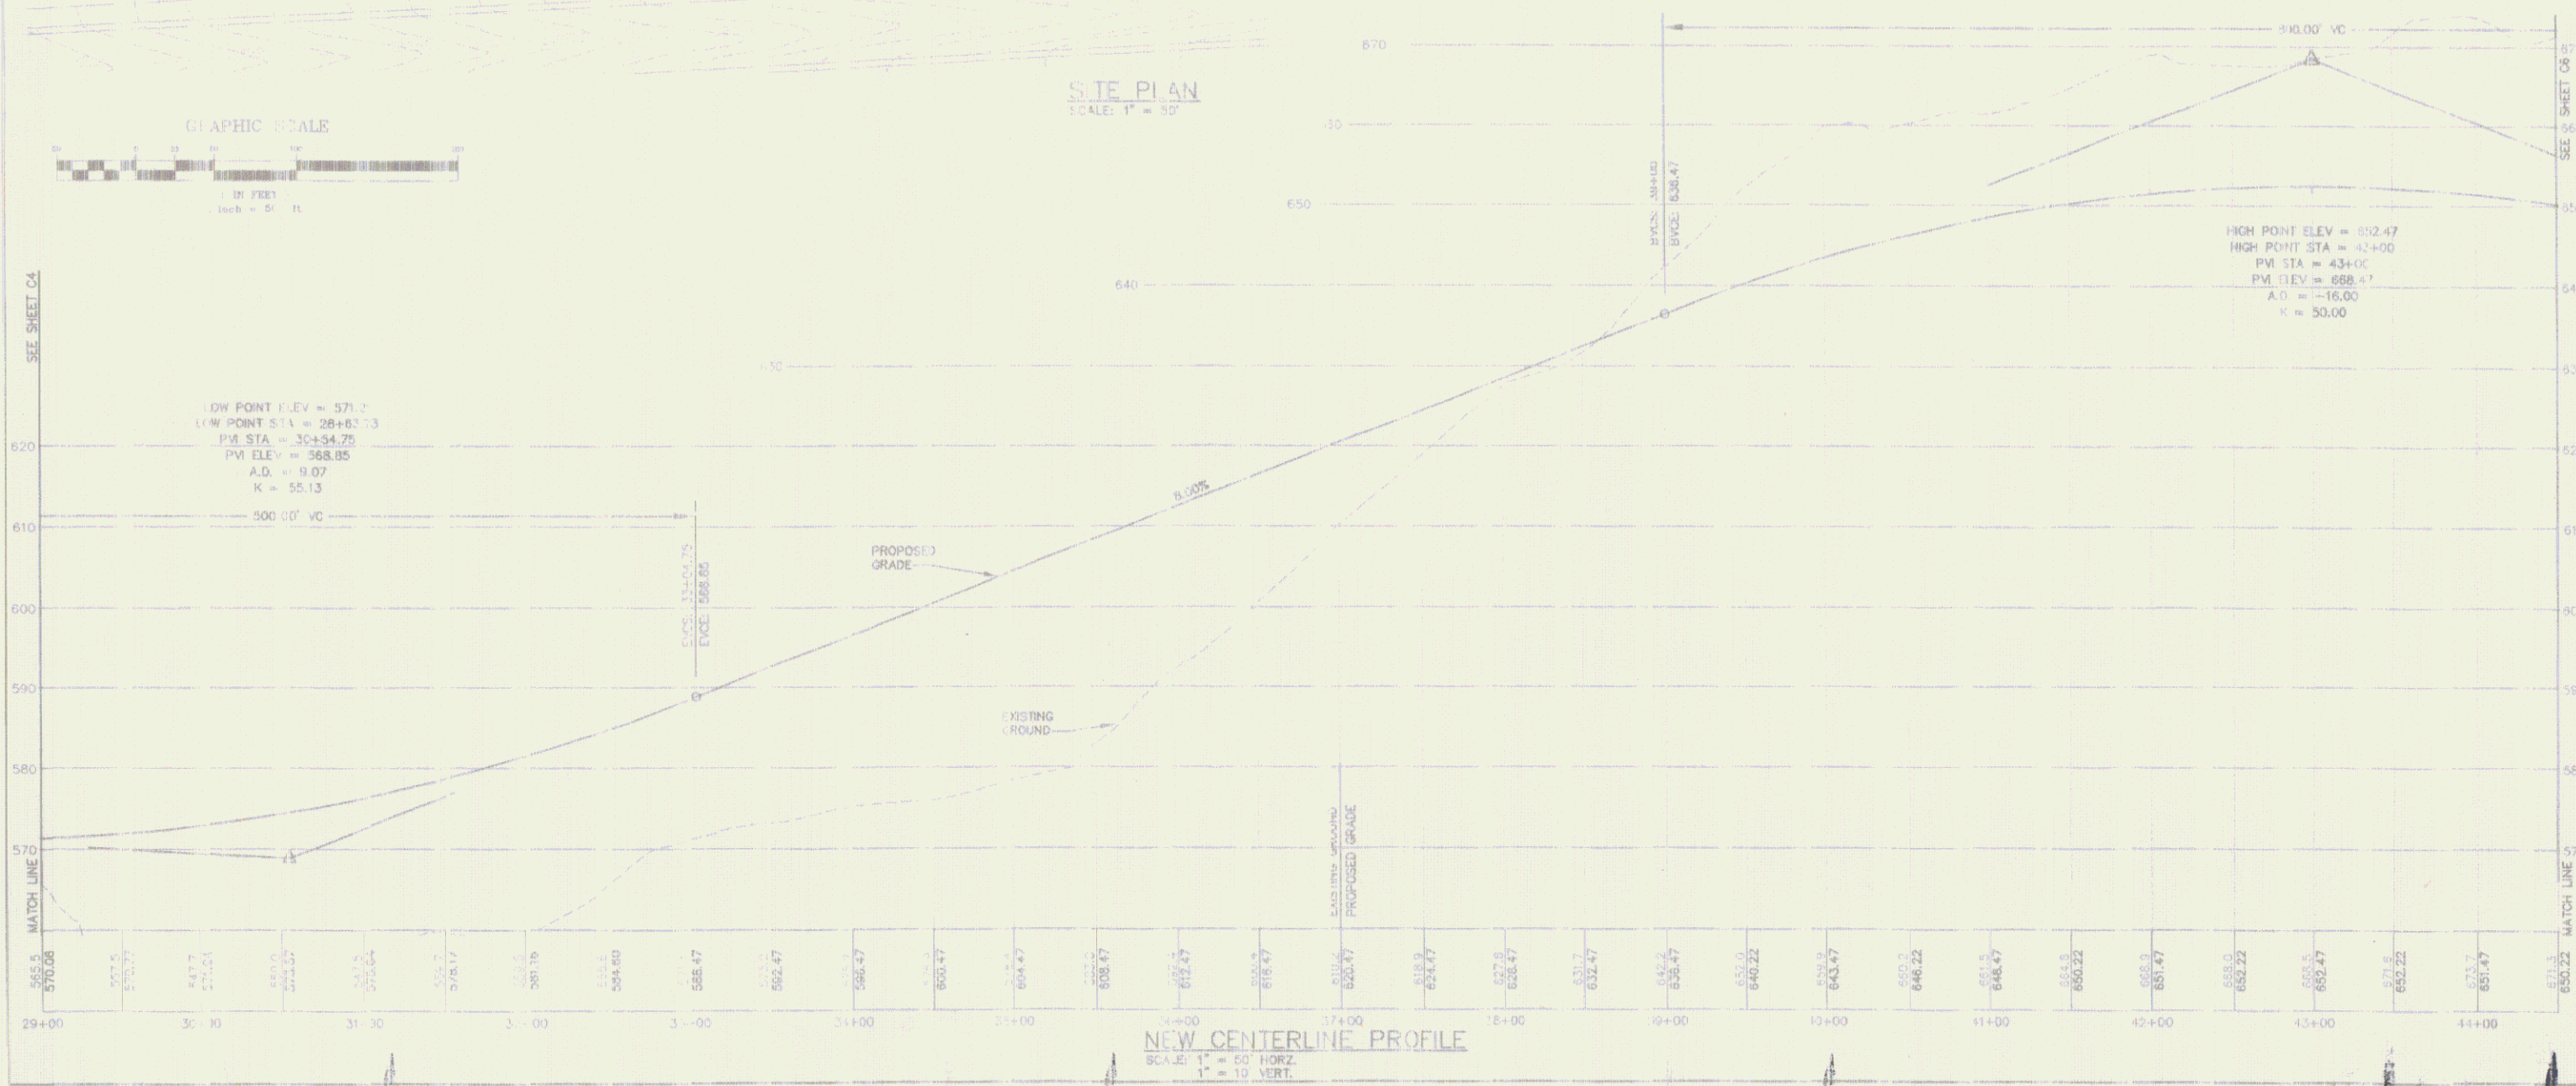

NEW CENTERLINE PROFILE
SCALE: 1" = 50' HORIZ.
1" = 10' VERT.



Project No.	2002019
Proposed	Proposed
Drawn By	R.L. BACON
Checked By	R.L. BACON
Scale	AS SHOWN
Approval	AS SHOWN
Date	JAN 14/01
Sheet	5
Project	GREATER UPPER VALLEY SOLID WASTE MANAGEMENT DISTRICT PROPOSED ACCESS ROAD
Location	QUARRY ROAD NOTATIONS
Sheet	RB 5-01

QUARRY ROAD PLAN AND PROFILE

C5