



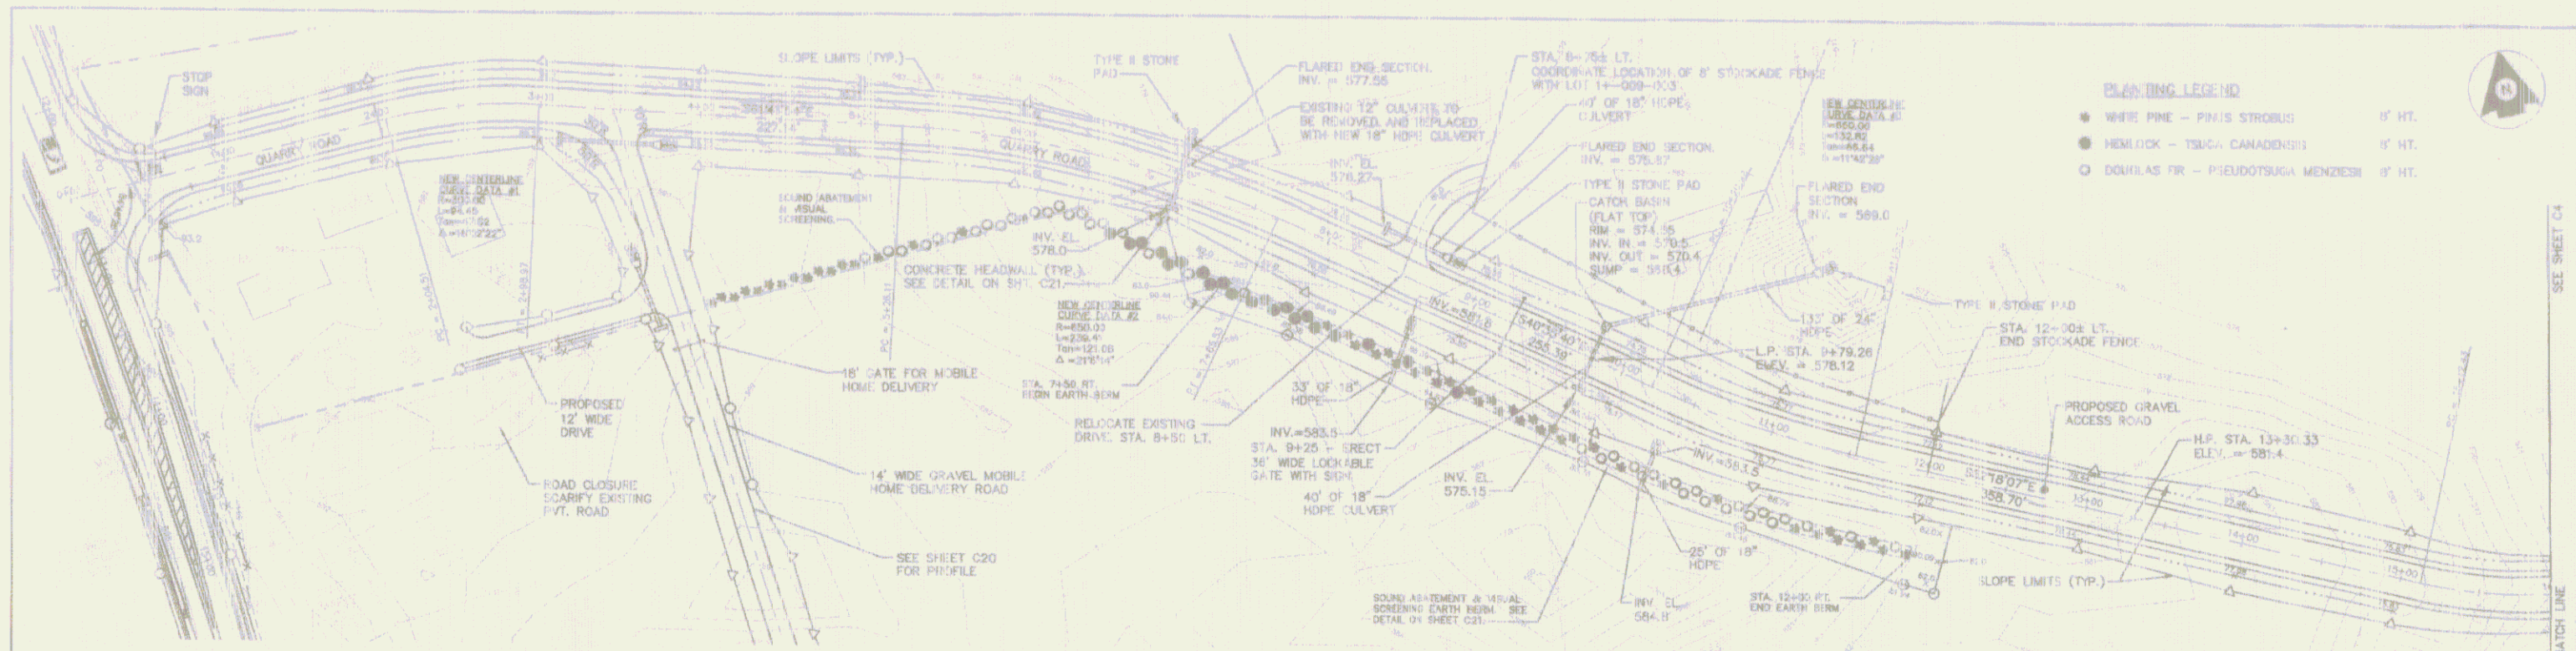

SITE PLAN
SCALE: 1" = 50'

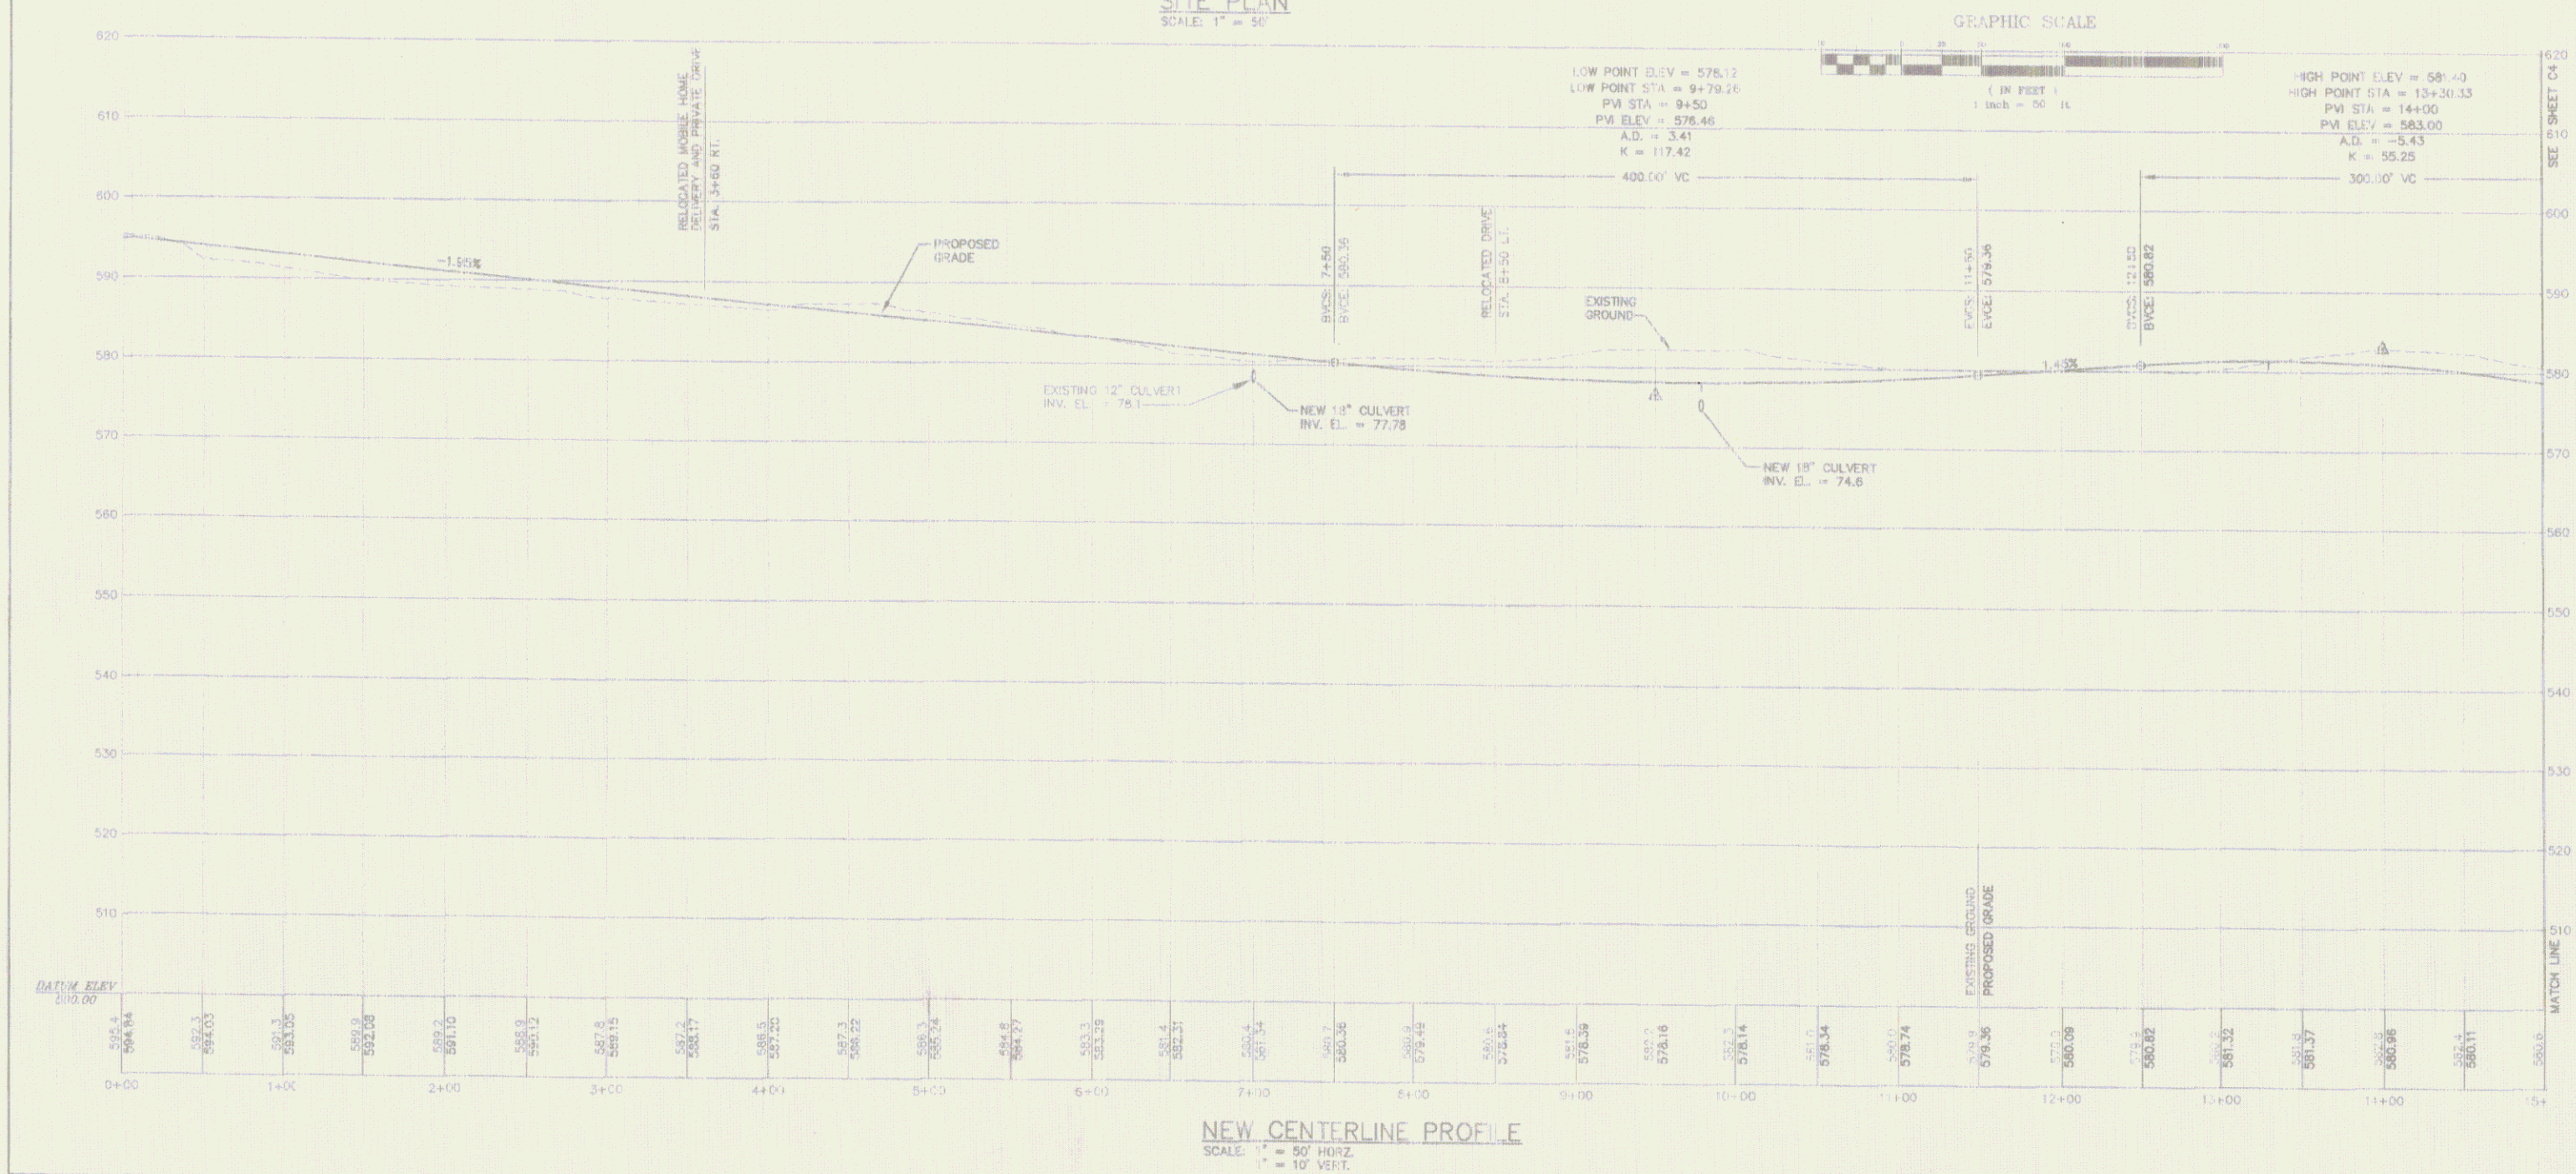

NEW CENTERLINE PROFILE
SCALE: 1" = 50' HORIZ.
1" = 10' VERT.

- PLANTING LEGEND**
- WHITE PINE - PINUS STROBUS 15' HT.
 - HEMLOCK - TSUGA CANADENSIS 15' HT.
 - DOUGLAS FIR - PSEUDOTSUGA MENZIESII 15' HT.



Rev	Description	By	Date
1	QUARRY ROAD NOTATIONS	R.L.B.	01-01
2	ADDED EARTH BERM & NEW ROAD PROFILE	R.L.B.	04-30

QUARRY ROAD PLAN AND PROFILE

Project No.	3380075
Proj. Manager	R.L. BAZON
Proj. Designer	BAZON
Drawn By	DEBORA WEDZAM
Checked By	R.L. BAZON
Scale	AS SHOWN
Approved	
Date	JANUARY 2020

C3

Sheet **3** of 3