


MATCH LINE TO ROW SHEET 17 OF 37

MATCH LINE 14+094

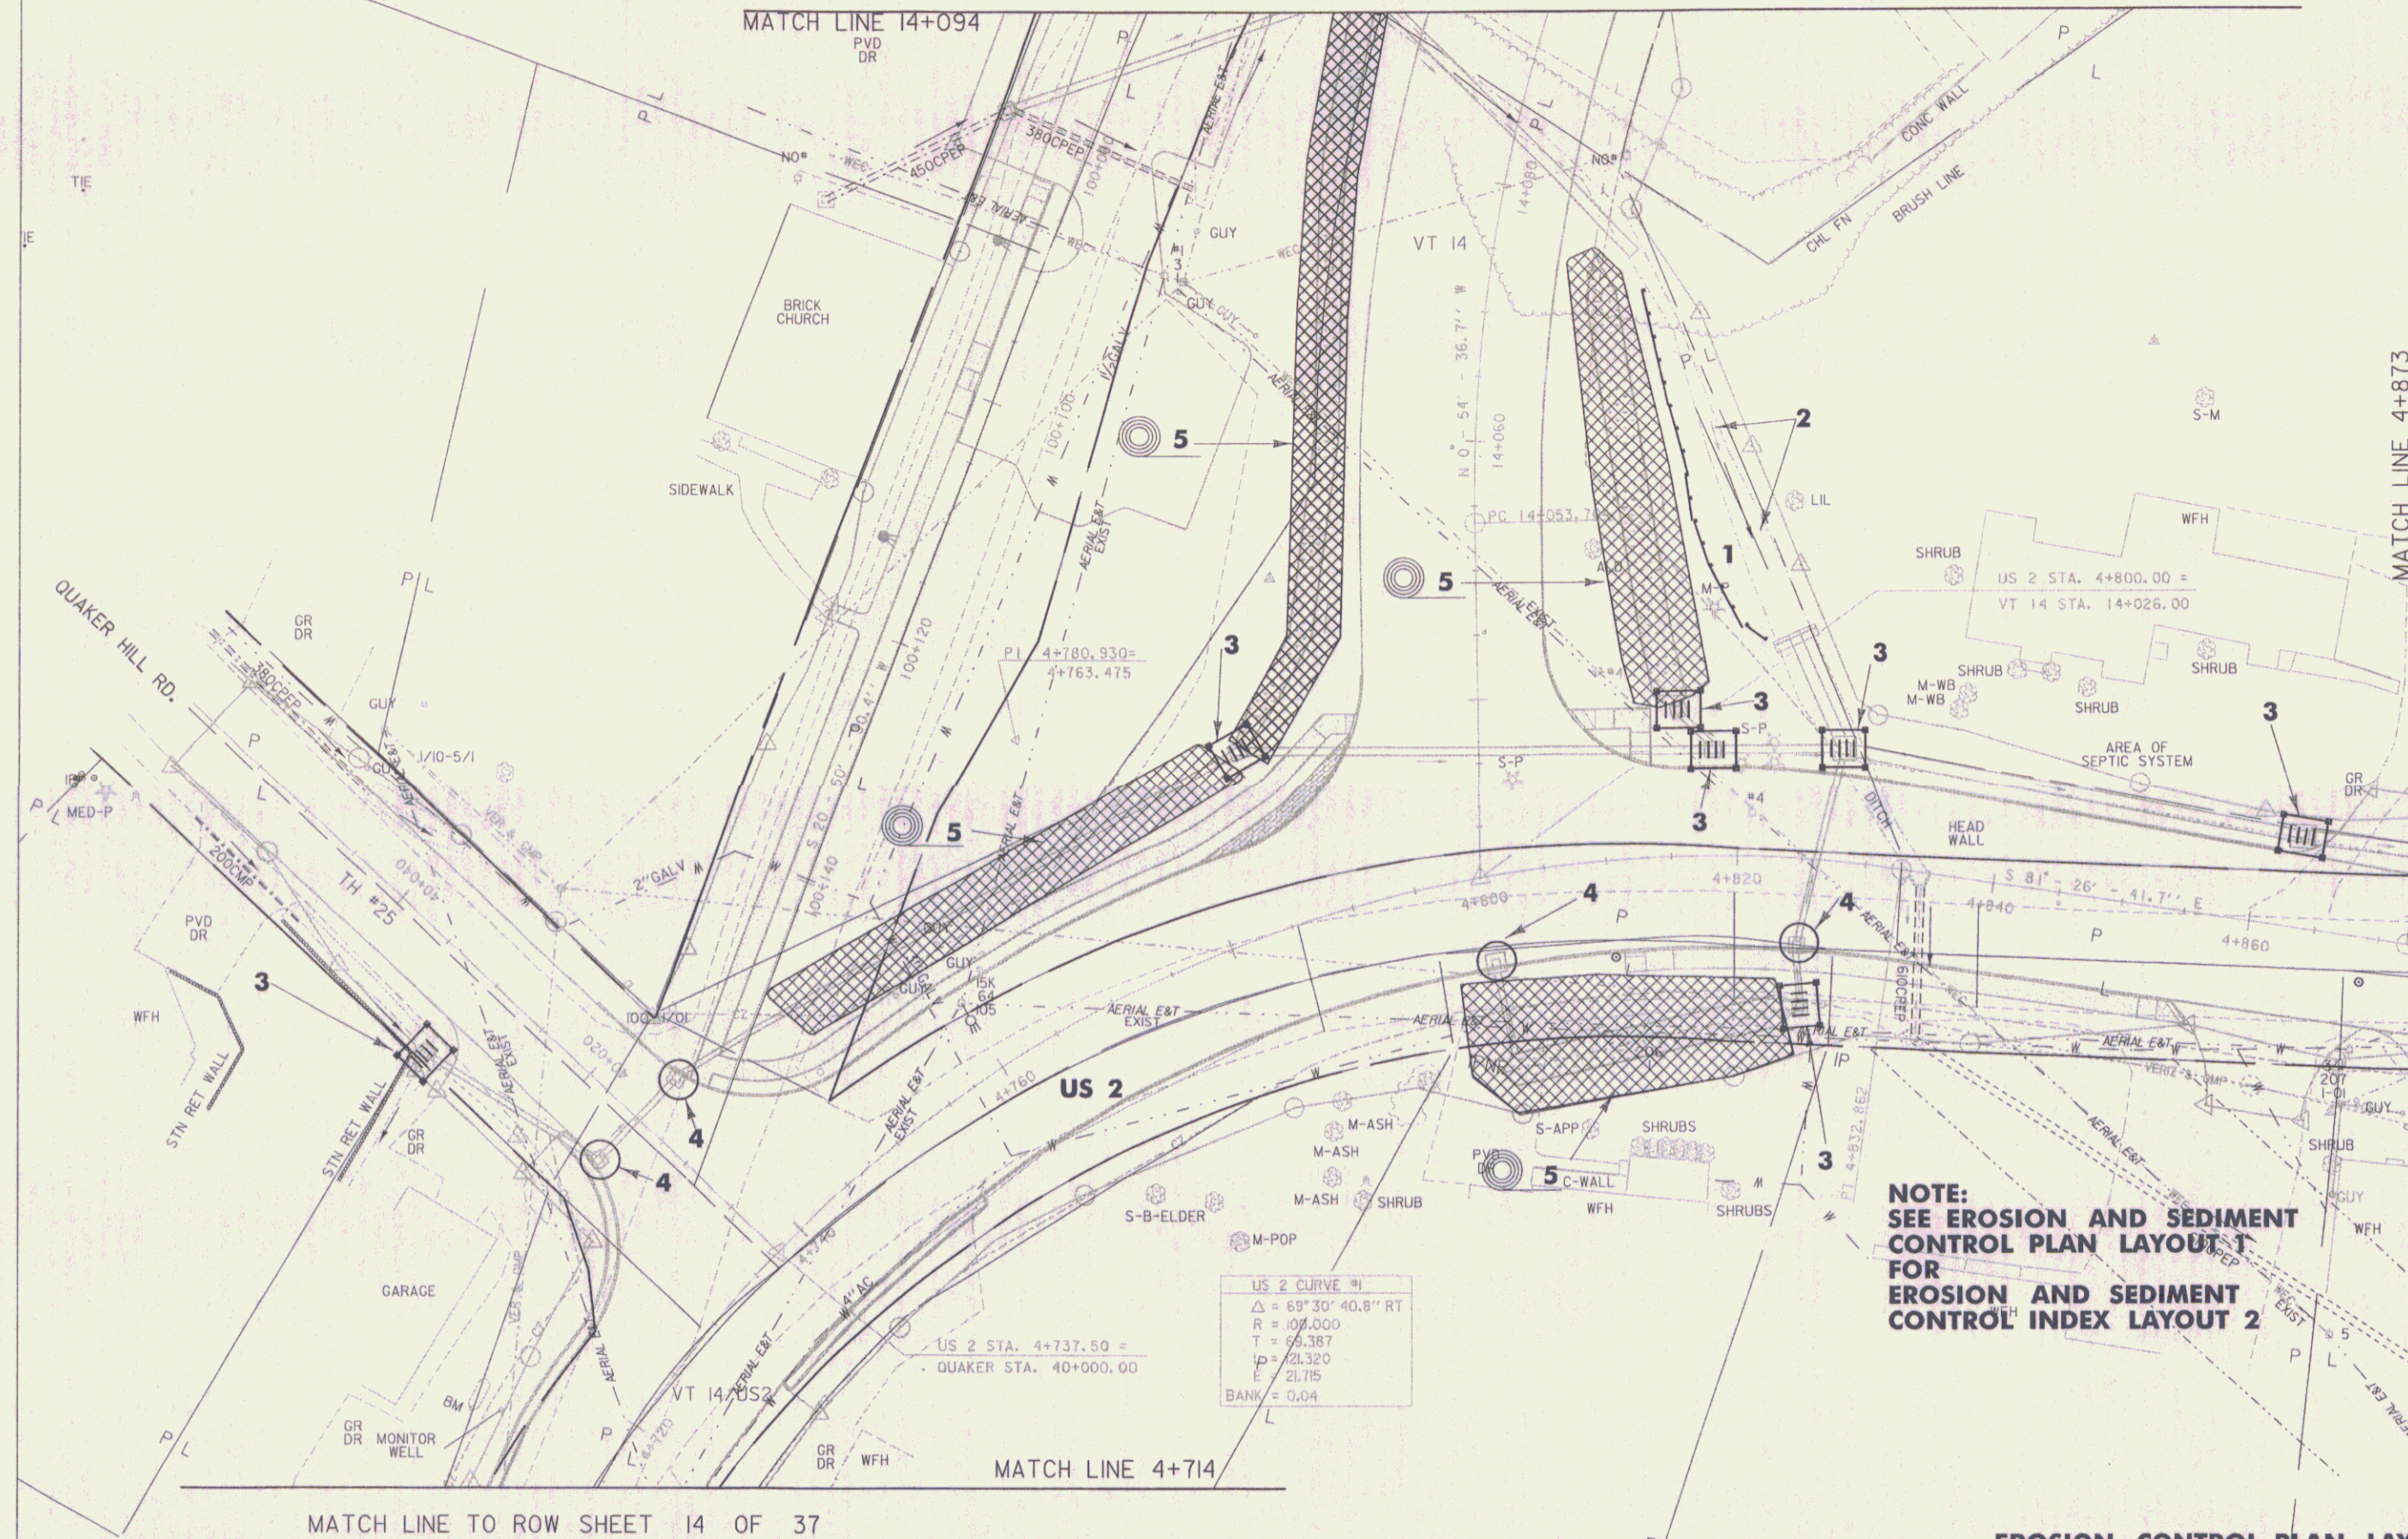

NOTE:
SEE EROSION AND SEDIMENT
CONTROL PLAN LAYOUT 1
FOR
EROSION AND SEDIMENT
CONTROL INDEX LAYOUT 2

EROSION CONTROL PLAN LAYOUT 2

PROJECT:	EAST MONTPELIER	PROJECT NO.:	STPG 028-3(35)S
DESIGN FILE NAME:	sqda/98b028/db028...bdr,nul,top...dgn	PLOT DATE:	01-JUL-2008
IPARM FILE NAME:	db028ep2	SURVEY DATE:	8/98
SURVEYED BY:	Jls	DRAWN BY:	Jls
SQUAD LEADER:	Jls	ROW SHEET	15 OF 37

DATUM	
VERTICAL	NAVD 88
HORIZONTAL	NAD 83(1992)