


EROSION AND SEDIMENT CONTROL INDEX (LAYOUT 2)		
NO.	LOCATION	DESCRIPTION
5	14+093 LT	DITCH AND SLOPE PROTECTION
5	14+130 LT	DITCH AND SLOPE PROTECTION
3	14+131 LT	DROP INLET PROTECTION
3	14+149 LT	DROP INLET PROTECTION
3	14+149 RT	DROP INLET PROTECTION
5	14+150 RT	DITCH AND SLOPE PROTECTION
5	14+208 RT	DITCH AND SLOPE PROTECTION
3	100+013 RT	DROP INLET PROTECTION

LEGEND	
	SILT FENCE
	CHECK DAM
	DITCH AND SLOPE PROTECTION
	DROP INLET PROTECTION
	CURB DROP INLET PROTECTION
	BRICK PATTERN
	DRAINAGE SWALE
	SIDEWALK

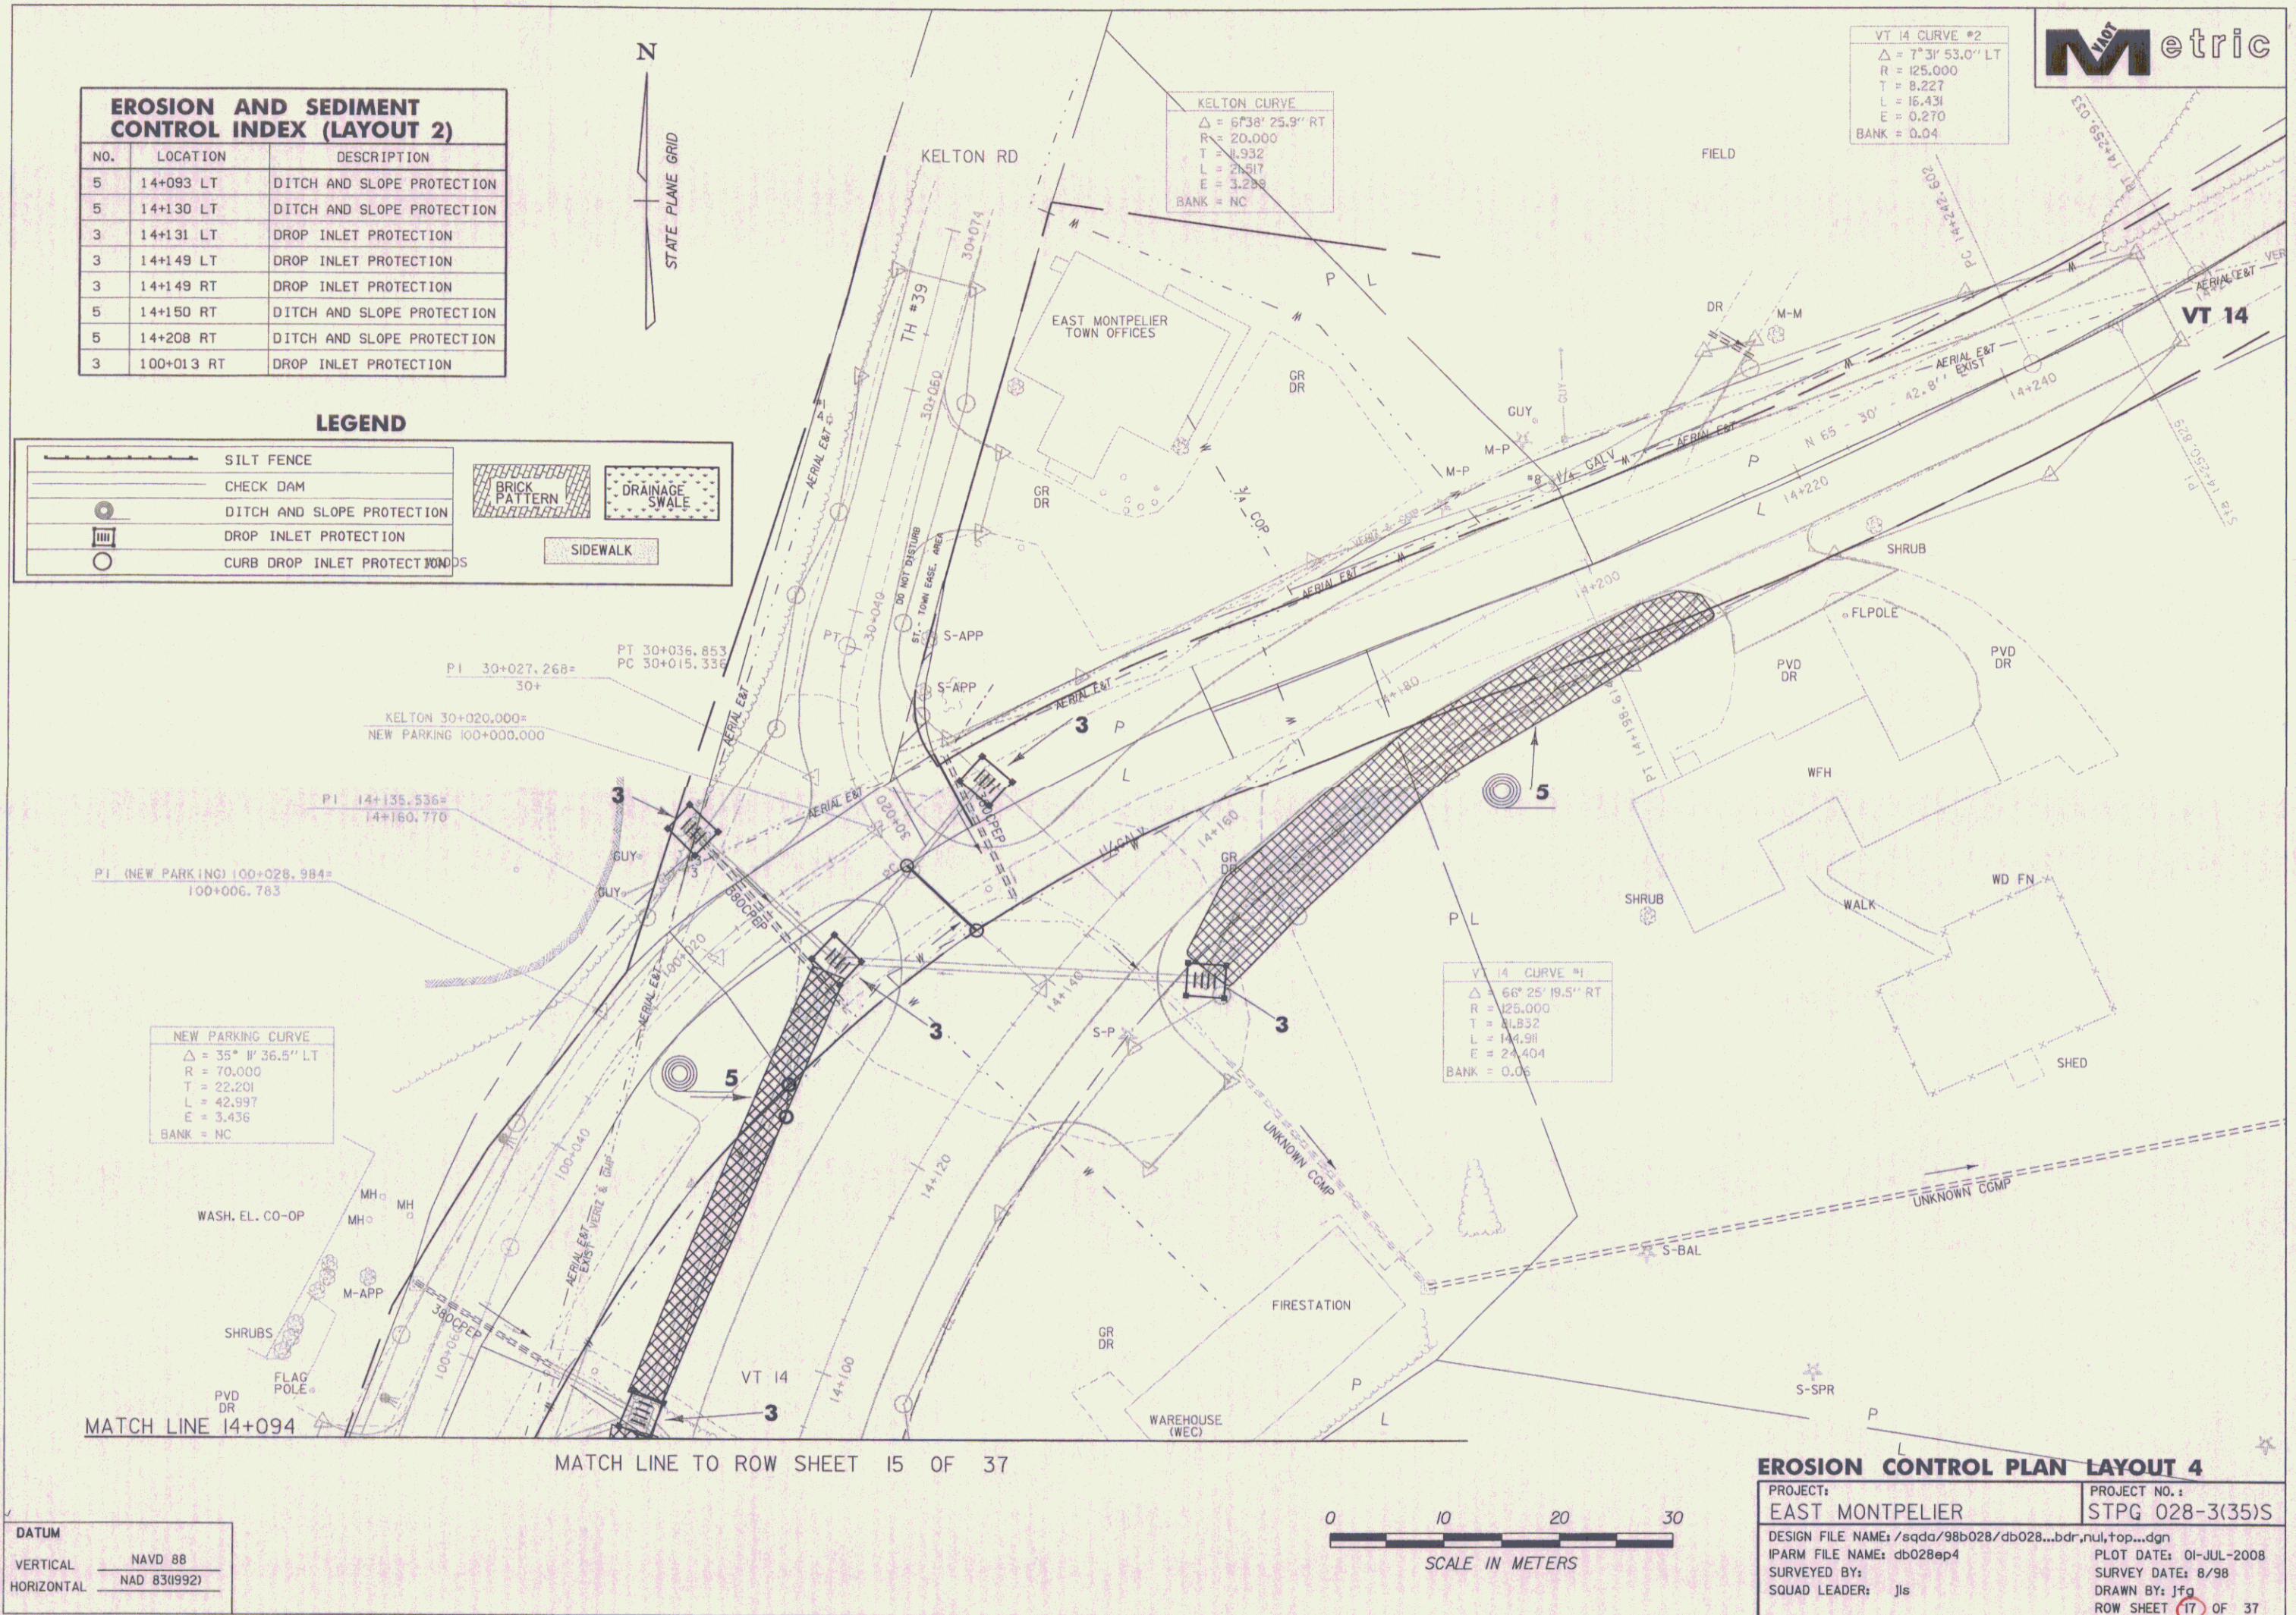

EROSION CONTROL PLAN LAYOUT 4	
PROJECT:	EAST MONTEPELIER
PROJECT NO.:	STPG 028-3(35)S
DESIGN FILE NAME:	/sqda/98b028/db028...bdr,nul,top...dgn
IPARM FILE NAME:	db028ep4
SURVEYED BY:	Jls
SQUAD LEADER:	Jls
PLOT DATE:	01-JUL-2008
SURVEY DATE:	8/98
DRAWN BY:	Jls
ROW SHEET:	17 OF 37