


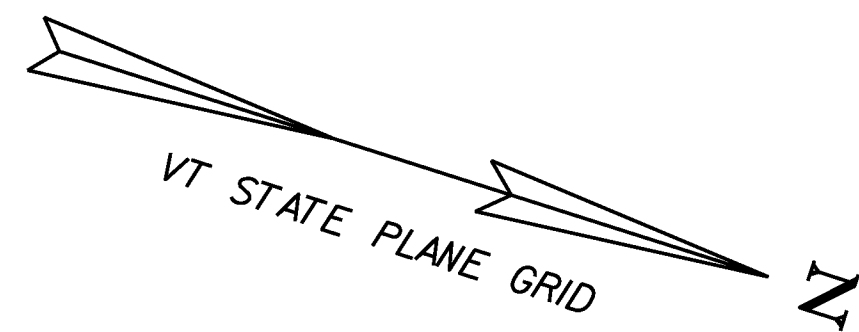

GEOTEXTILE FOR SILT FENCE

US RTE 5 22+36 RT ~ 22+59 LT
US RTE 5 22+42 LT ~ 22+57 LT
US RTE 5 23+61 LT ~ GROVE ST. 80+74 RT
US RTE 5 23+66 RT ~ 23+83 RT
US RTE 5 127+70 RT ~ HARRIS PL. 90+32 RT
HARRIS PL 90+27 LT ~ US RTE 5 128+19 RT

SEED

US RTE 5 22+42 LT ~ 22+57 LT
US RTE 5 22+61 LT ~ GROVE ST. 80+74 RT
US RTE 5 23+66 RT ~ 23+83 RT
US RTE 5 127+71 RT ~ HARRIS PL. 90+31 LT

SEED, WINTER RYE

US RTE 5 22+42 LT ~ 22+57 LT
US RTE 5 22+61 LT ~ GROVE ST. 80+74 RT
US RTE 5 23+66 RT ~ 23+83 RT
US RTE 5 127+71 RT ~ HARRIS PL. 90+31 LT

FERTILIZER

US RTE 5 22+42 LT ~ 22+57 LT
US RTE 5 22+61 LT ~ GROVE ST. 80+74 RT
US RTE 5 23+66 RT ~ 23+83 RT
US RTE 5 127+71 RT ~ HARRIS PL. 90+31 LT

AGRICULTURAL LIMESTONE


US RTE 5 22+42 LT ~ 22+57 LT
US RTE 5 22+61 LT ~ GROVE ST. 80+74 RT
US RTE 5 23+66 RT ~ 23+83 RT
US RTE 5 127+71 RT ~ HARRIS PL. 90+31 LT

HAY MULCH

US RTE 5 22+42 LT ~ 22+57 LT
US RTE 5 22+61 LT ~ GROVE ST. 80+74 RT
US RTE 5 23+66 RT ~ 23+83 RT
US RTE 5 127+71 RT ~ HARRIS PL. 90+31 LT

VT RTE 30 CURVE #1 DATA
 $\Delta = 22^\circ 32' 21.05''$ LT
 $D = 11^\circ 27' 32.96''$
R = 500.00
T = 99.86
L = 197.13
E = 9.87
BANK = N/A

US RTE 5 CURVE #4 DATA
 $\Delta = 15^\circ 52' 26.17''$ LT
 $D = 11^\circ 27' 32.96''$
R = 500.00
T = 69.71
L = 138.53
E = 4.84
BANK = N/A

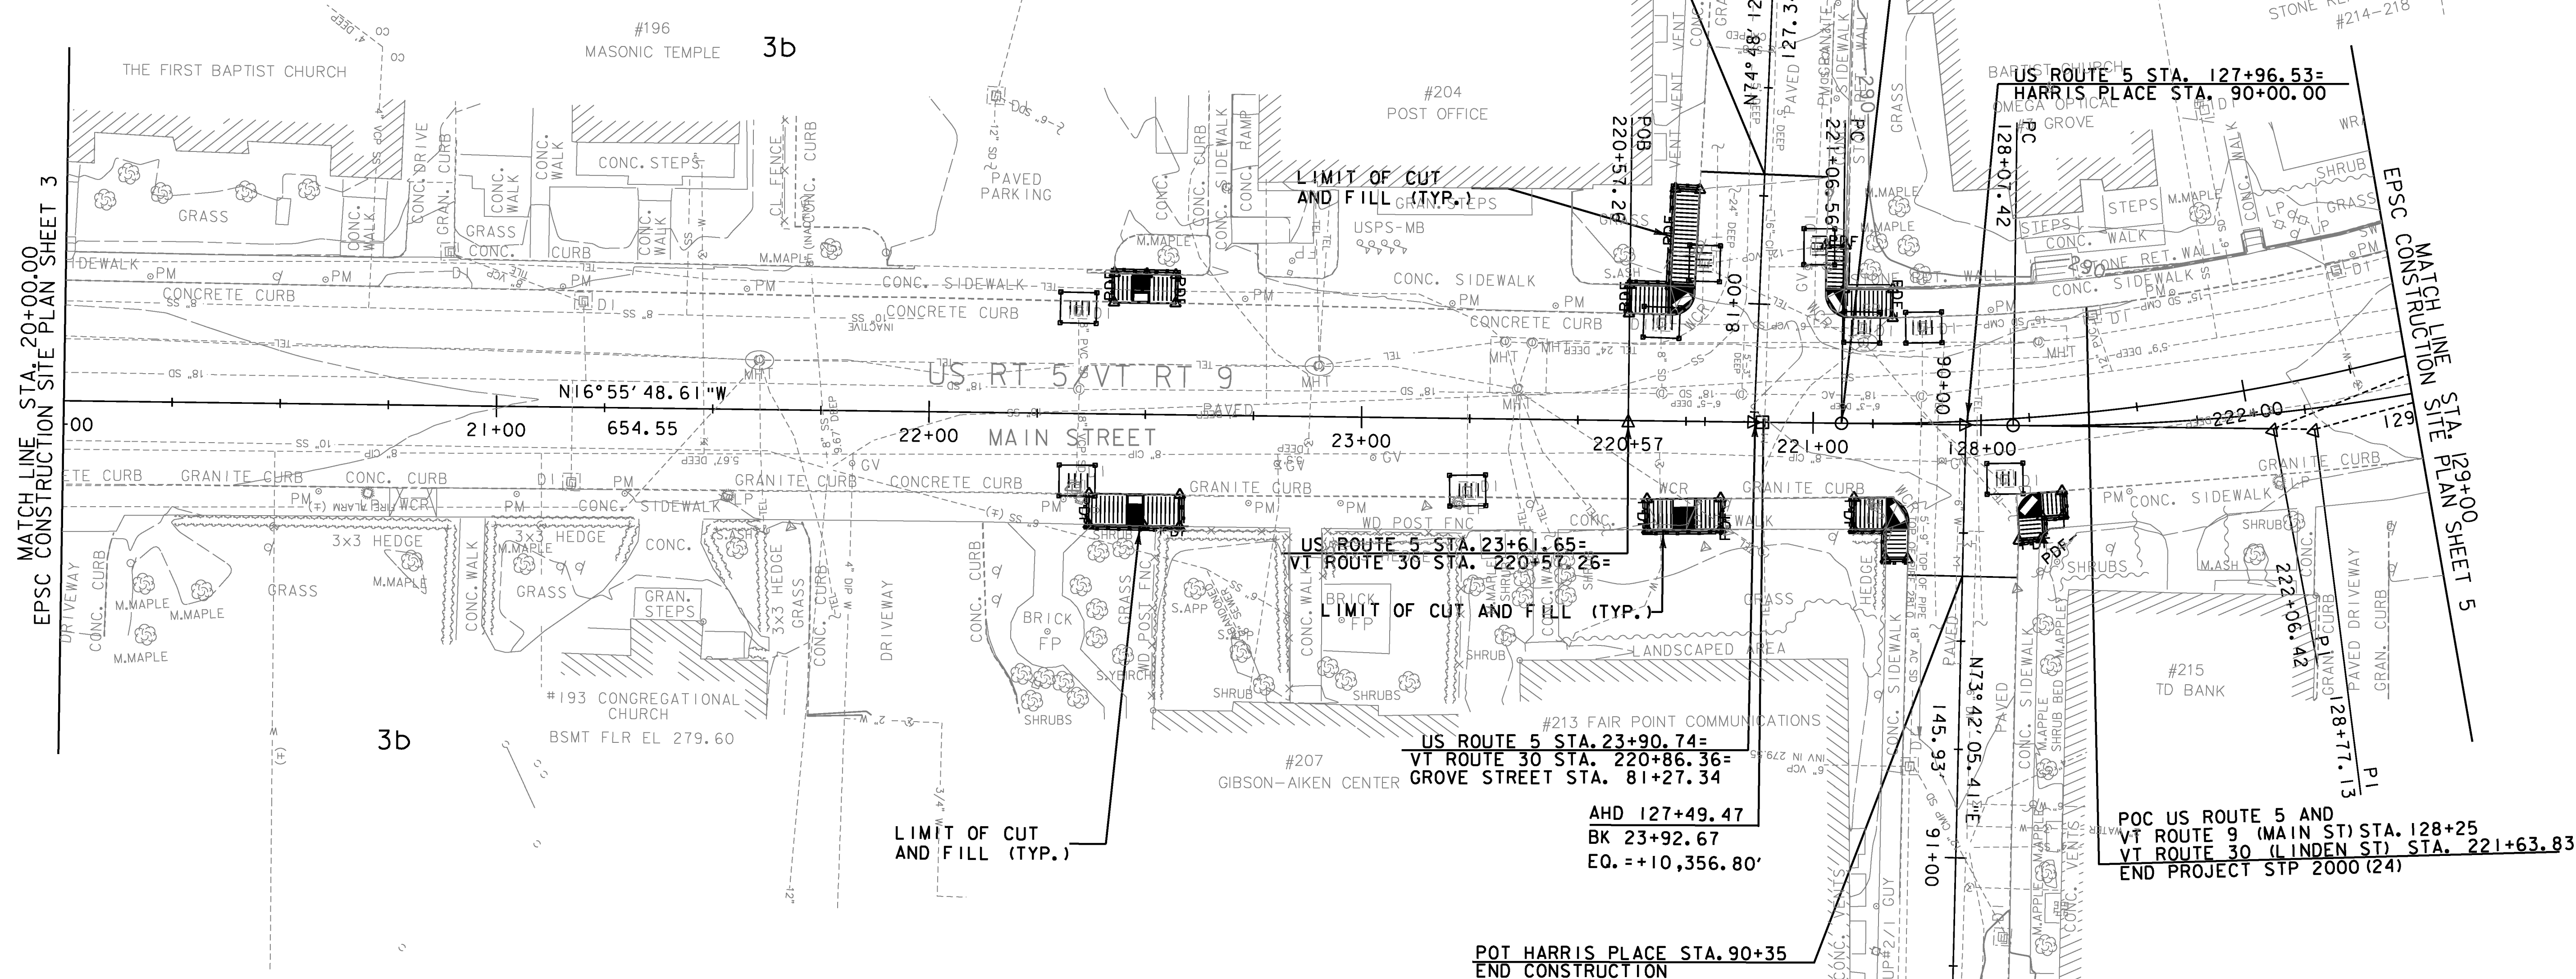

LEGEND

- SOIL TYPE BOUNDARY
- 270— 5' INTERVAL PROPOSED CONTOUR
- 1' INTERVAL PROPOSED CONTOUR
- 270— 5' INTERVAL EXISTING CONTOUR
- 1' INTERVAL EXISTING CONTOUR
- EXIST. PROPERTY/ROW LINE
- ▲— LIMIT OF WORK
- PDF— PROJECT DEMARCATION FENCE (LIMIT OF DISTURBANCE)

TOPSOIL

US RTE 5 22+42 LT ~ 22+57 LT
US RTE 5 22+61 LT ~ GROVE ST. 80+74 RT
US RTE 5 23+66 RT ~ 23+83 RT
US RTE 5 127+71 RT ~ HARRIS PL. 90+31 LT

INLET PROTECTION DEVICE, TYPE I (FILTER FABRIC)

US RTE 5 22+34 RT (EXISTING DI)
US RTE 5 22+34 LT (EXISTING DI)
US RTE 5 23+25 RT (EXISTING DI)
US RTE 5 23+63 LT (EXISTING DI)
US RTE 5 127+72 LT (EXISTING DI)
US RTE 5 127+86 LT (EXISTING DI)
US RTE 5 128+06 RT (EXISTING DI)
GROVE STREET 80+86 LT (EXISTING DI)
GROVE STREET 80+91 RT (EXISTING DI)

PROJECT DEMARCATION FENCE

US RTE 5 22+35 RT ~ 22+52 RT
US RTE 5 22+39 LT ~ 22+59 LT
US RTE 5 23+57 LT ~ GROVE STREET 80+70 RT
US RTE 5 23+66 RT ~ 127+71 RT
GROVE STREET 80+81 LT ~ US RTE 5 127+84 LT
US RTE 5 127+70 RT ~ HARRIS PL. 90+32 RT
HARRIS PLACE 90+28 LT ~ US RTE 5 128+20 RT

20 0 20

PROJECT NAME: BRATTLEBORO
PROJECT NUMBER: STP 2000(24)

FILE NAME: z08d044bdr_epsccont.dgn
PROJECT LEADER: KEN UPMAL
DESIGNED BY: E. ATKINS
EPSC CONSTRUCTION SITE PLAN SHEET 4

PLOT DATE: 3/12/2010
DRAWN BY: M. BONADIO
CHECKED BY: D. SPENCER
SHEET 124 OF 163