


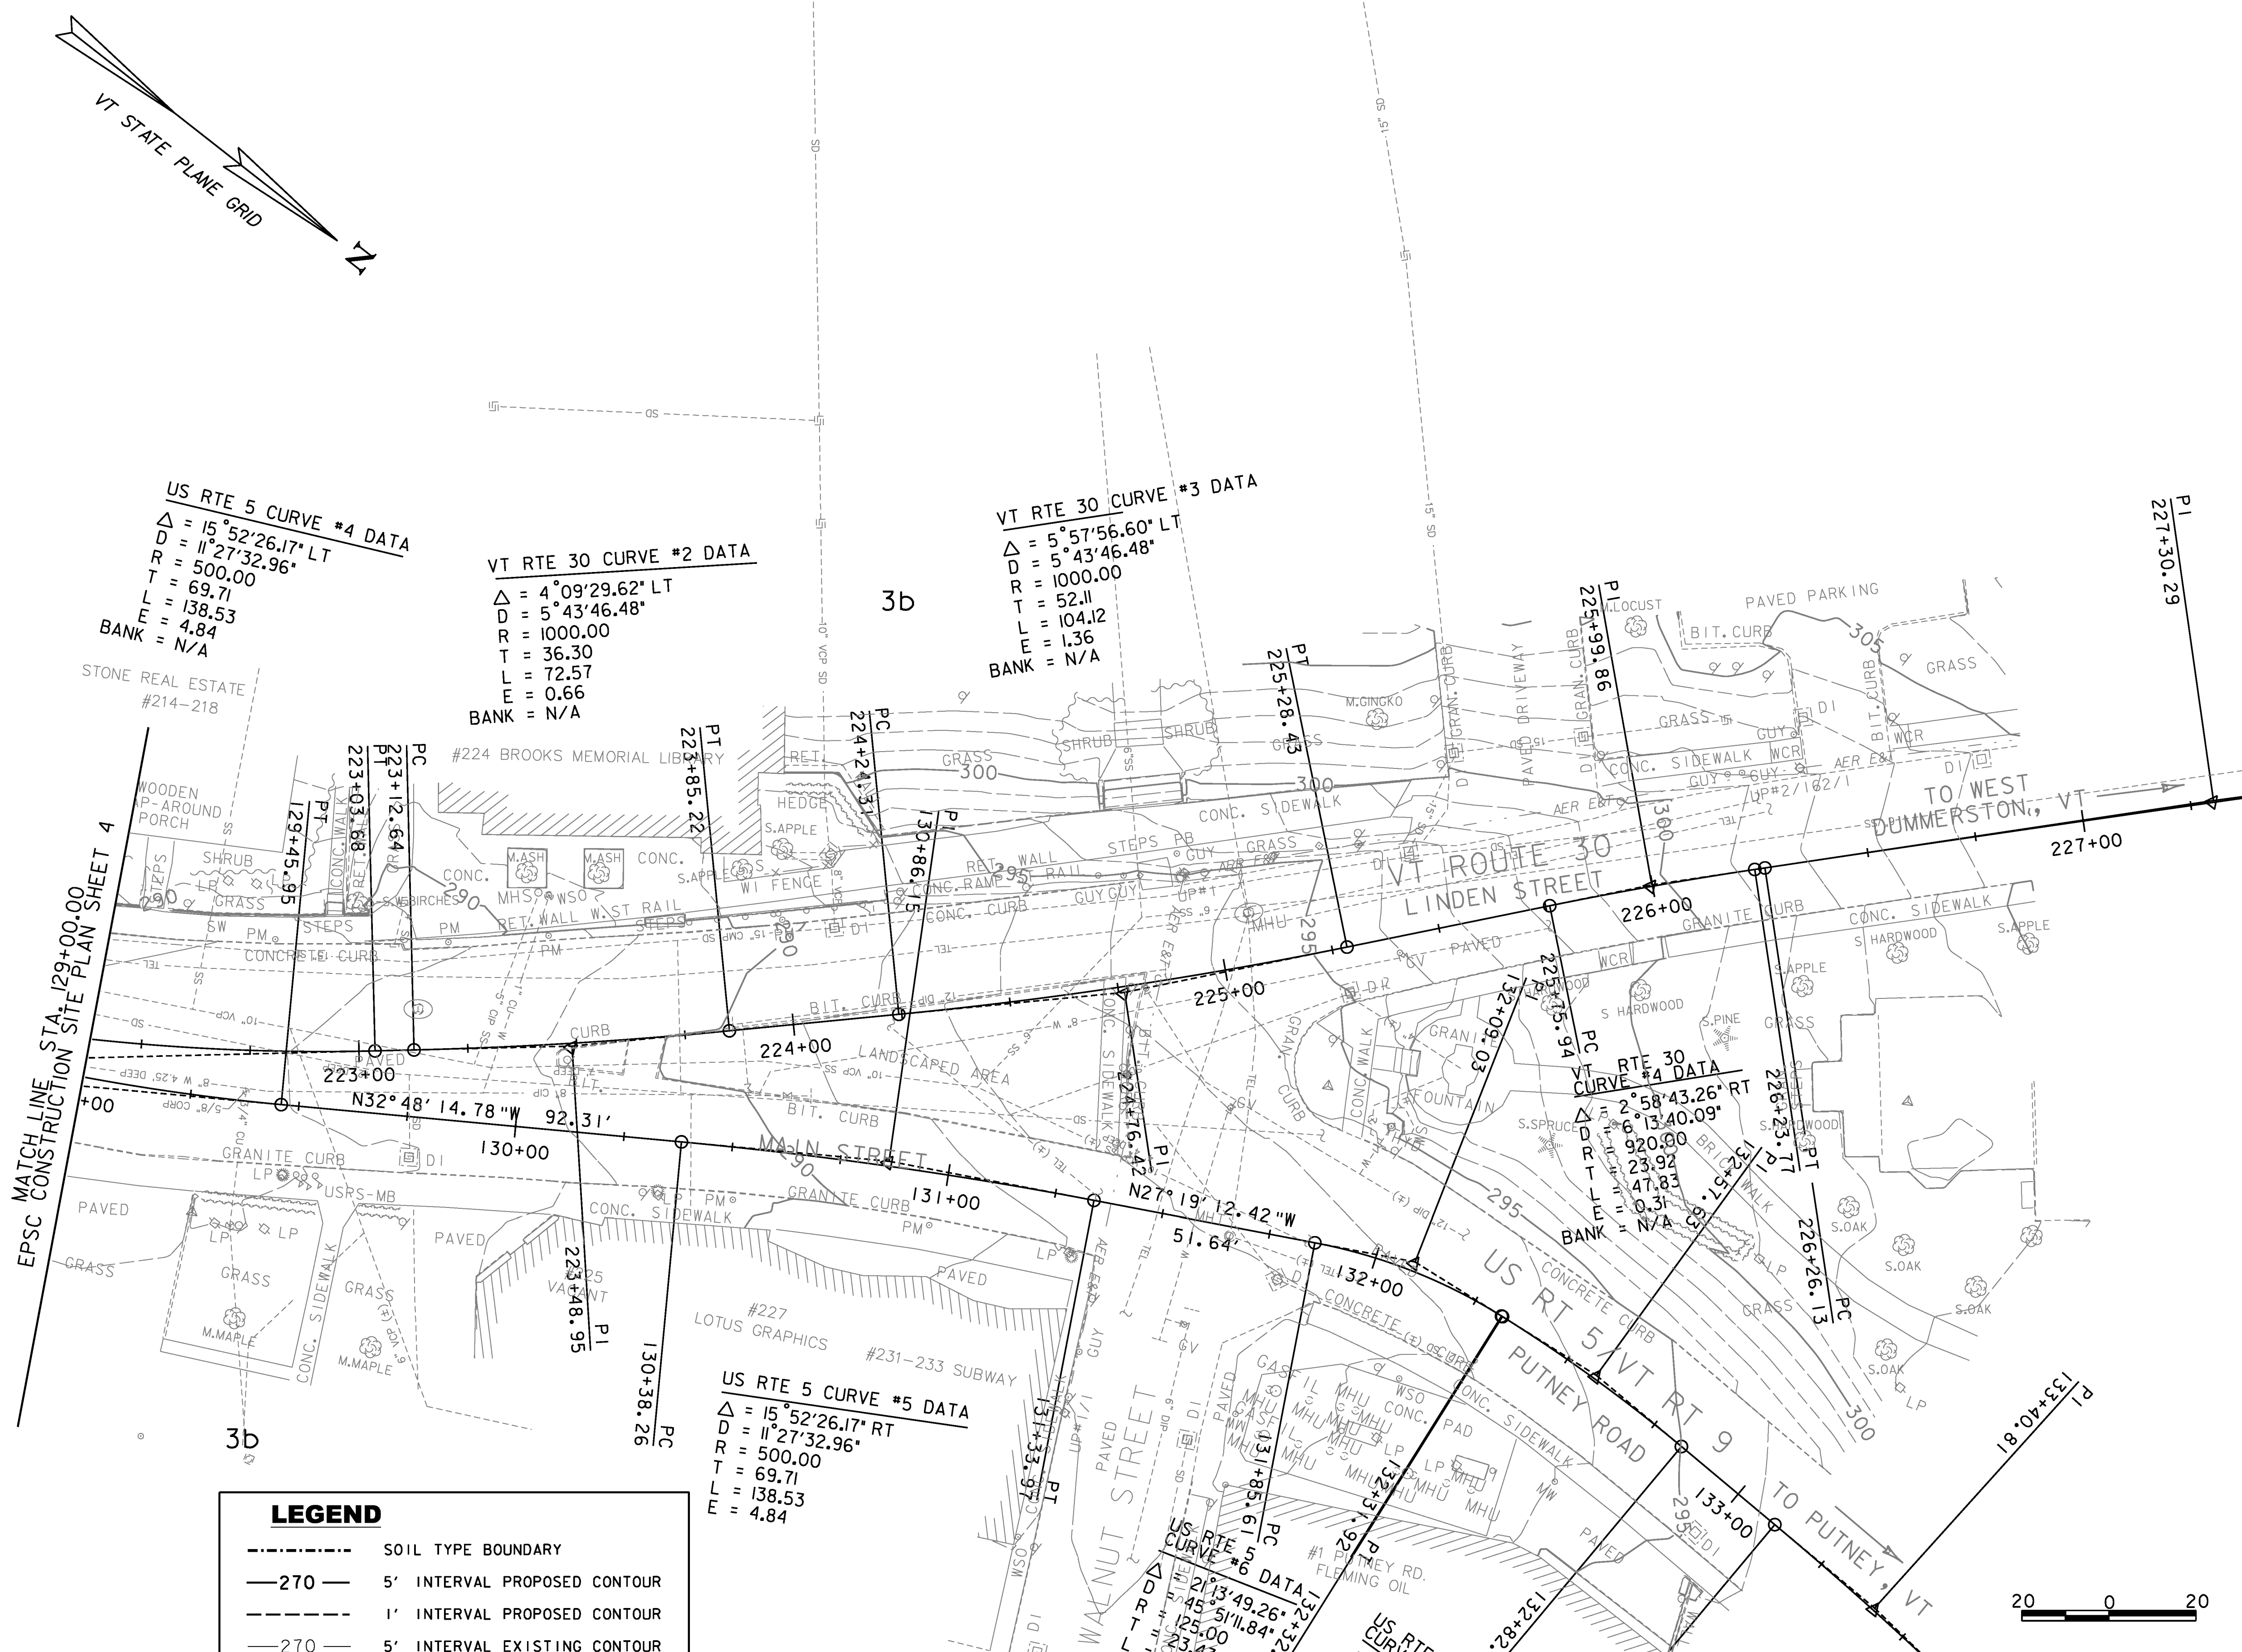

LEGEND	
-----	SOIL TYPE BOUNDARY
—270—	5' INTERVAL PROPOSED CONTOUR
-----	1' INTERVAL PROPOSED CONTOUR
—270—	5' INTERVAL EXISTING CONTOUR
-----	1' INTERVAL EXISTING CONTOUR
-----	EXIST. PROPERTY/ROW LINE
—▲—	LIMIT OF WORK
—PDF—	PROJECT DEMARCATION FENCE (LIMIT OF DISTURBANCE)



PROJECT NAME: BRATTLEBORO	
PROJECT NUMBER: STP 2000(24)	
FILE NAME: z08d044bdr_epsccont.dgn	PLOT DATE: 3/12/2010
PROJECT LEADER: KEN UPMAL	DRAWN BY: M. BONADIO
DESIGNED BY: D. SPENCER	CHECKED BY: D. SPENCER
EPSC CONSTRUCTION SITE PLAN SHEET 5	SHEET 125 OF 163