


EROSION CONTROL LAYOUT


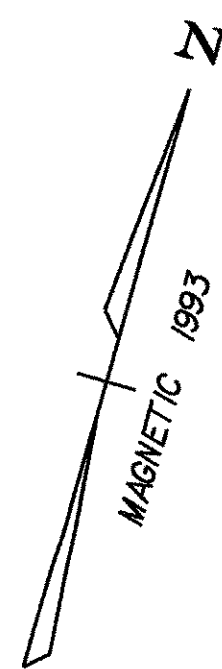


SODDING

ah 15+300 ~	ah 15+313 RT. (13M)
ah 15+320 ~	ah 15+334 RT. (15M)
ah 15+344 ~	ah 15+348 RT. (5M)
ah 15+349 ~	ah 15+371 RT. (26M)
ah 15+425 ~	ah 15+458 RT. (40M)
ah 15+300 ~	ah 15+328 LT. (29M)
ah 15+344 ~	ah 15+348 LT. (4M)
ah 15+349 ~	ah 15+353 LT. (9M)

NOTES
SODDING SHALL BE APPLIED IMMEDIATELY ON ALL LAWNS
DISTURBED BEYOND THE WORK AREA DELINEATED ON THESE
PLANS. ALL CONSTRUCTION SHALL BE PERFORMED FROM THE
ROADWAY OUT.
OUTSIDE OF THE ROADWAY BOXED EXCAVATION,
ALL NEWLY CONSTRUCTED SLOPES (EXCAVATED
OR EMBANKMENT) SHALL BE SEALED WITH
5MM THICK TOPSOIL AND MULCHED
AT THE END OF EACH WORKDAY IN ACCORDANCE
WITH THE SPECIFICATION AND THESE PLANS.

NOTES
EXISTING DRAINAGE SHALL BE UTILIZED
AS LONG AS POSSIBLE UNTIL NEW
SYSTEM CAN BE PUT INTO SERVICE.
NEW CB AND DISTRICTURES SHALL BE
COVERED DURING CONSTRUCTION UNTIL
TOPS CAN BE SET AND SYSTEM PUT INTO SERVICE

 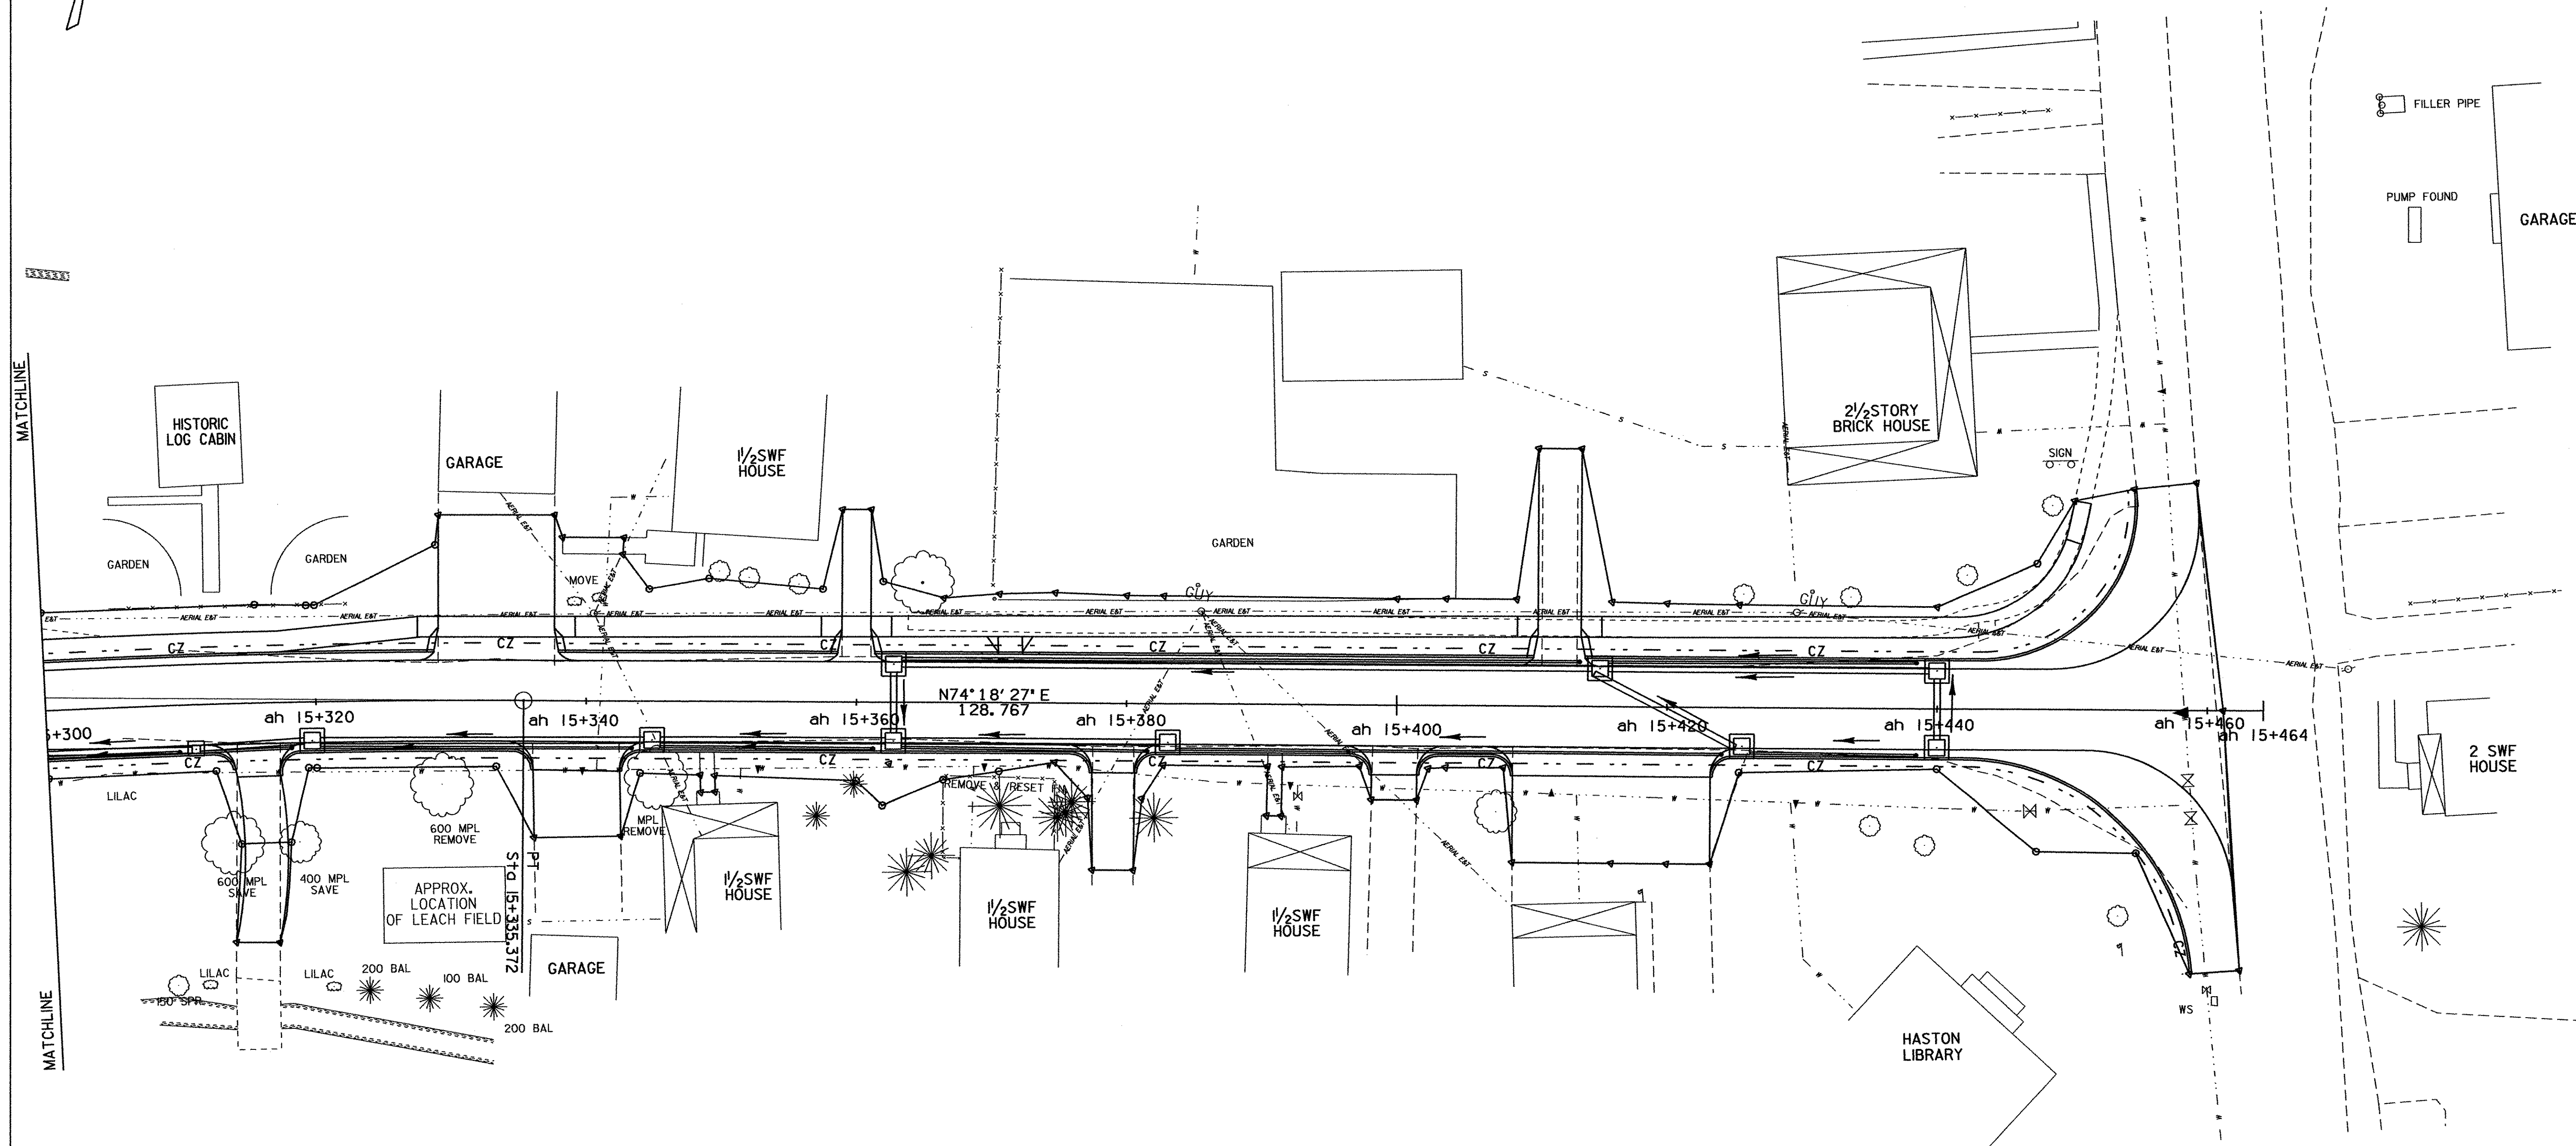

○ DENOTES TREE OR STUMP REMOVAL

ALL DRIVE RADII SHALL BE 6M UNLESS
OTHERWISE NOTED PER STD B-71M

EROSION
CONTROL
LAYOUT

PROJECT NAME:	FRANKLIN	FILE NAME:	...85c060/design/dc060bdr.dgn	PLOT DATE:	27-MAR-2003
PROJECT NUMBER:	STP 0301(18)	PROJECT LEADER:	DELLASANTA	DRAWN BY:	SQUAD B
		DESIGNED BY:	SQUAD B	CHECKED BY:	SQUAD B
		IPARM FILE NAME:	(2)dc060ec3.1	SHEET	32 OF 60