



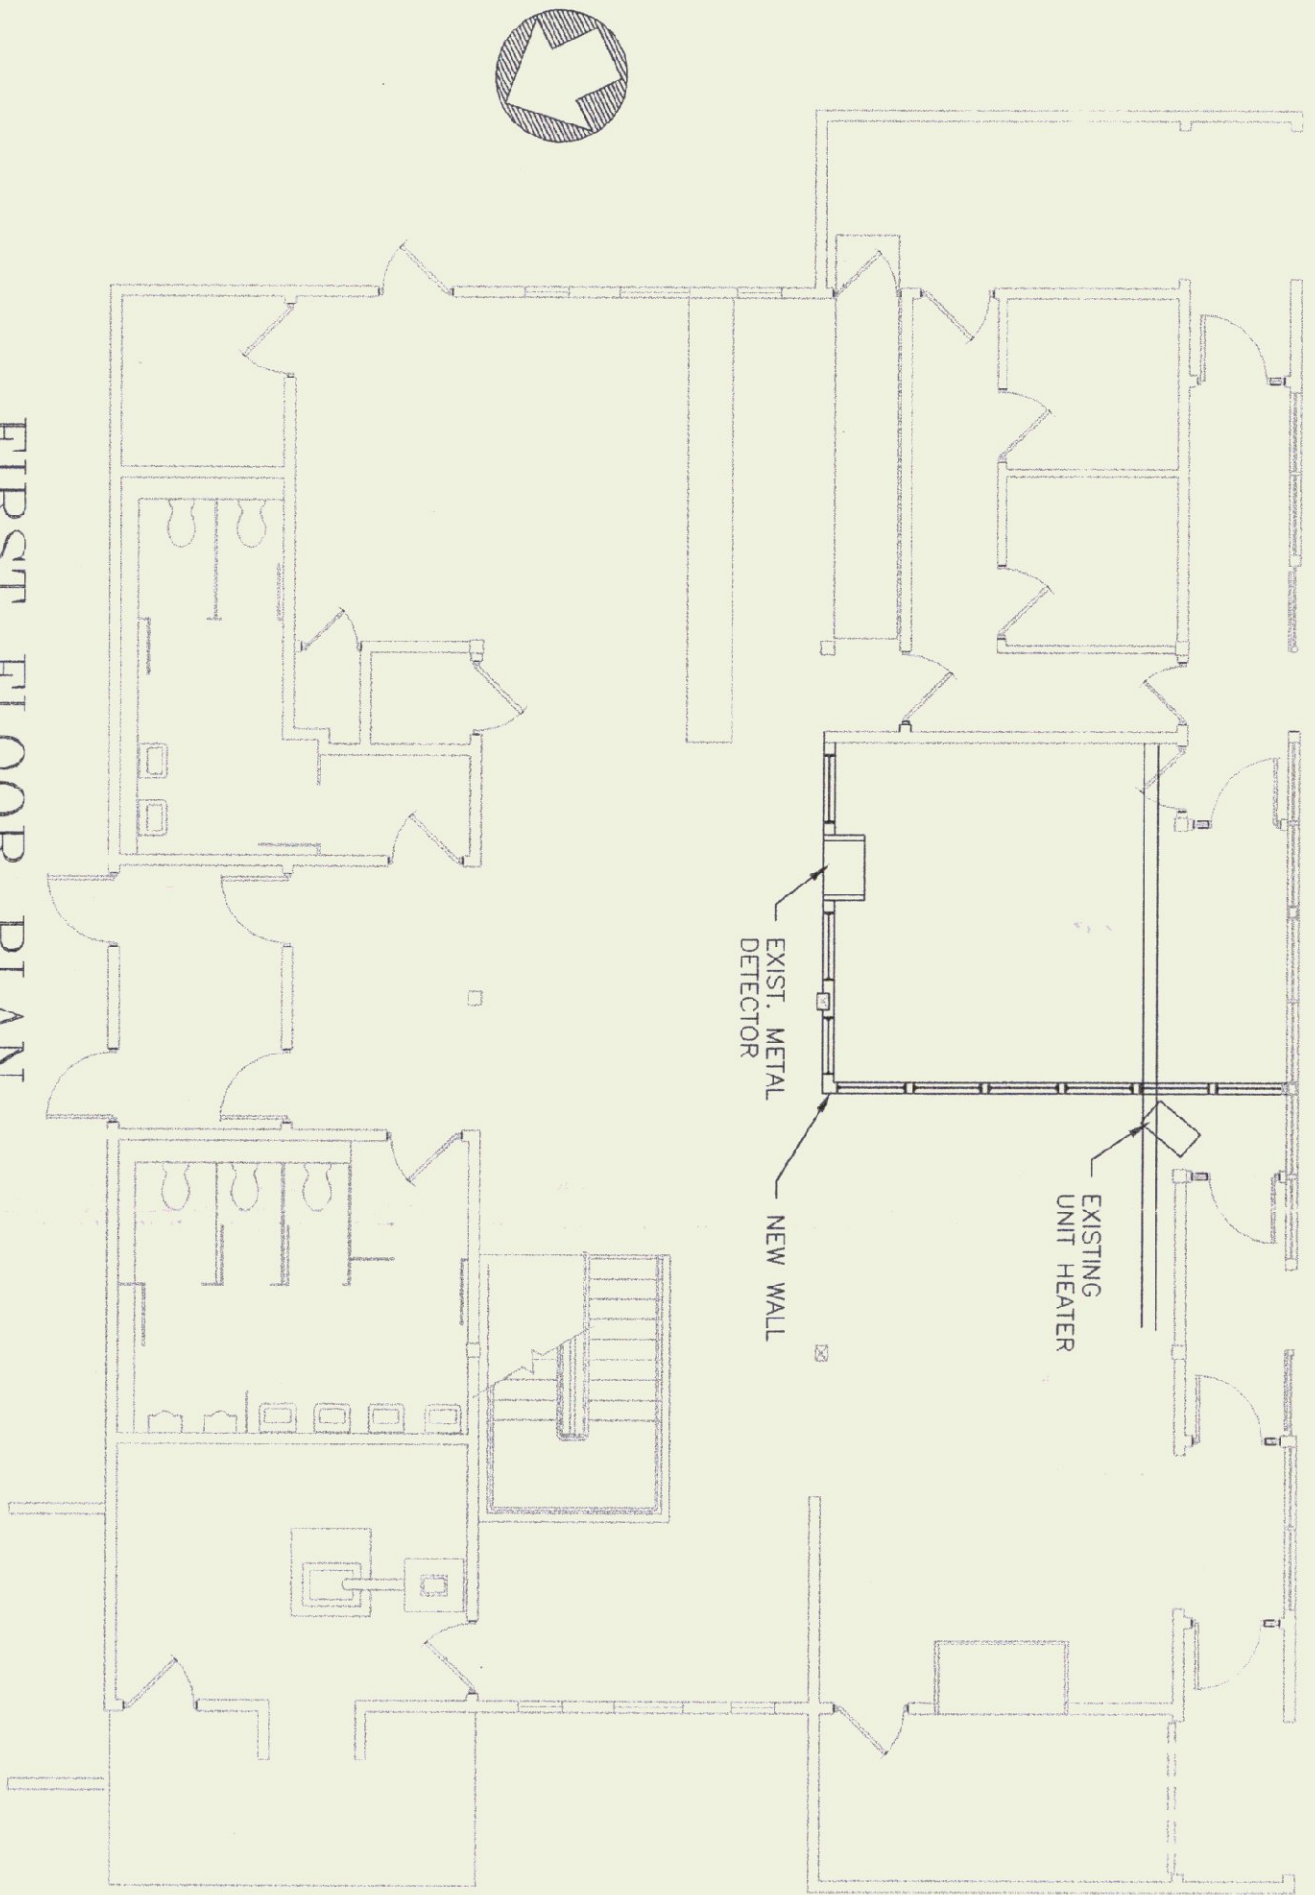

FIRST FLOOR PLAN


1/8" = 1'-0"

INSTALL WIREMOLD BOX TO EXTEND CURRENT BOX AND INSTALL NEW RECEPTACLE WITH COVER PLATE. (COLOR: WDN)
RUN NEW WIREMOLD SERIES 200 FROM EXISTING OUTLET TO LOCATION SHOWN
INSTALL NEW OUTLET FOR METAL DETECTOR WITH COVER PLATE. (COLOR: WDN)
COMPLY WITH ALL FEDERAL, STATE, AND LOCAL CODES. ALL MATERIAL AND METHODS PER N.E.C.

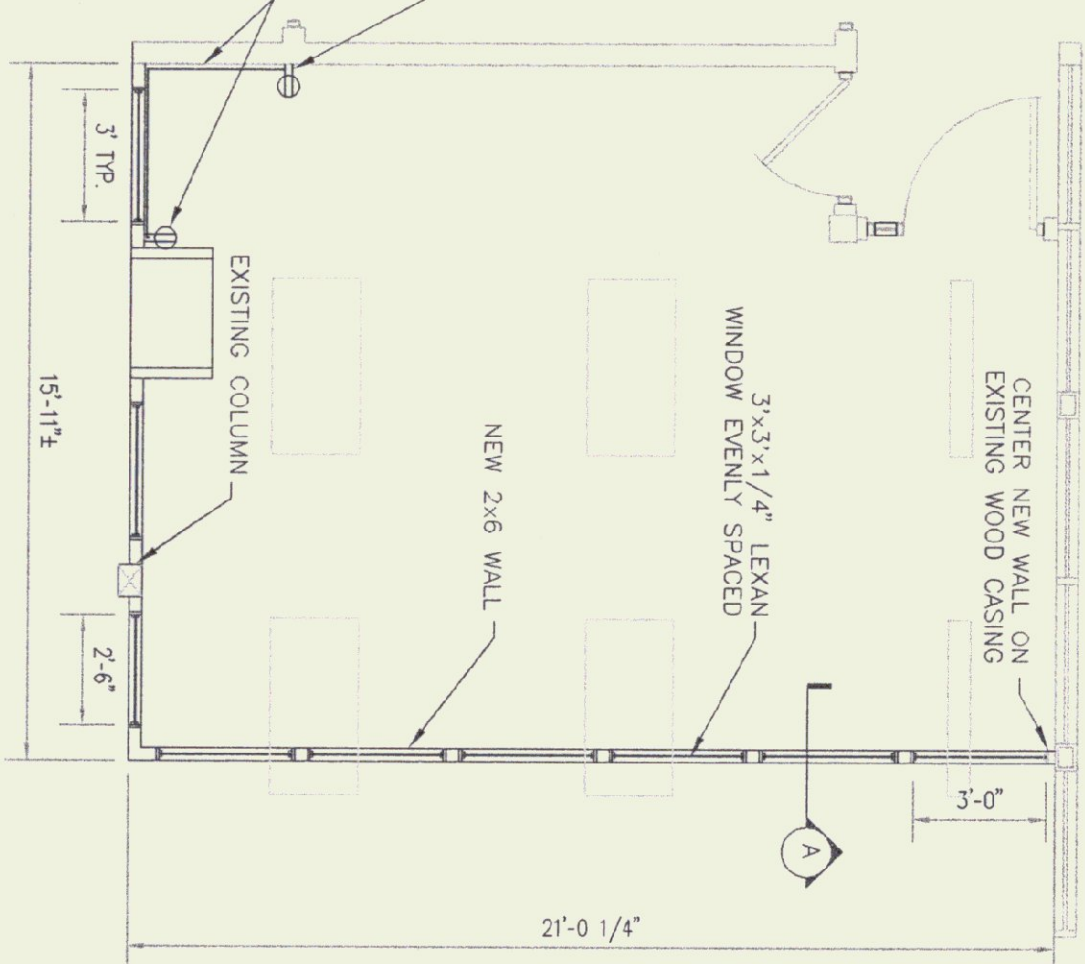


NEW WALL PLAN

1/4" = 1'-0"

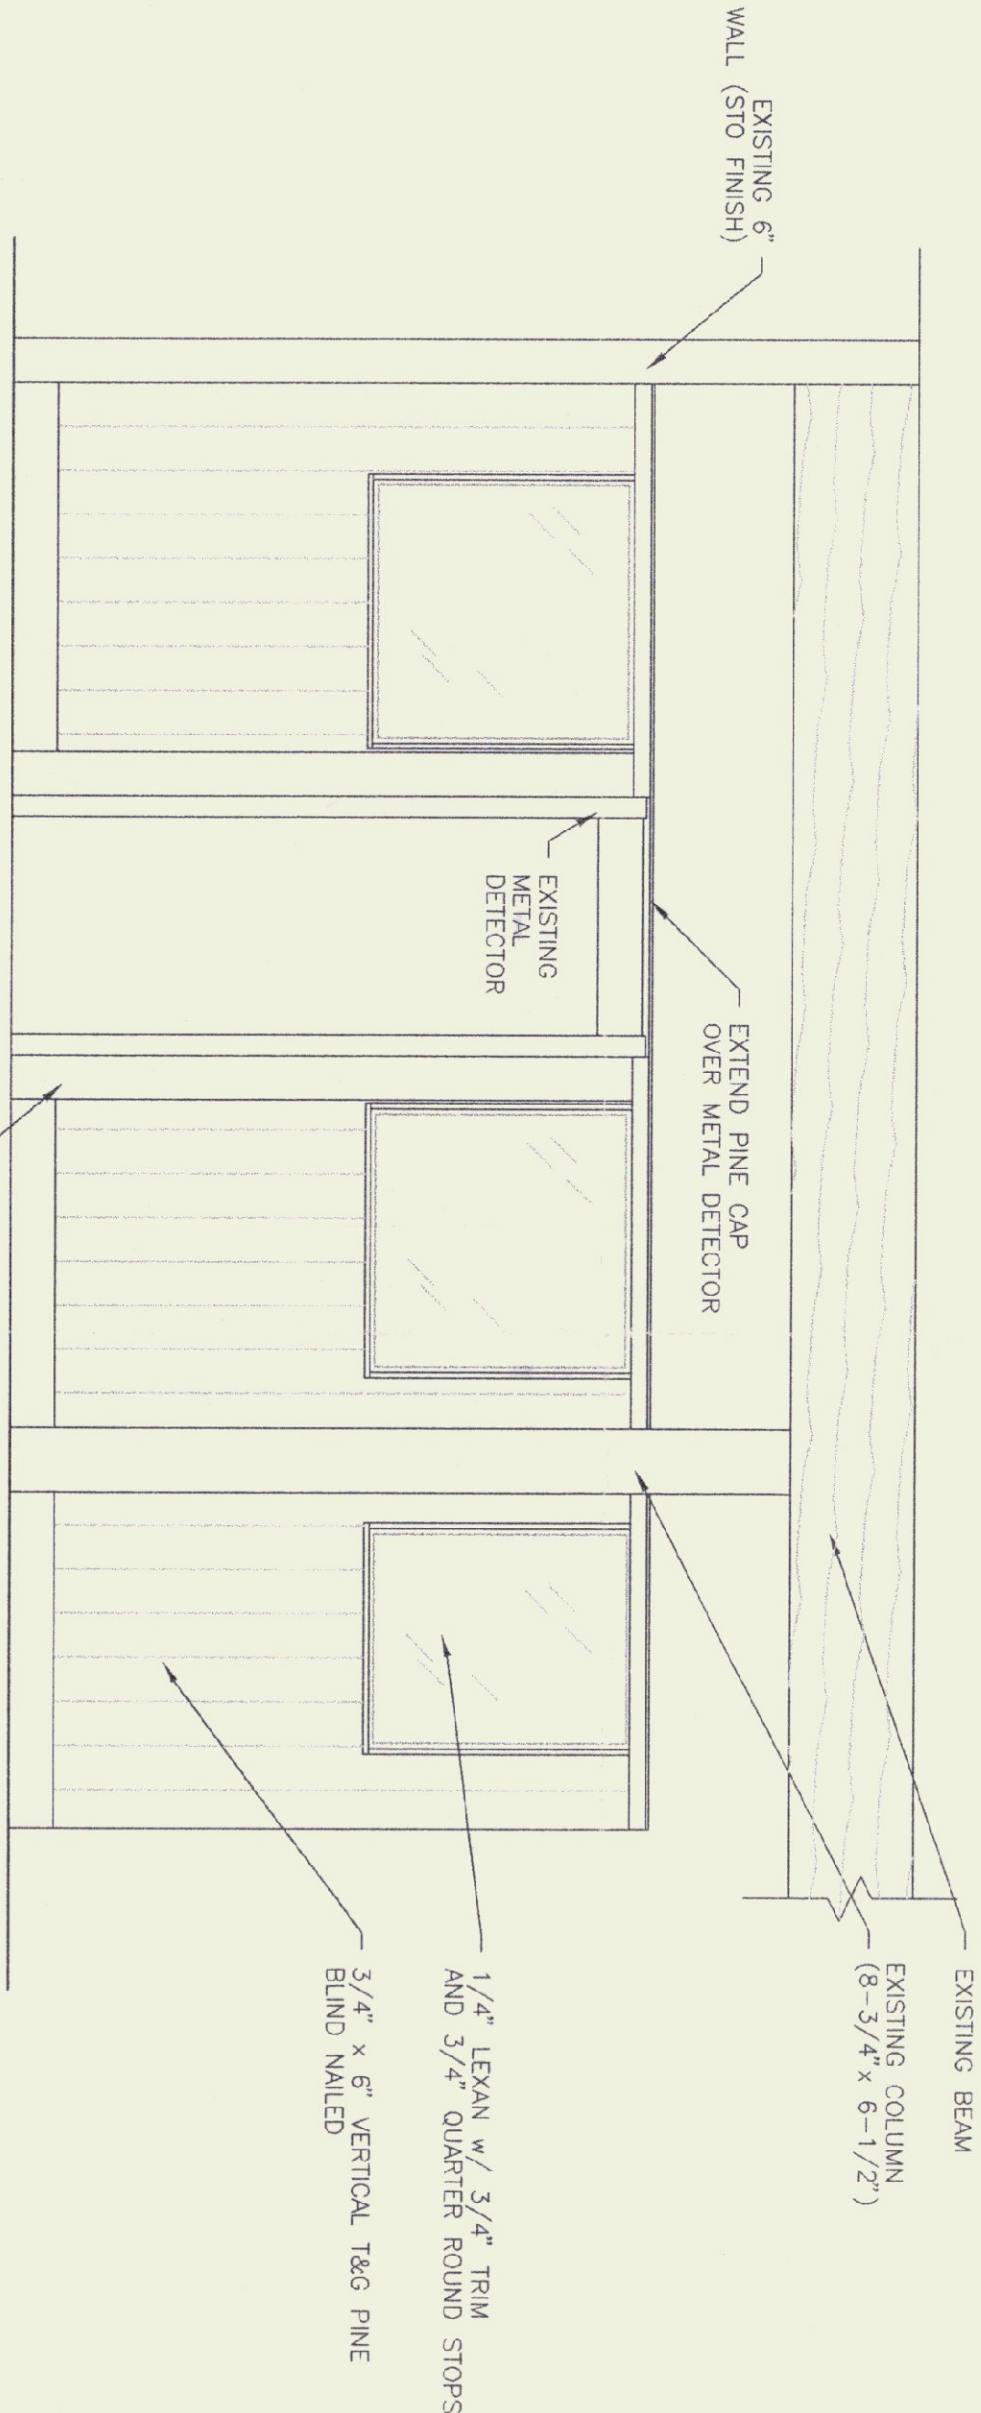


ELEVATION

1/2" = 1'-0"

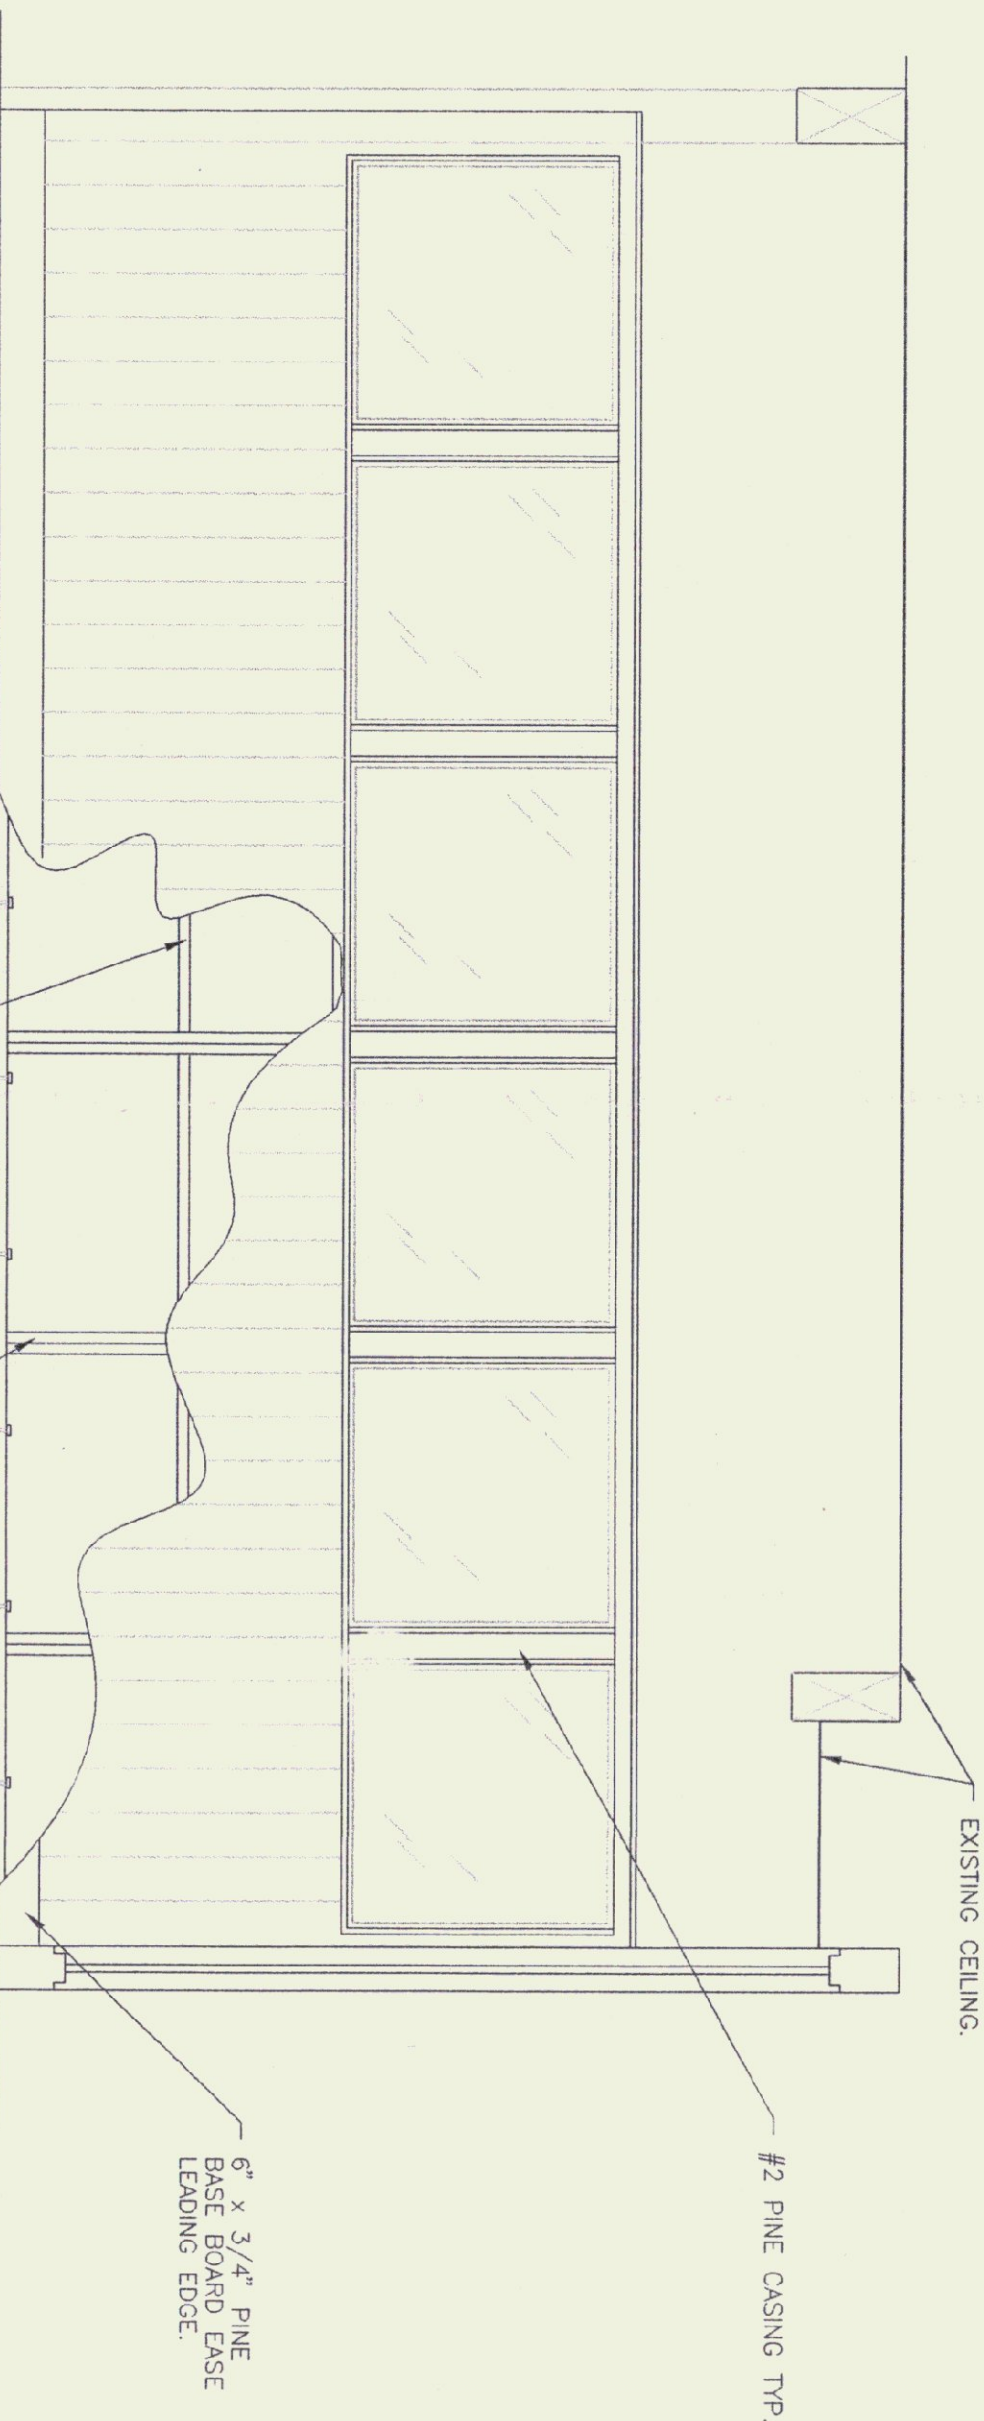


ELEVATION

1/2" = 1'-0"

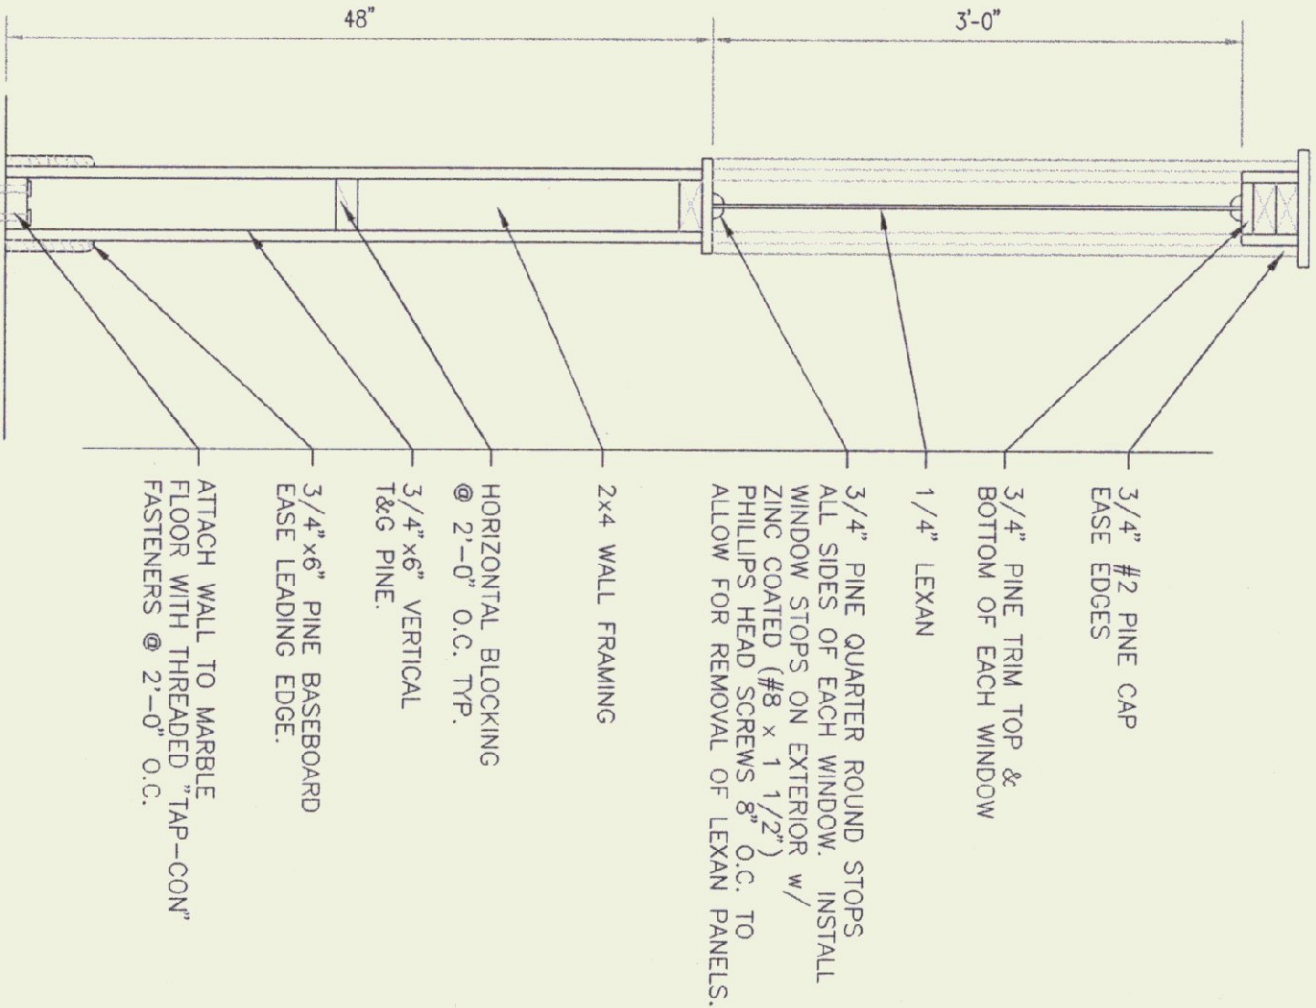

SECTION

1" = 1'-0"

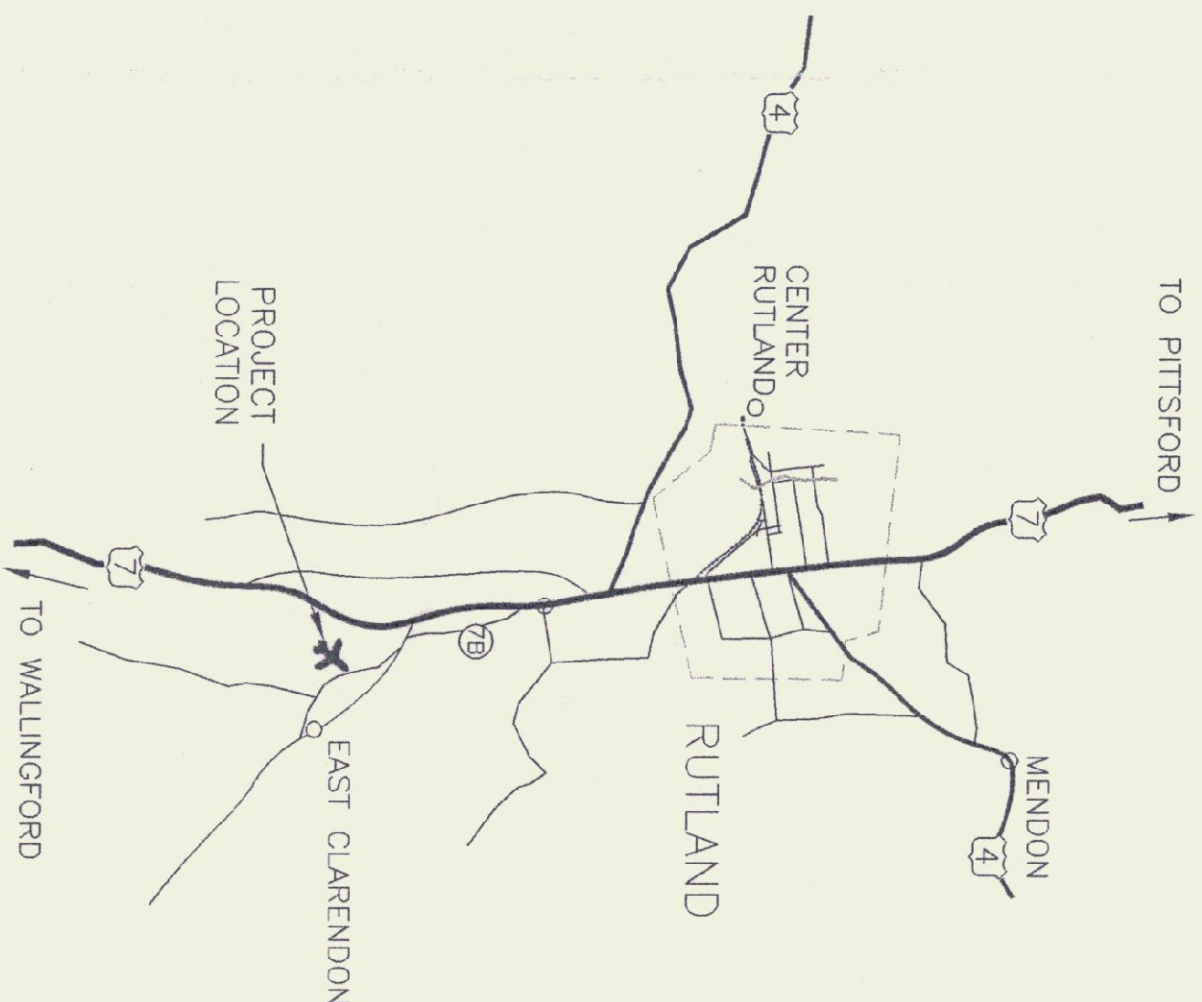

LOCATION MAP

N.T.S.

NOTES:

- MATERIALS:**
ALL LUMBER MUST COMPLY WITH PS20 AMERICAN SOFTWOOD LUMBER STANDARD INCLUDING WOOD GROUNDS, FRAMING, BLOCKING, AND SHEATHING.
PROVIDE STANDARD GRADE 2"x4" STUD FRAMING FOR AREAS NOTED
BLOCKING TO BE STANDARD GRADE 2"x4"
- FASTENERS AND ANCHORAGES:**
PROVIDE SIZE, TYPE, MATERIAL AND FINISH AS INDICATED AND AS RECOMMENDED BY APPLICABLE STANDARDS, COMPLYING WITH APPLICABLE FEDERAL STANDARDS FOR WALLS, SCREWS, BOLTS, NUTS, AND ANCHORING DEVICES.
FASTEN 2"x4" BOTTOM PLATE TO MARBLE FLOOR BY PILOT DRILLING MARBLE O.C. INSTALL 5/16" x 3" PHILLIPS HEAD TAPCON THREADED ANCHORS 2'-0" MOVEMENT OF 2x4.
SCREW OR NAIL FRAMING MATERIAL FIRMLY AND SECURELY TO PREVENT MOVEMENT, SHIFTING, OR WARPING OF FRAMING MEMBERS AND FINISHED WALL.
INSTALL THE TAG PINE SHEATHING NEATLY. ALL CUTS AND UTTERS SHALL BE FITTED ACCURATELY TO ADJUT ADJOINING FINISHES. JOINTS TO SAND ALL SAWCUT EDGES. KEEP MARKS WILL BE UNACCEPTABLE ON ANY VISIBLE SURFACE. DO NOT INSTALL SPLIT OR CHECKED MATERIAL.
ALL PINE TAG SHEATHING SHALL BE BLIND NAILED USING APPROPRIATELY SIZED COMMON FINISH NAILS.
- FINISHES — EXPOSED PINE**
ALL MATERIAL TO RECEIVE TRANSPARENT FINISHES USING "MIN-WAX" OR APPROVED PRODUCT OF EQUAL QUALITY.
PREPARE ALL EXPOSED SURFACES BY SANDING SMOOTH AND CLEANING ALL DUST FROM SURFACE.
APPLY ONE (1) TRANSPARENT SEAL COAT USING PENETRATING SEALER.
APPLY TWO (2) COATS SATIN FINISH. SAND SURFACES SMOOTH BETWEEN COATS.
FILL ALL NAIL SET HOLES WITH WAX SEALER IN MATCHING COLOR AFTER FINISHES ARE APPLIED.
- COORDINATION:**
CONTRACTOR TO COORDINATE WORK SCHEDULE AND USE OF THE FACILITIES WITH ELECTRICAL, PLUMBING, AND STORAGE OF MATERIALS WITH TOWN ENGINEER. ALL MATERIALS AND WORK SHALL BE MAINTAINED AS A TOP PRIORITY. THE CONTRACTOR WILL BE REQUIRED TO APPLY FOR AND RECEIVE ALL NECESSARY PERMITS FOR CONSTRUCTION OF THIS PROJECT.



STATE OF VERMONT
Department of Buildings
and General Services
Agency of Administration
Montpelier, Vermont



VERMONT

RUTLAND AIRPORT
SECURITY RENOVATIONS
PLAN & DETAILS

RUTLAND,

REVISIONS

SCALE: AS NOTED
DATE: JAN 1997
DRAWN BY: G. D. NORWOOD
APPR. BY: *Wesley D. Miller*

RUTLAND

SECURITY
RENOVATIONS

PLAN & DETAILS

A-1

1 OF 1