




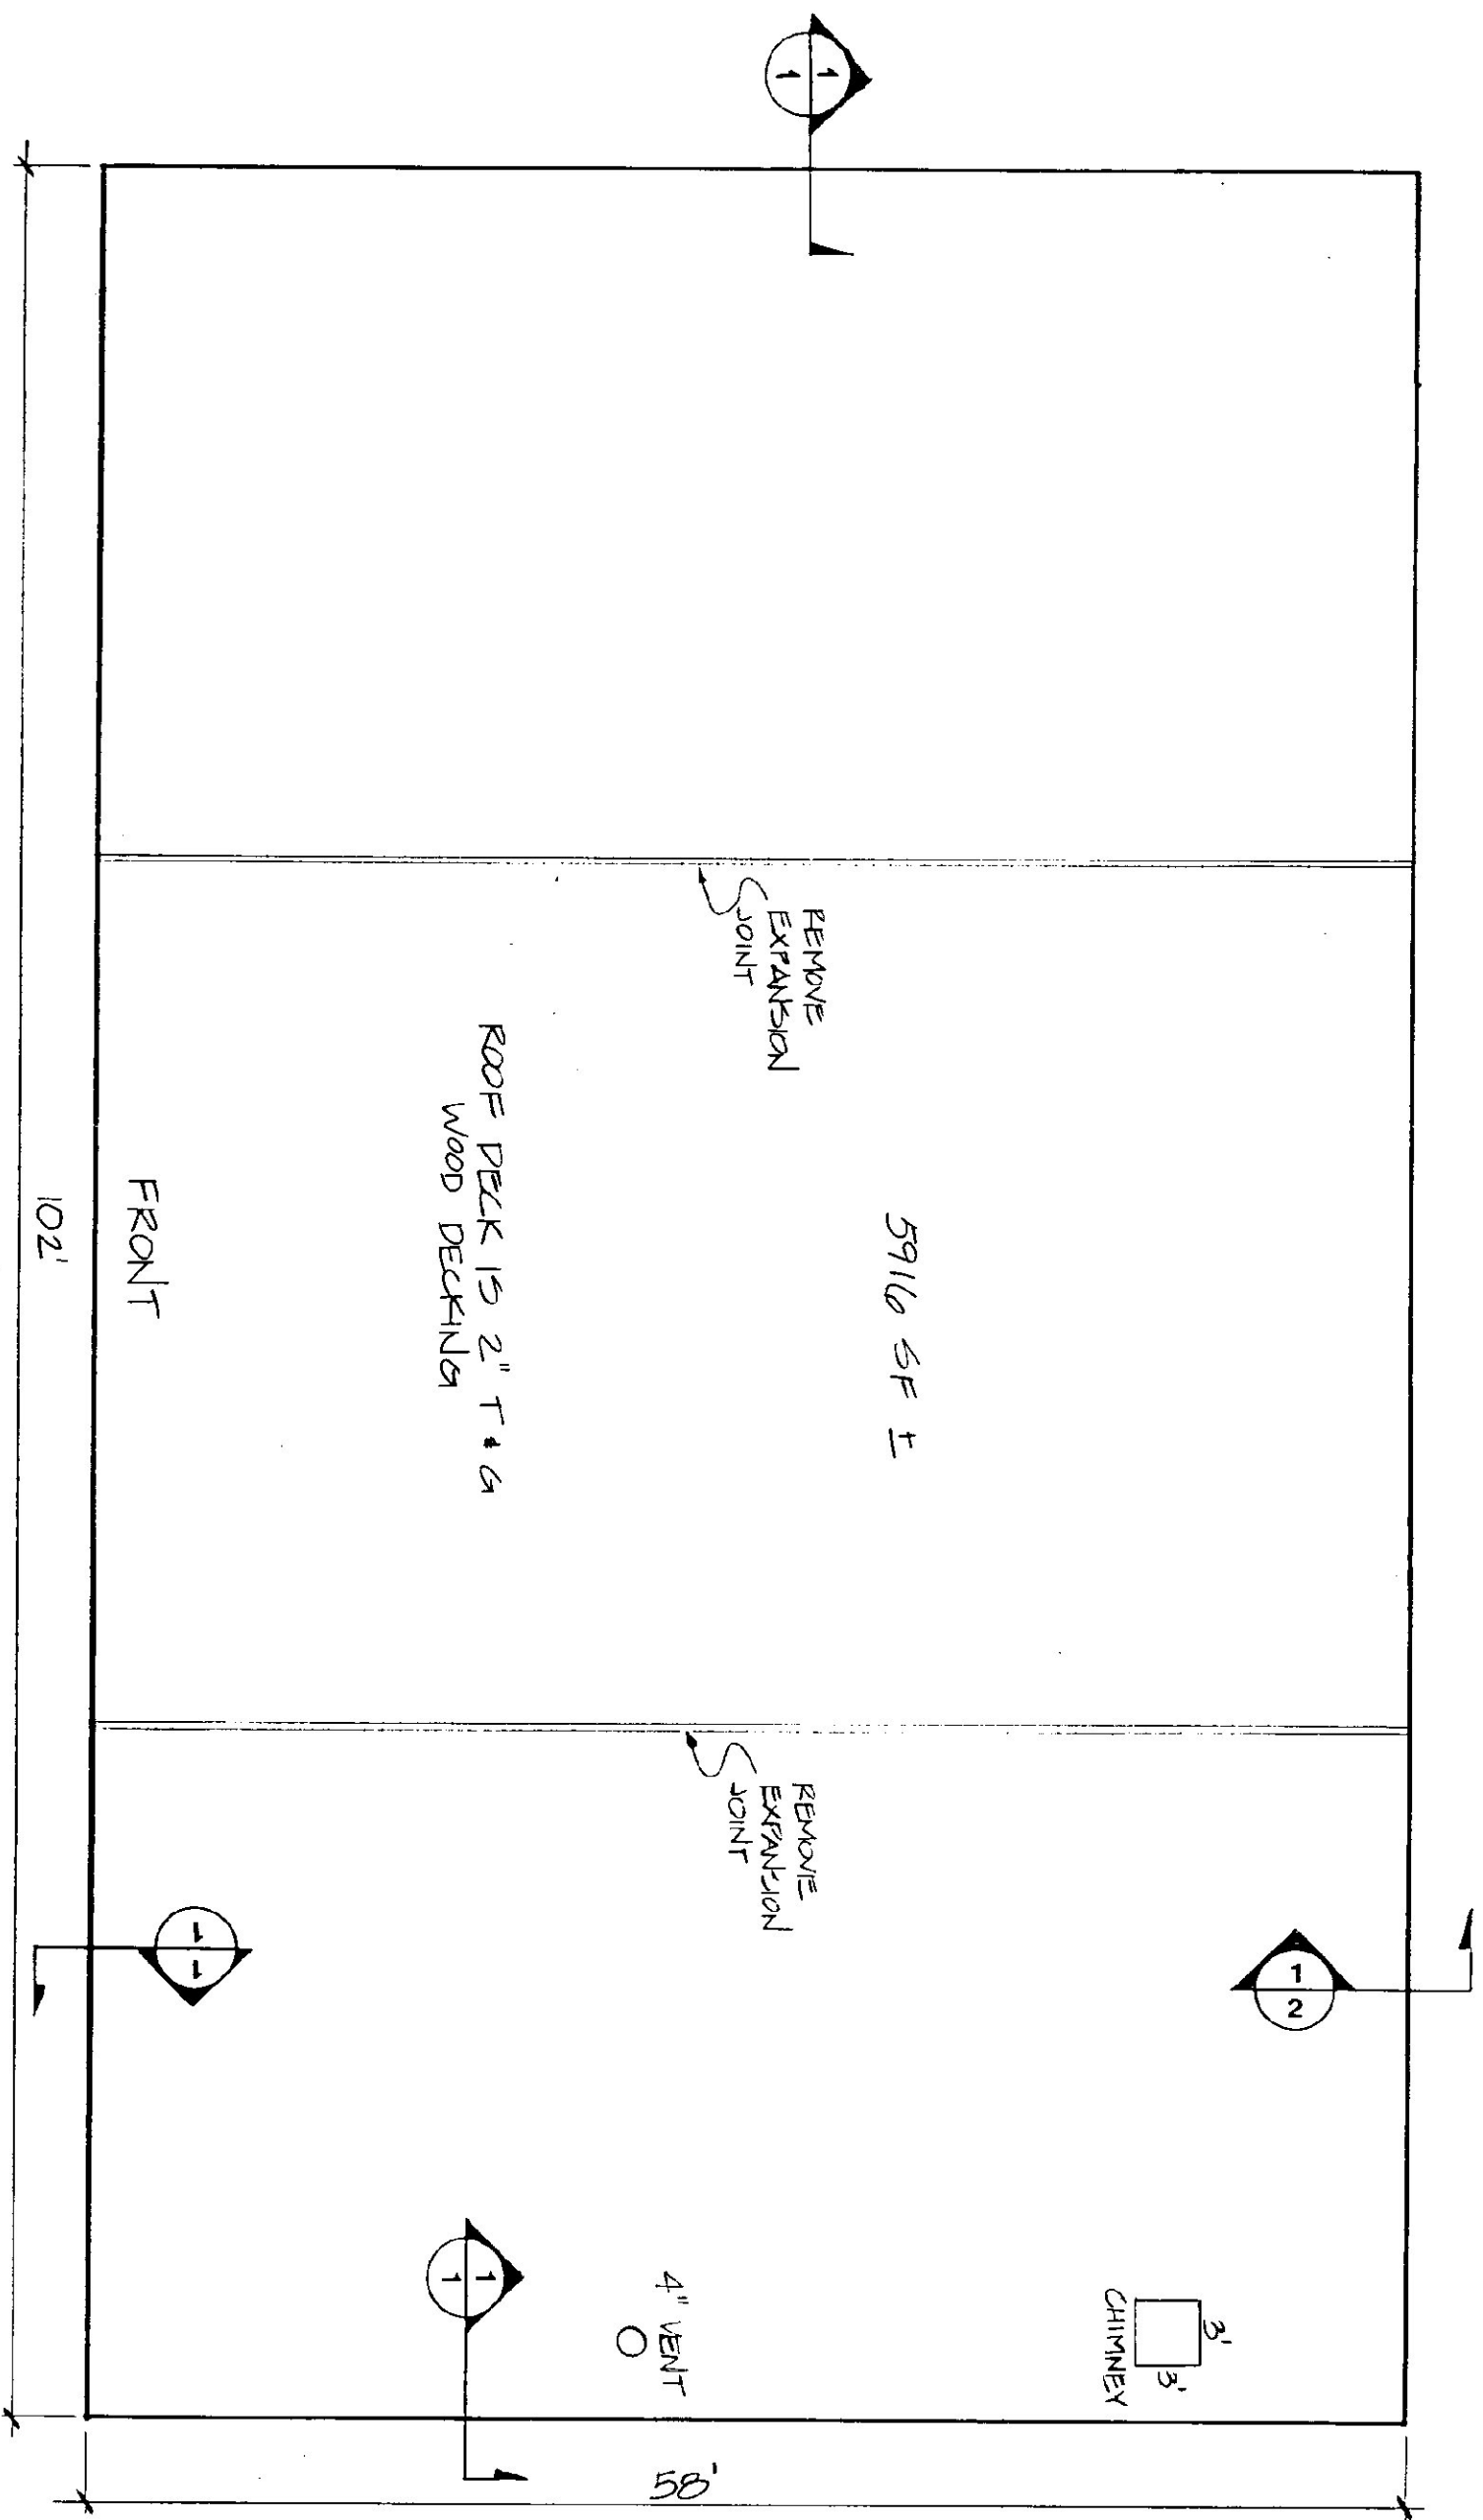


ROOF PLAN
SCALE: 1/8" = 1'-0"

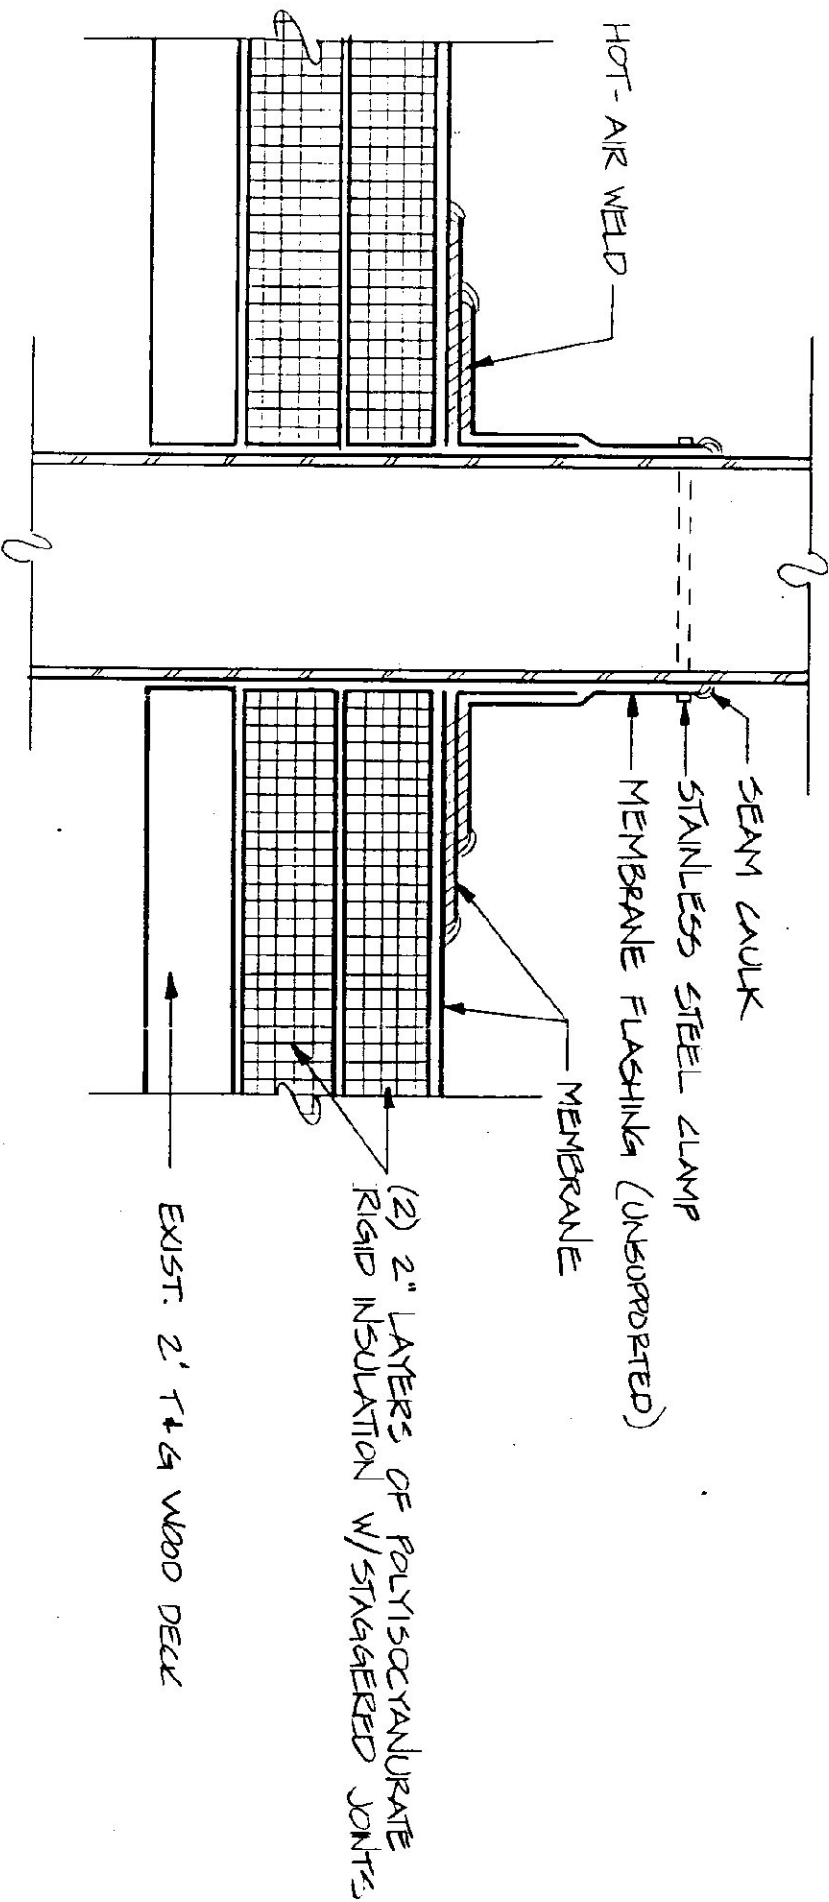


VENT STACK DETAIL
SCALE: 3" = 1'-0"

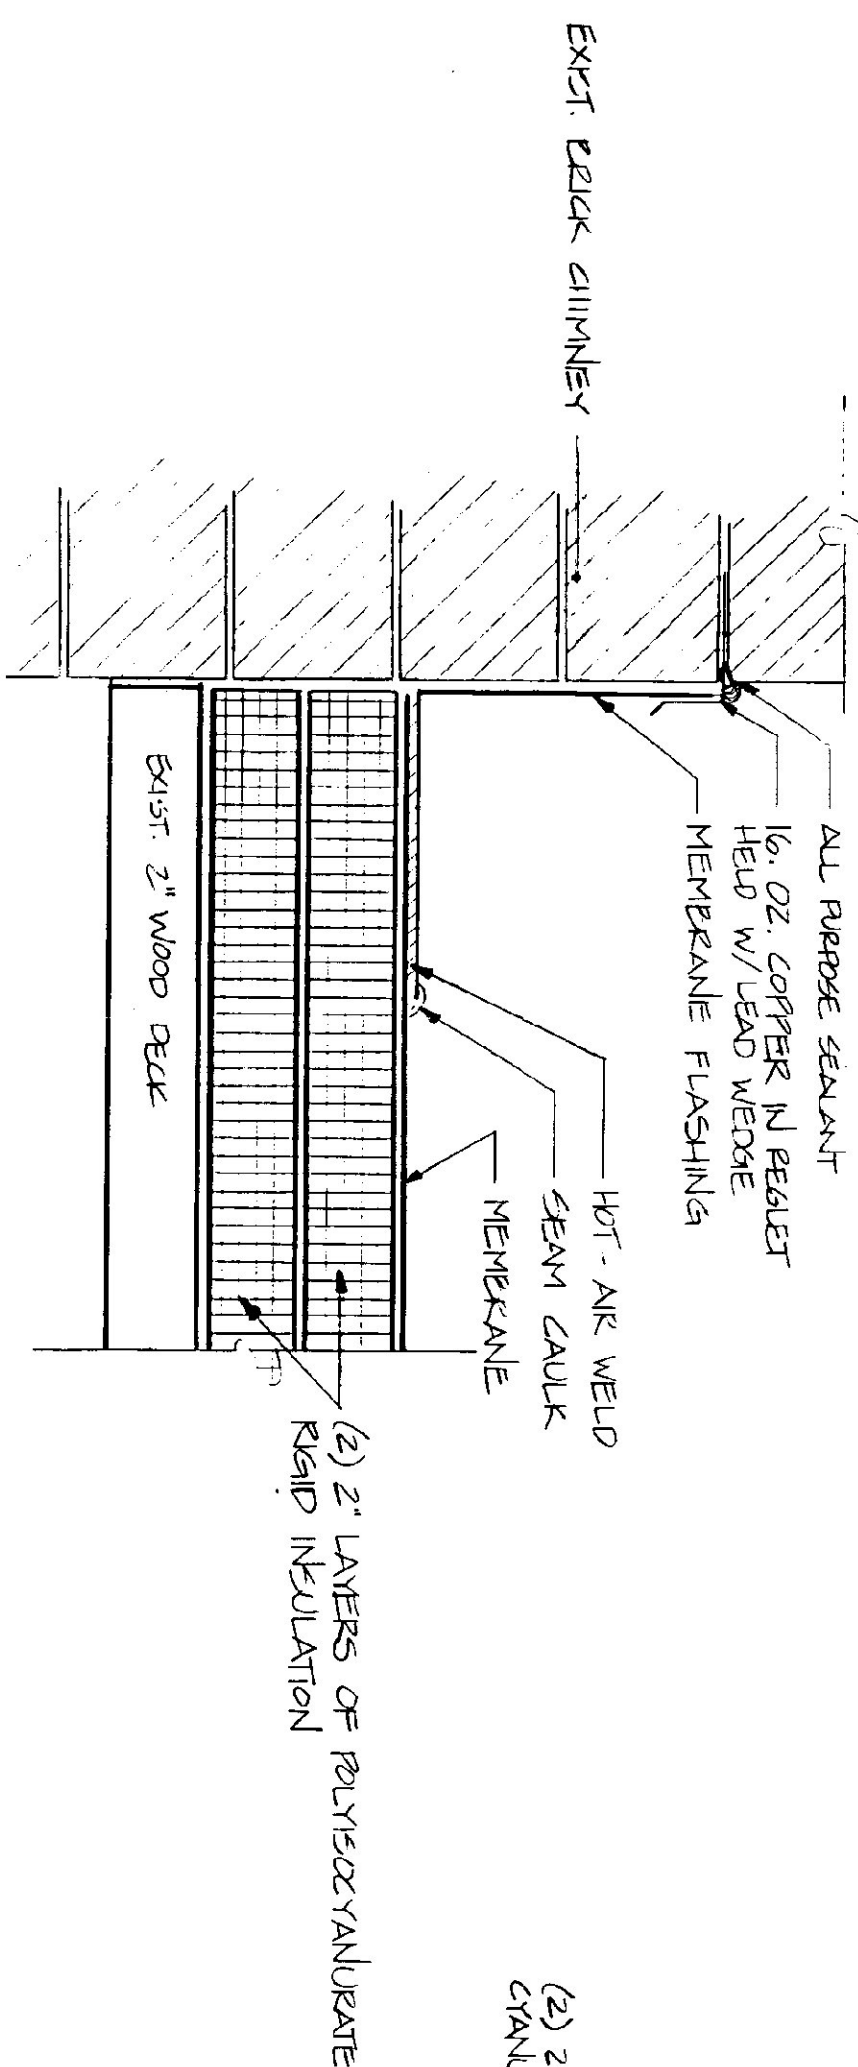


CHIMNEY FLASHING DETAIL
SCALE: 3" = 1'-0"

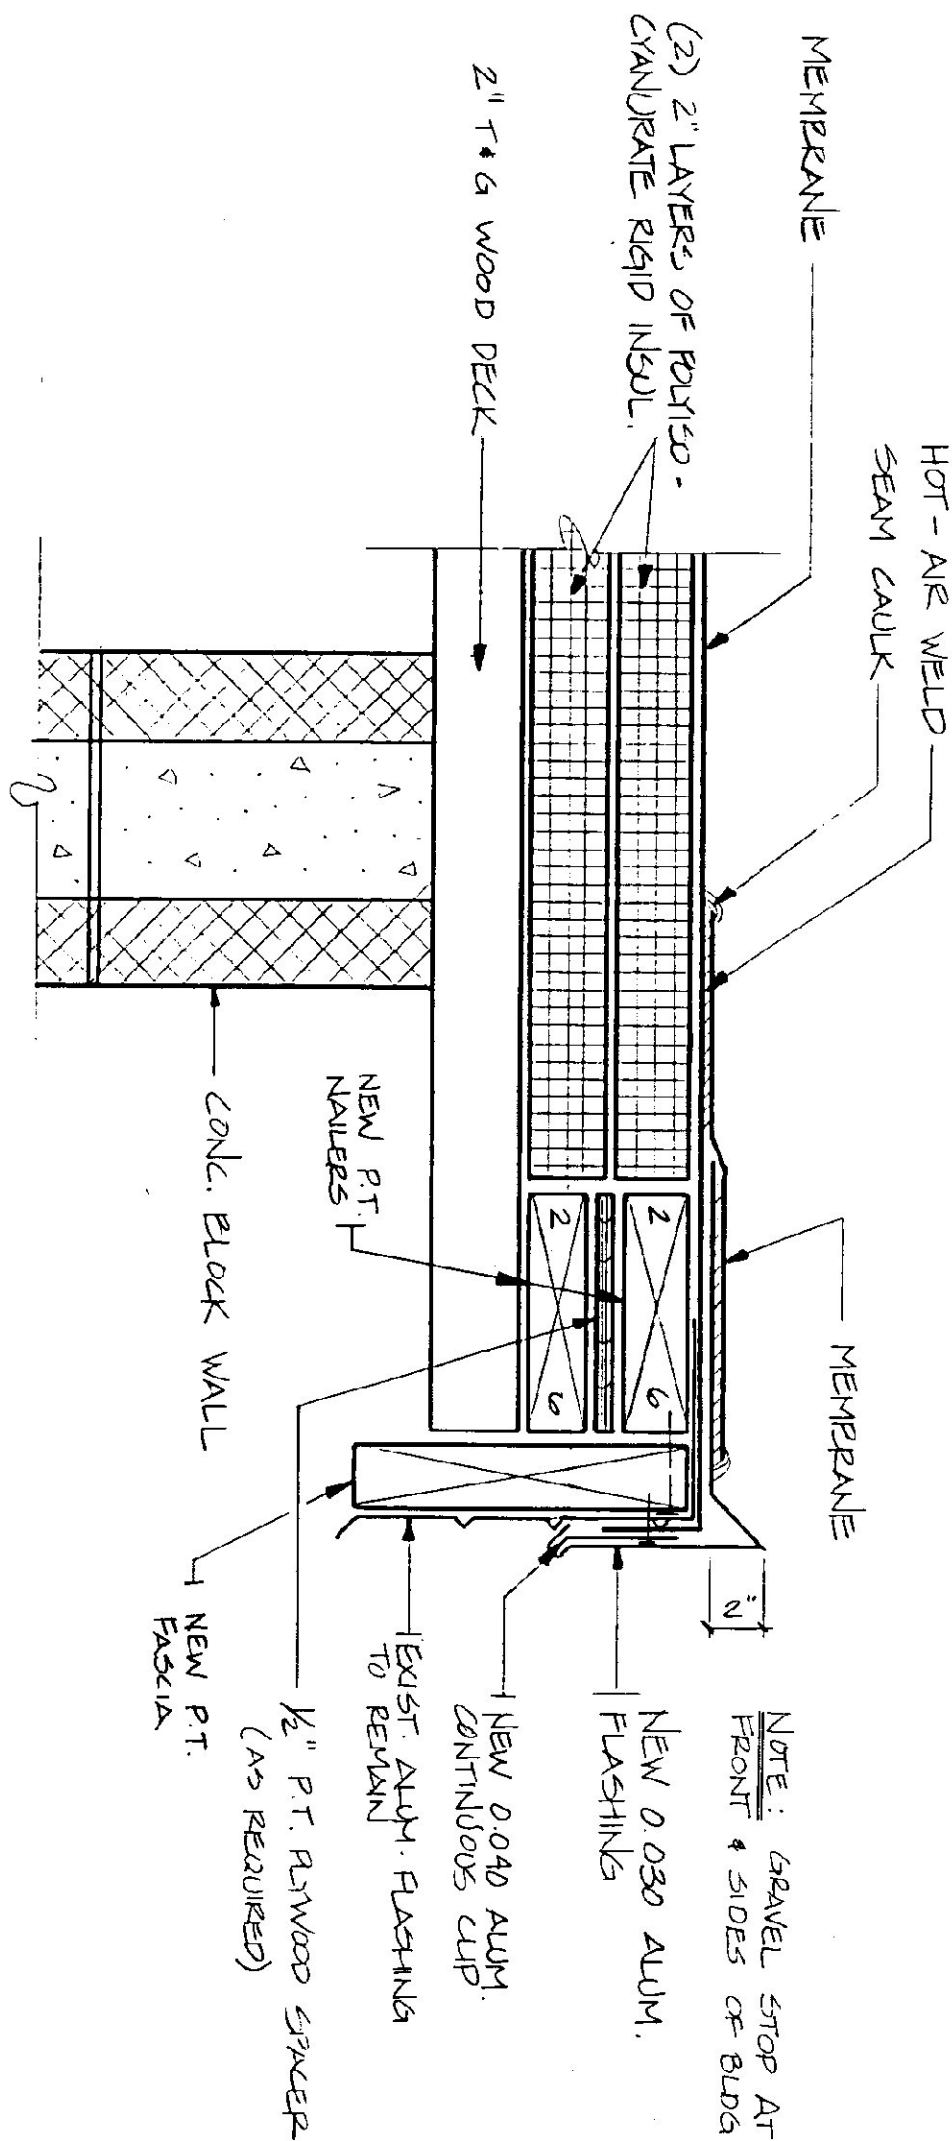

1 GRAVEL STOP DETAIL
SCALE: 3" = 1'-0"

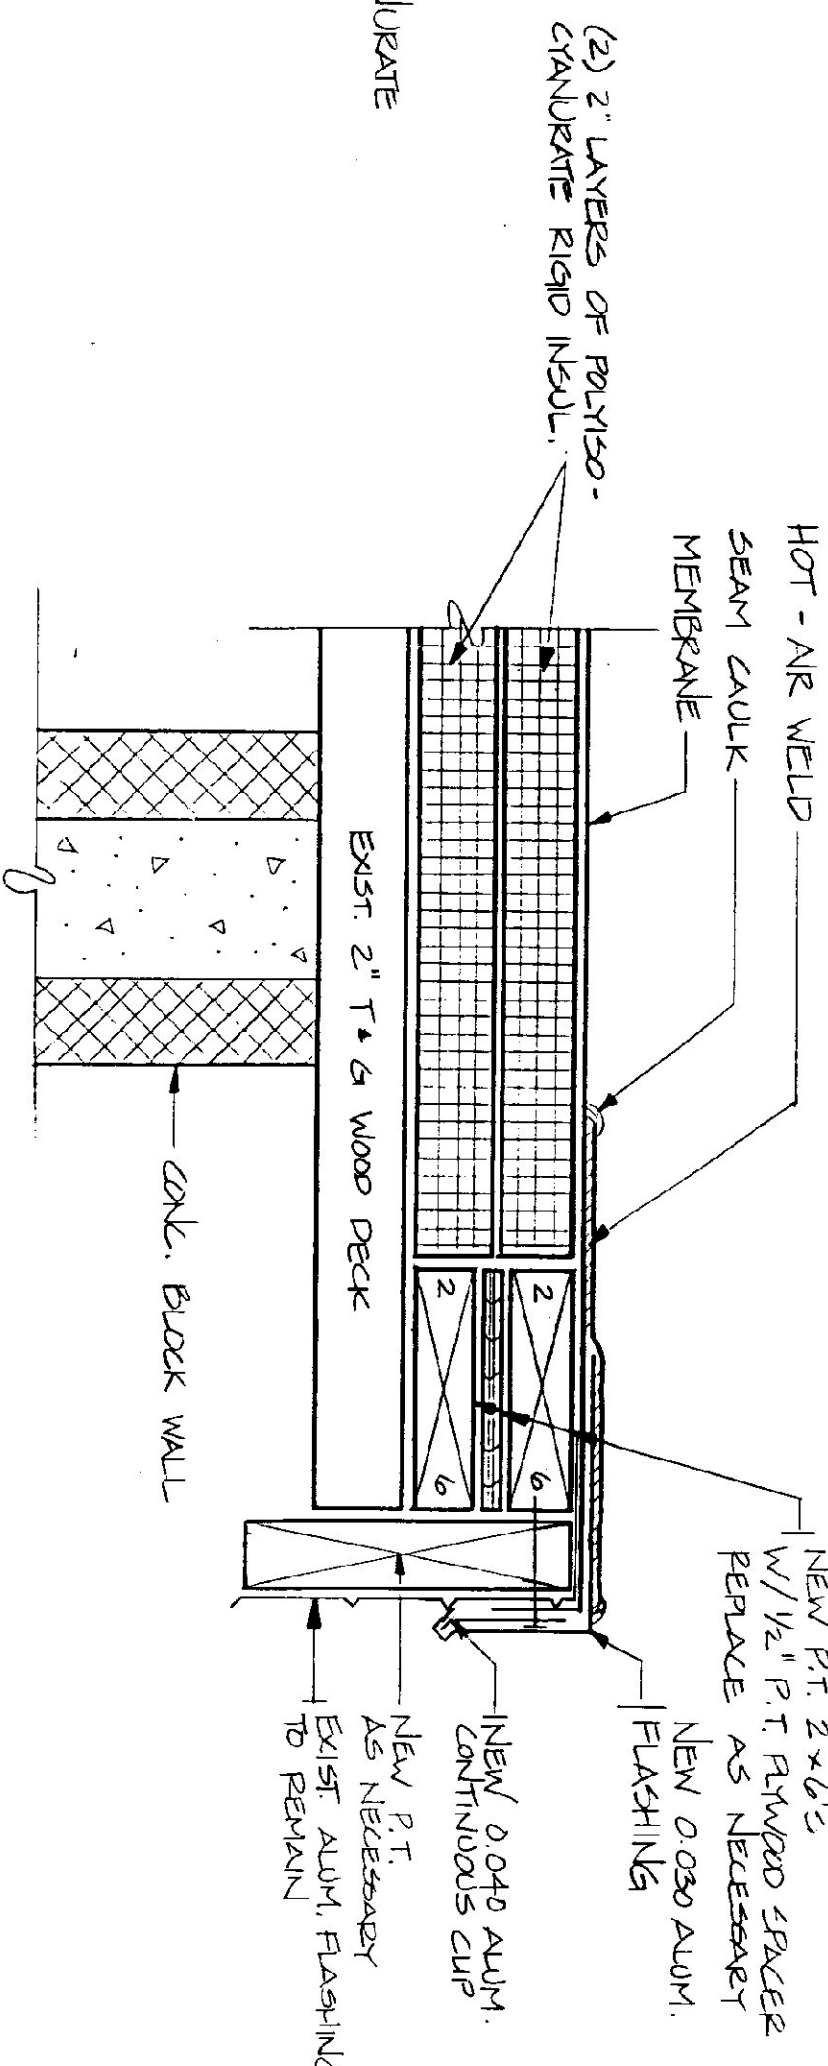

1 DRILL EDGE DETAIL
SCALE: 3" = 1'-0"

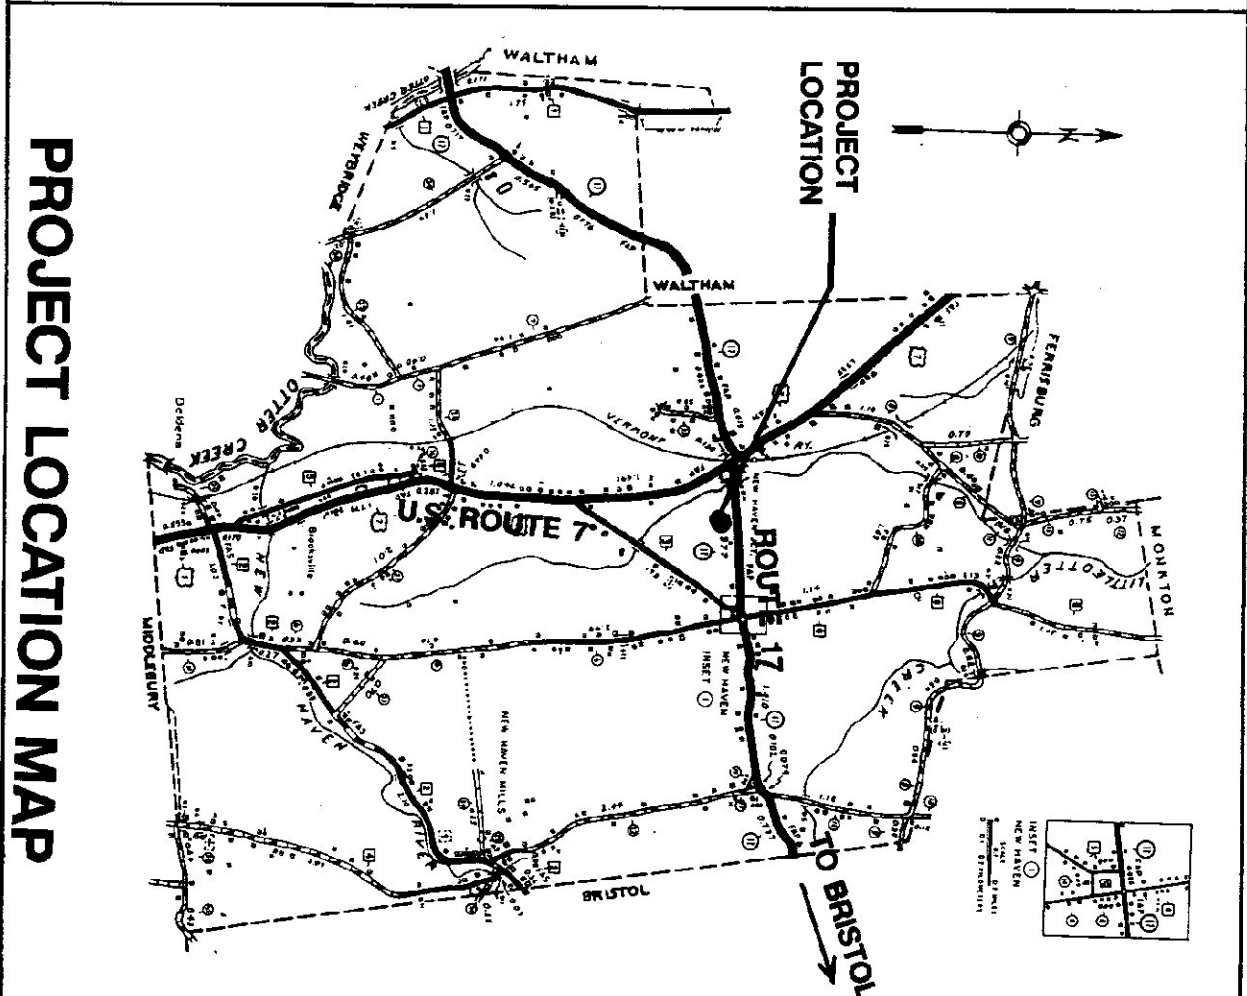

PROJECT LOCATION MAP

NOTES:

- 1) REMOVE EXISTING BUILT-UP ROOF- AND REPLACE W/ NON-BALLASTED SINGLE-PLY MEMBRANE ROOFING SYSTEM.
- 2) REMOVE AND REPLACE ALL ROTTED WOOD NAULERS & FASCIA.
- 3) USE APPROVED ENGINEERS TO INSTALL INSULATION & MEMBRANE.

STATE OF VERMONT DEPARTMENT OF STATE BUILDINGS AGENCY OF ADMINISTRATION MONTPELIER, VERMONT			
AGENCY OF TRANSPORTATION WATER HAVEN 5-BAY GARAGE REEROOFING PROJECT			
DATE: MAY 1996	SCALE: AS NOTED	REVISIONS:	DWG. NO. R-1
DRAWN BY: B. McAVOY	APPROVED BY:		1 OF 1