



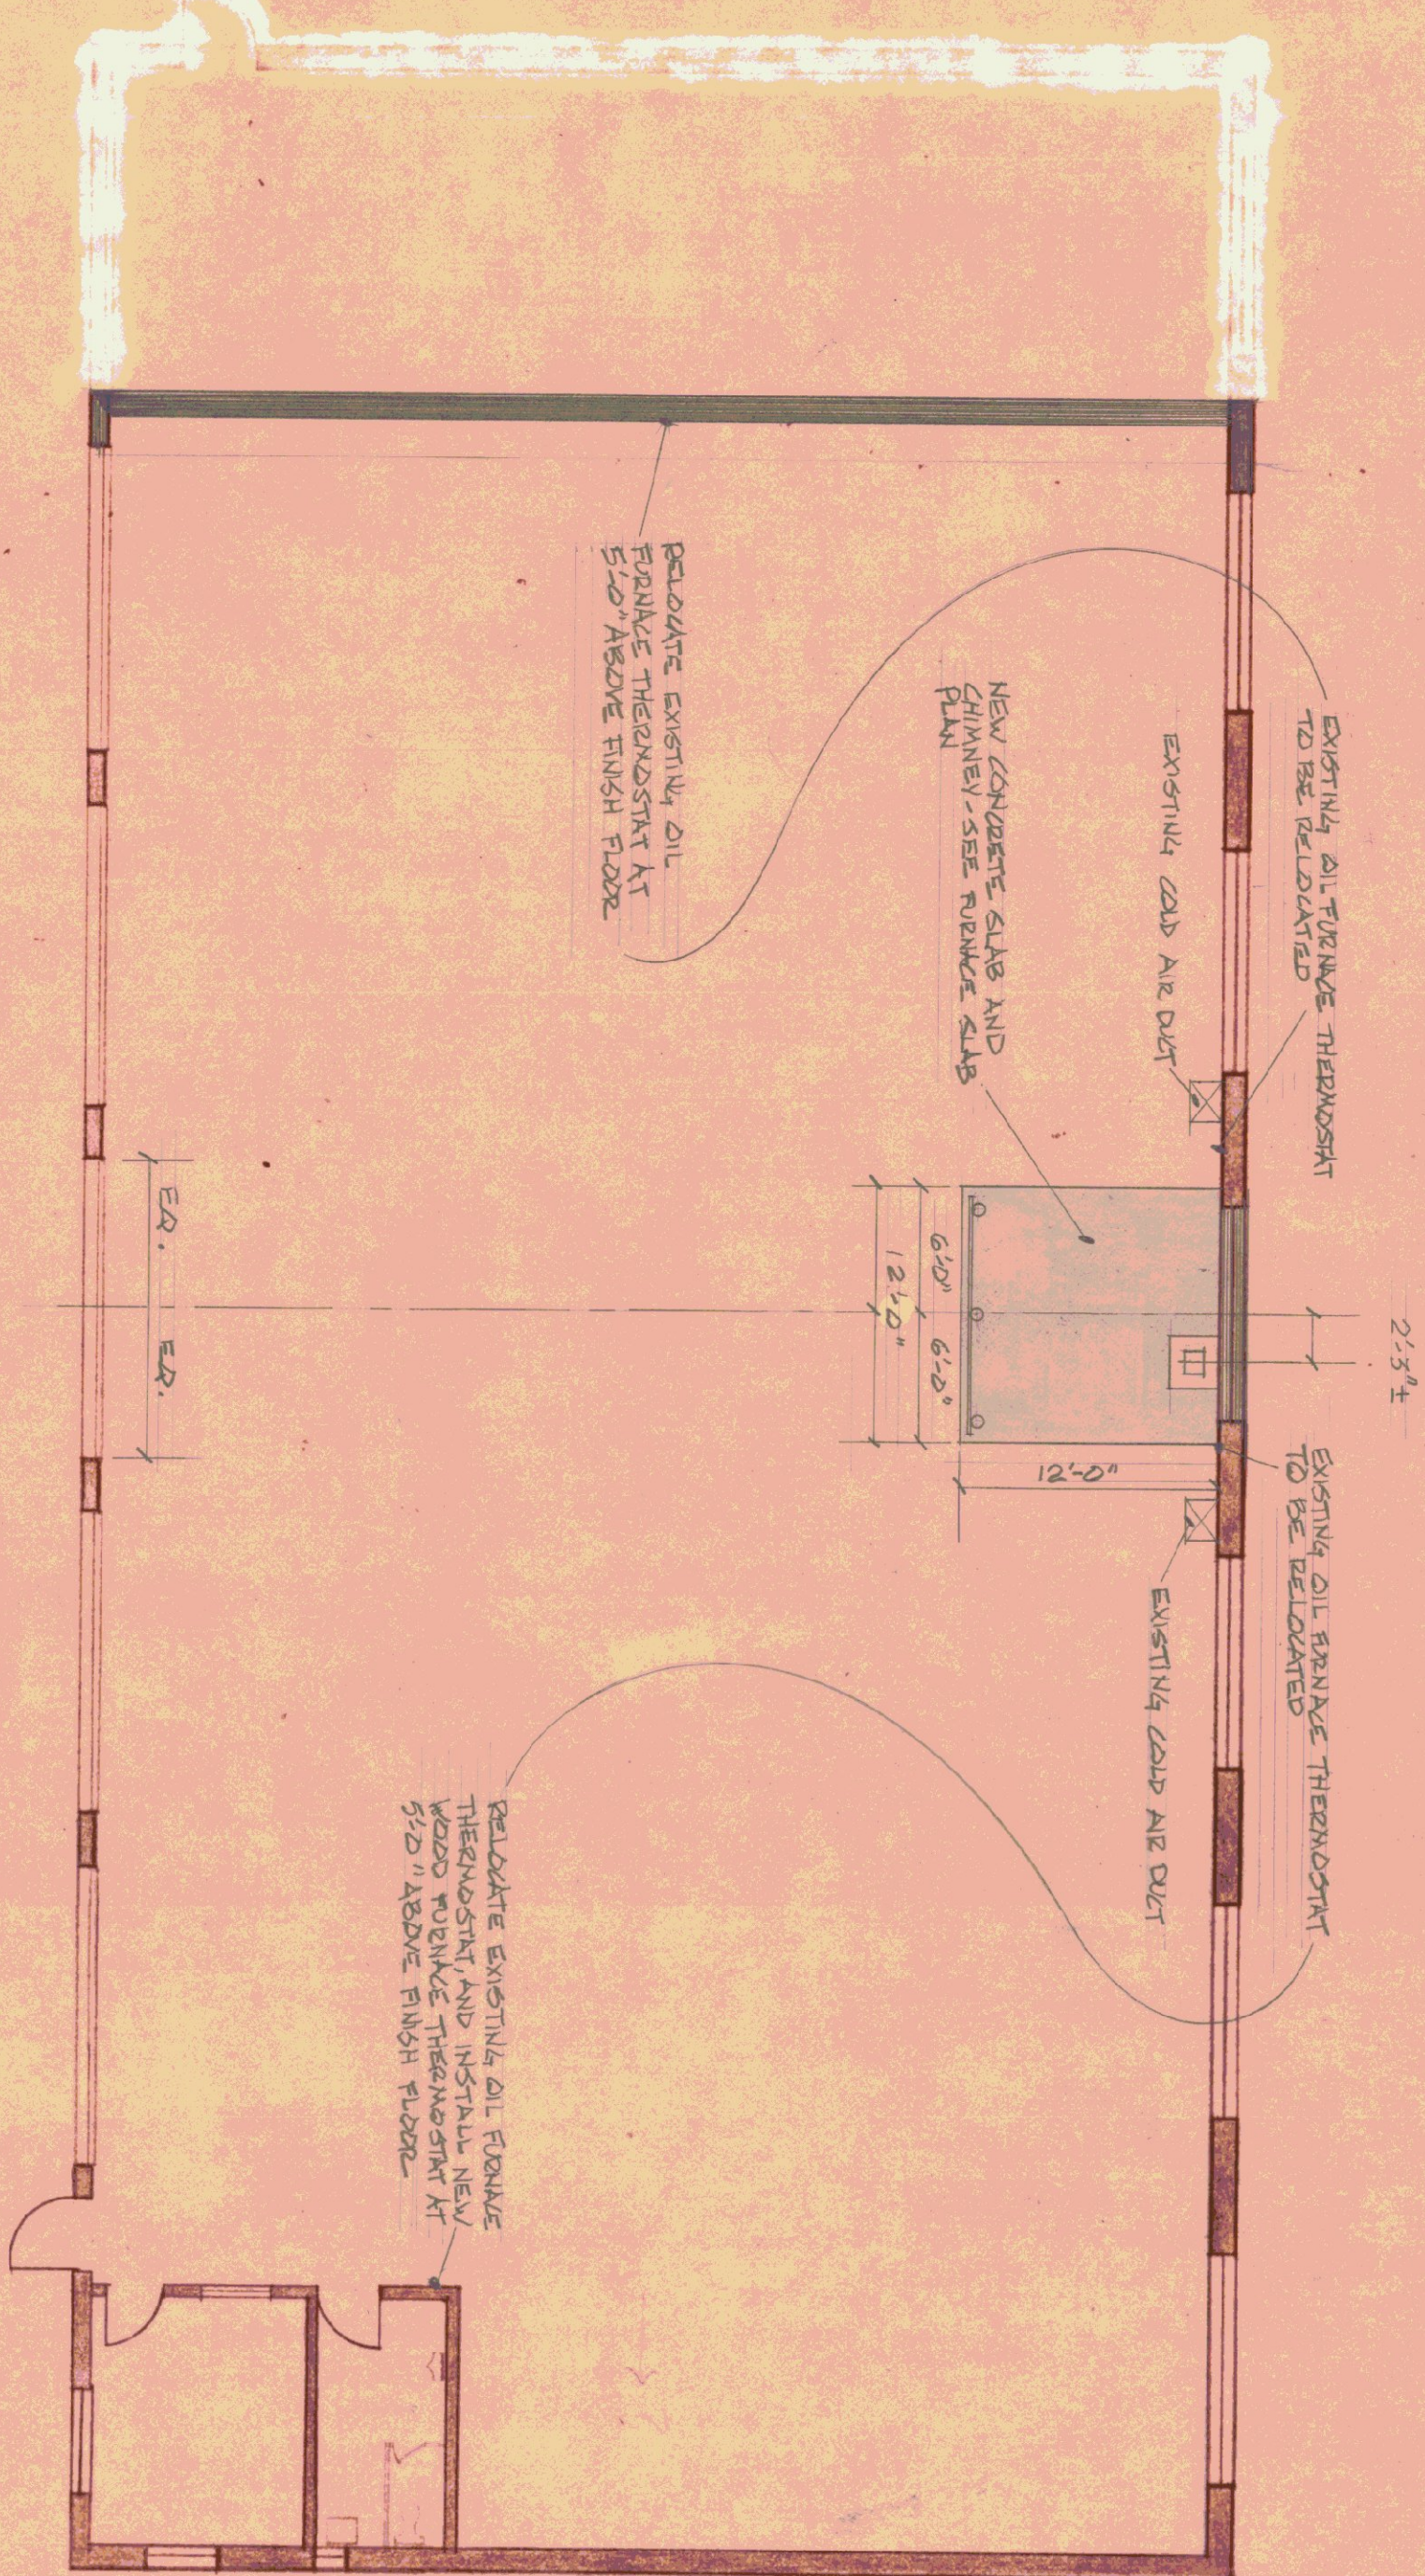


FLOOR PLAN
SCALE: $\frac{1}{8}" = 1'-0"$

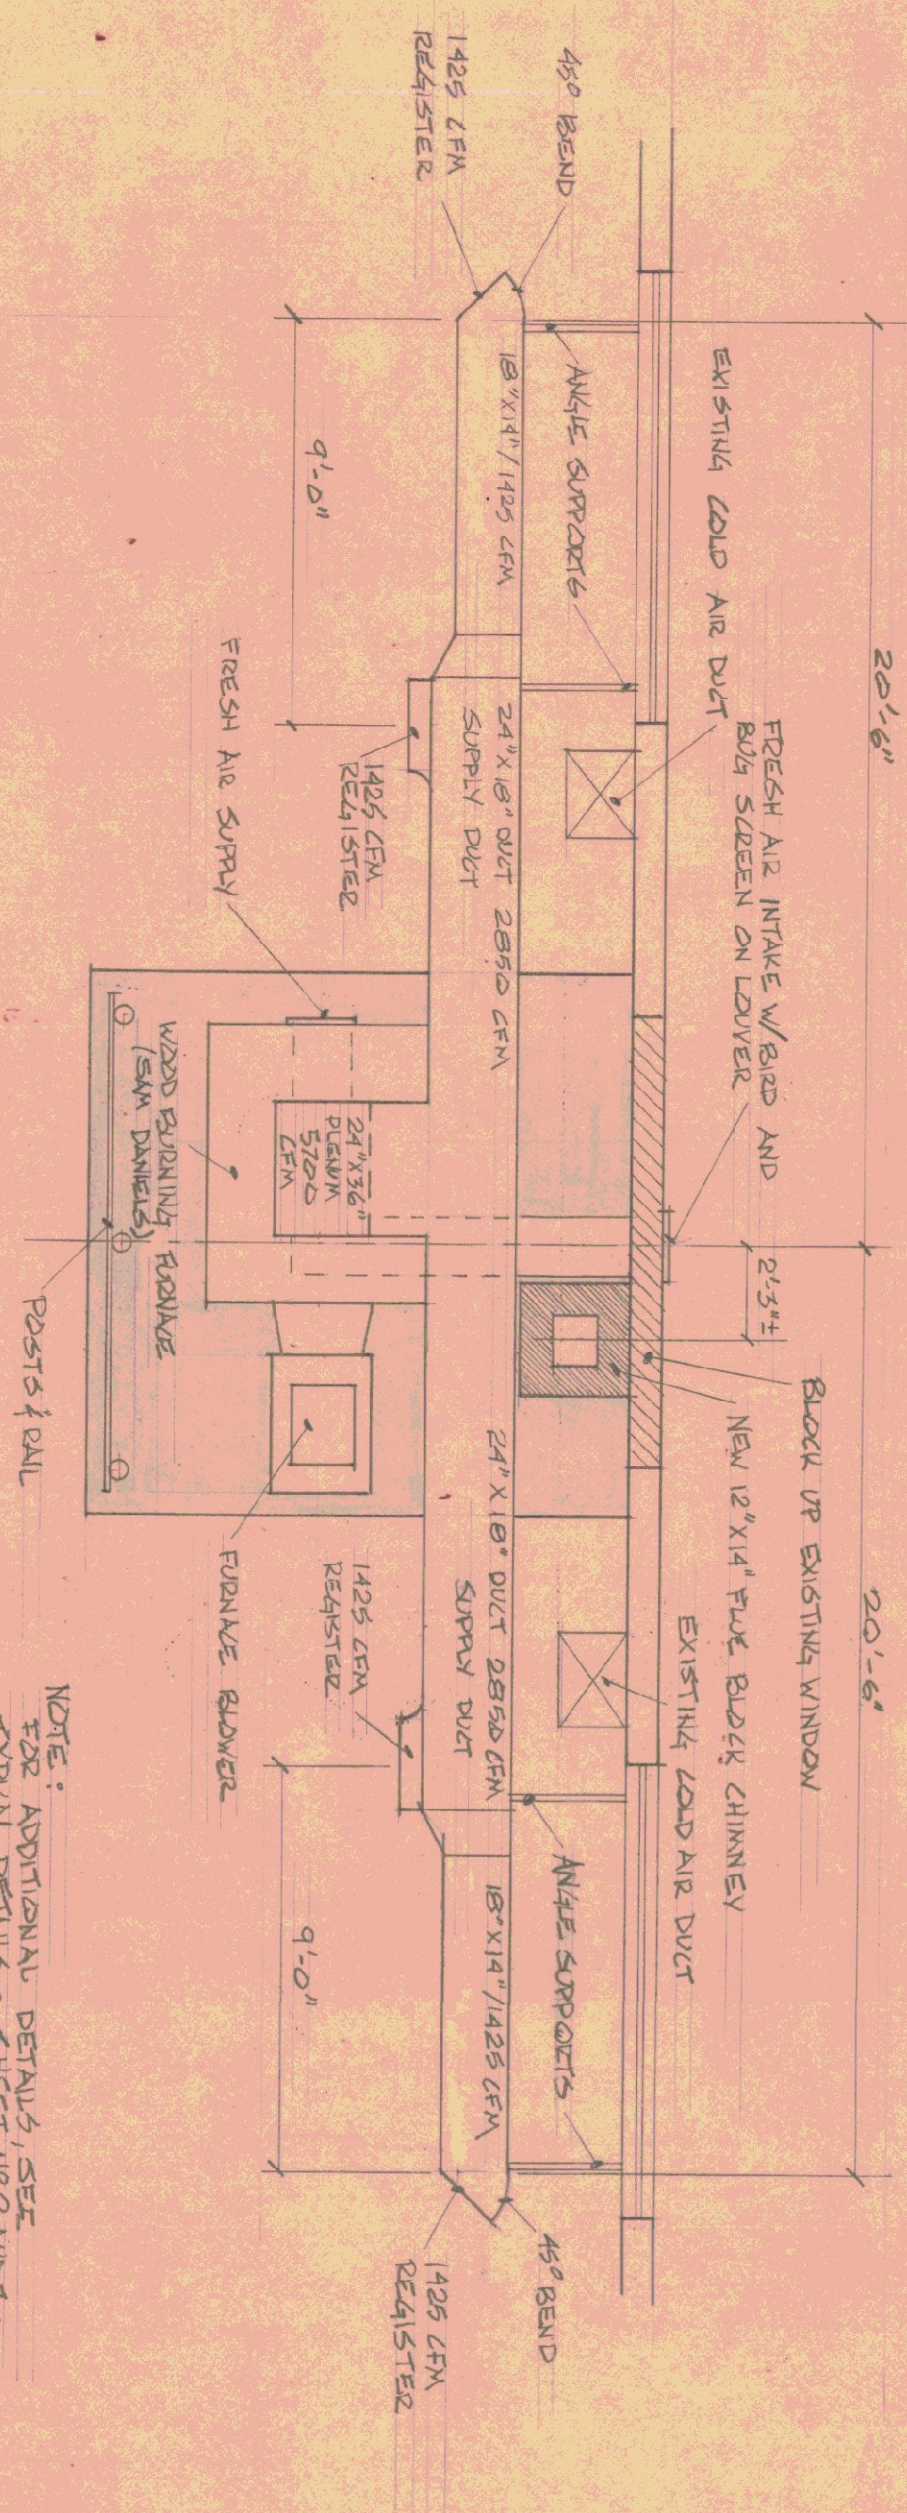

PLAN AT FURNACE SLAB SCALE 1/4"=1'-0"

NOTE:
FOR ADDITIONAL DETAILS, SEE
TYPICAL DETAILS - SHEET NO 2 AND 3

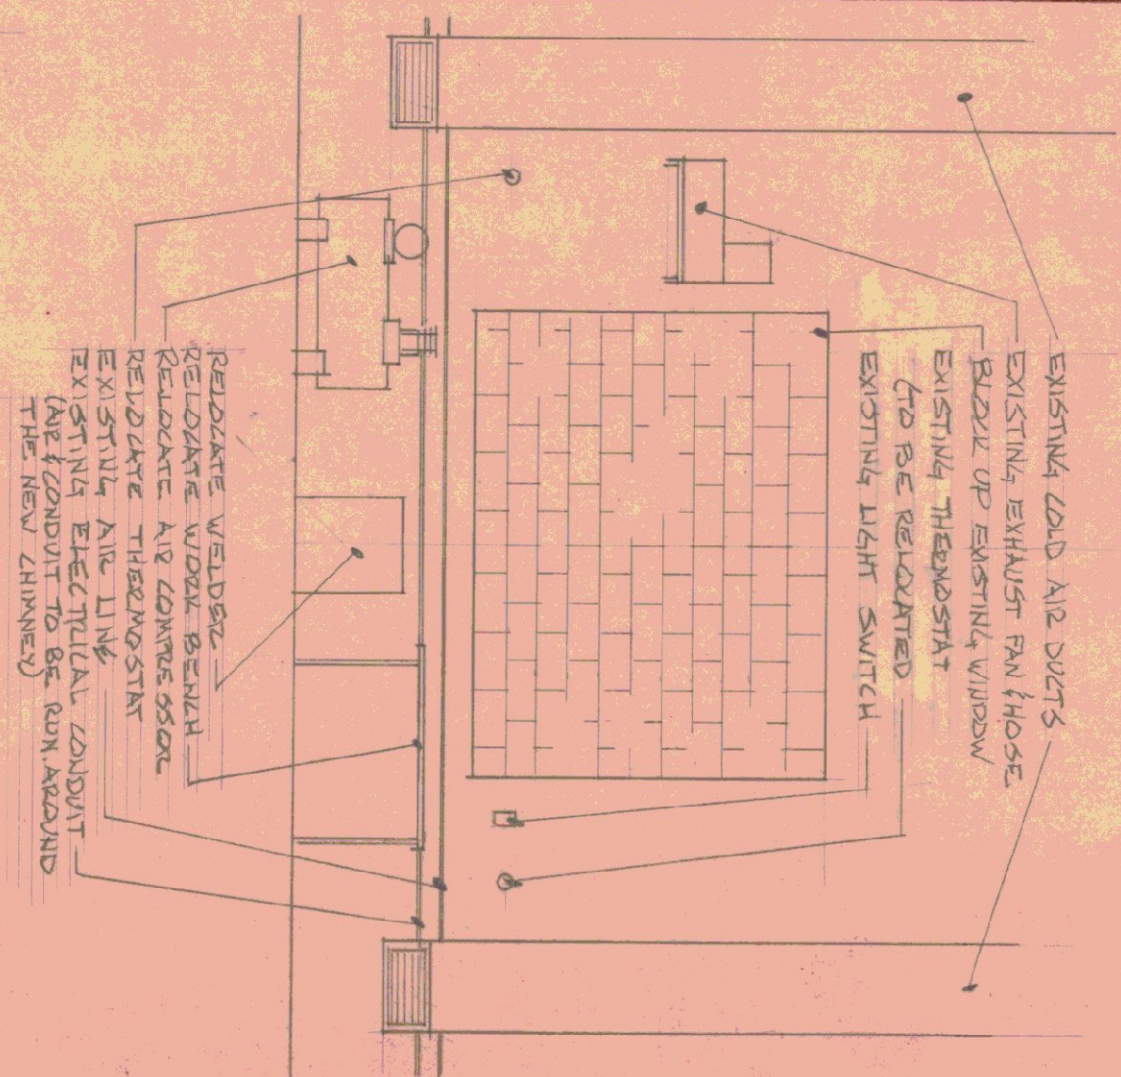

ELEVATION AT SLAB WALL (NOT TO SCALE)

STATE OF VERMONT		DIVISION OF STATE BUILDINGS	
AGENCY OF ADMINISTRATION		MONTPELIER.	
VERMONT		WOOD BURNING FURNACE INSTALLATION	
AT THE AGENCY OF TRANSPORTATION AGENCIES			
MIDDLESEX, VERMONT			
DRAWN BY:	DATE:	SCALE:	REVISIONS:
W. HANSON	7-21-80	AS NOTED	
APPROVED BY:			
G. M. M. M.			
DWG. NO.	1 OF 3		