
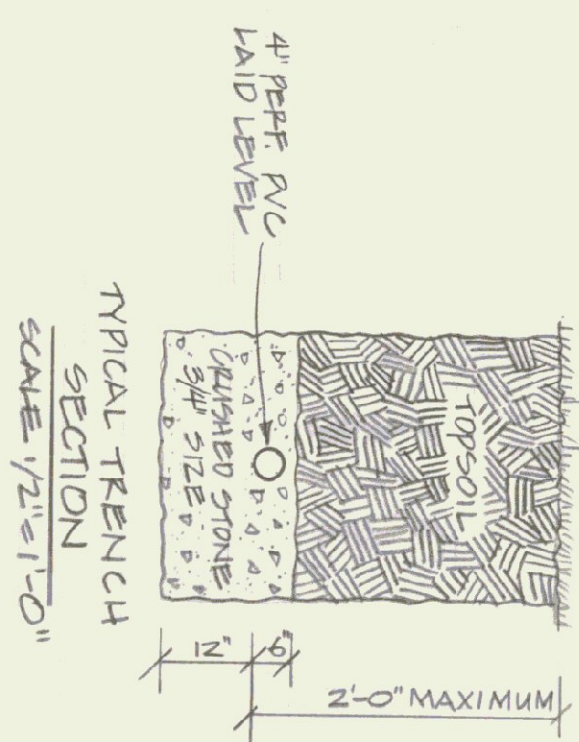
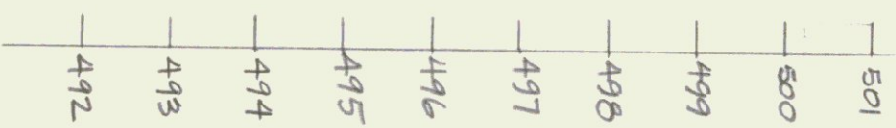
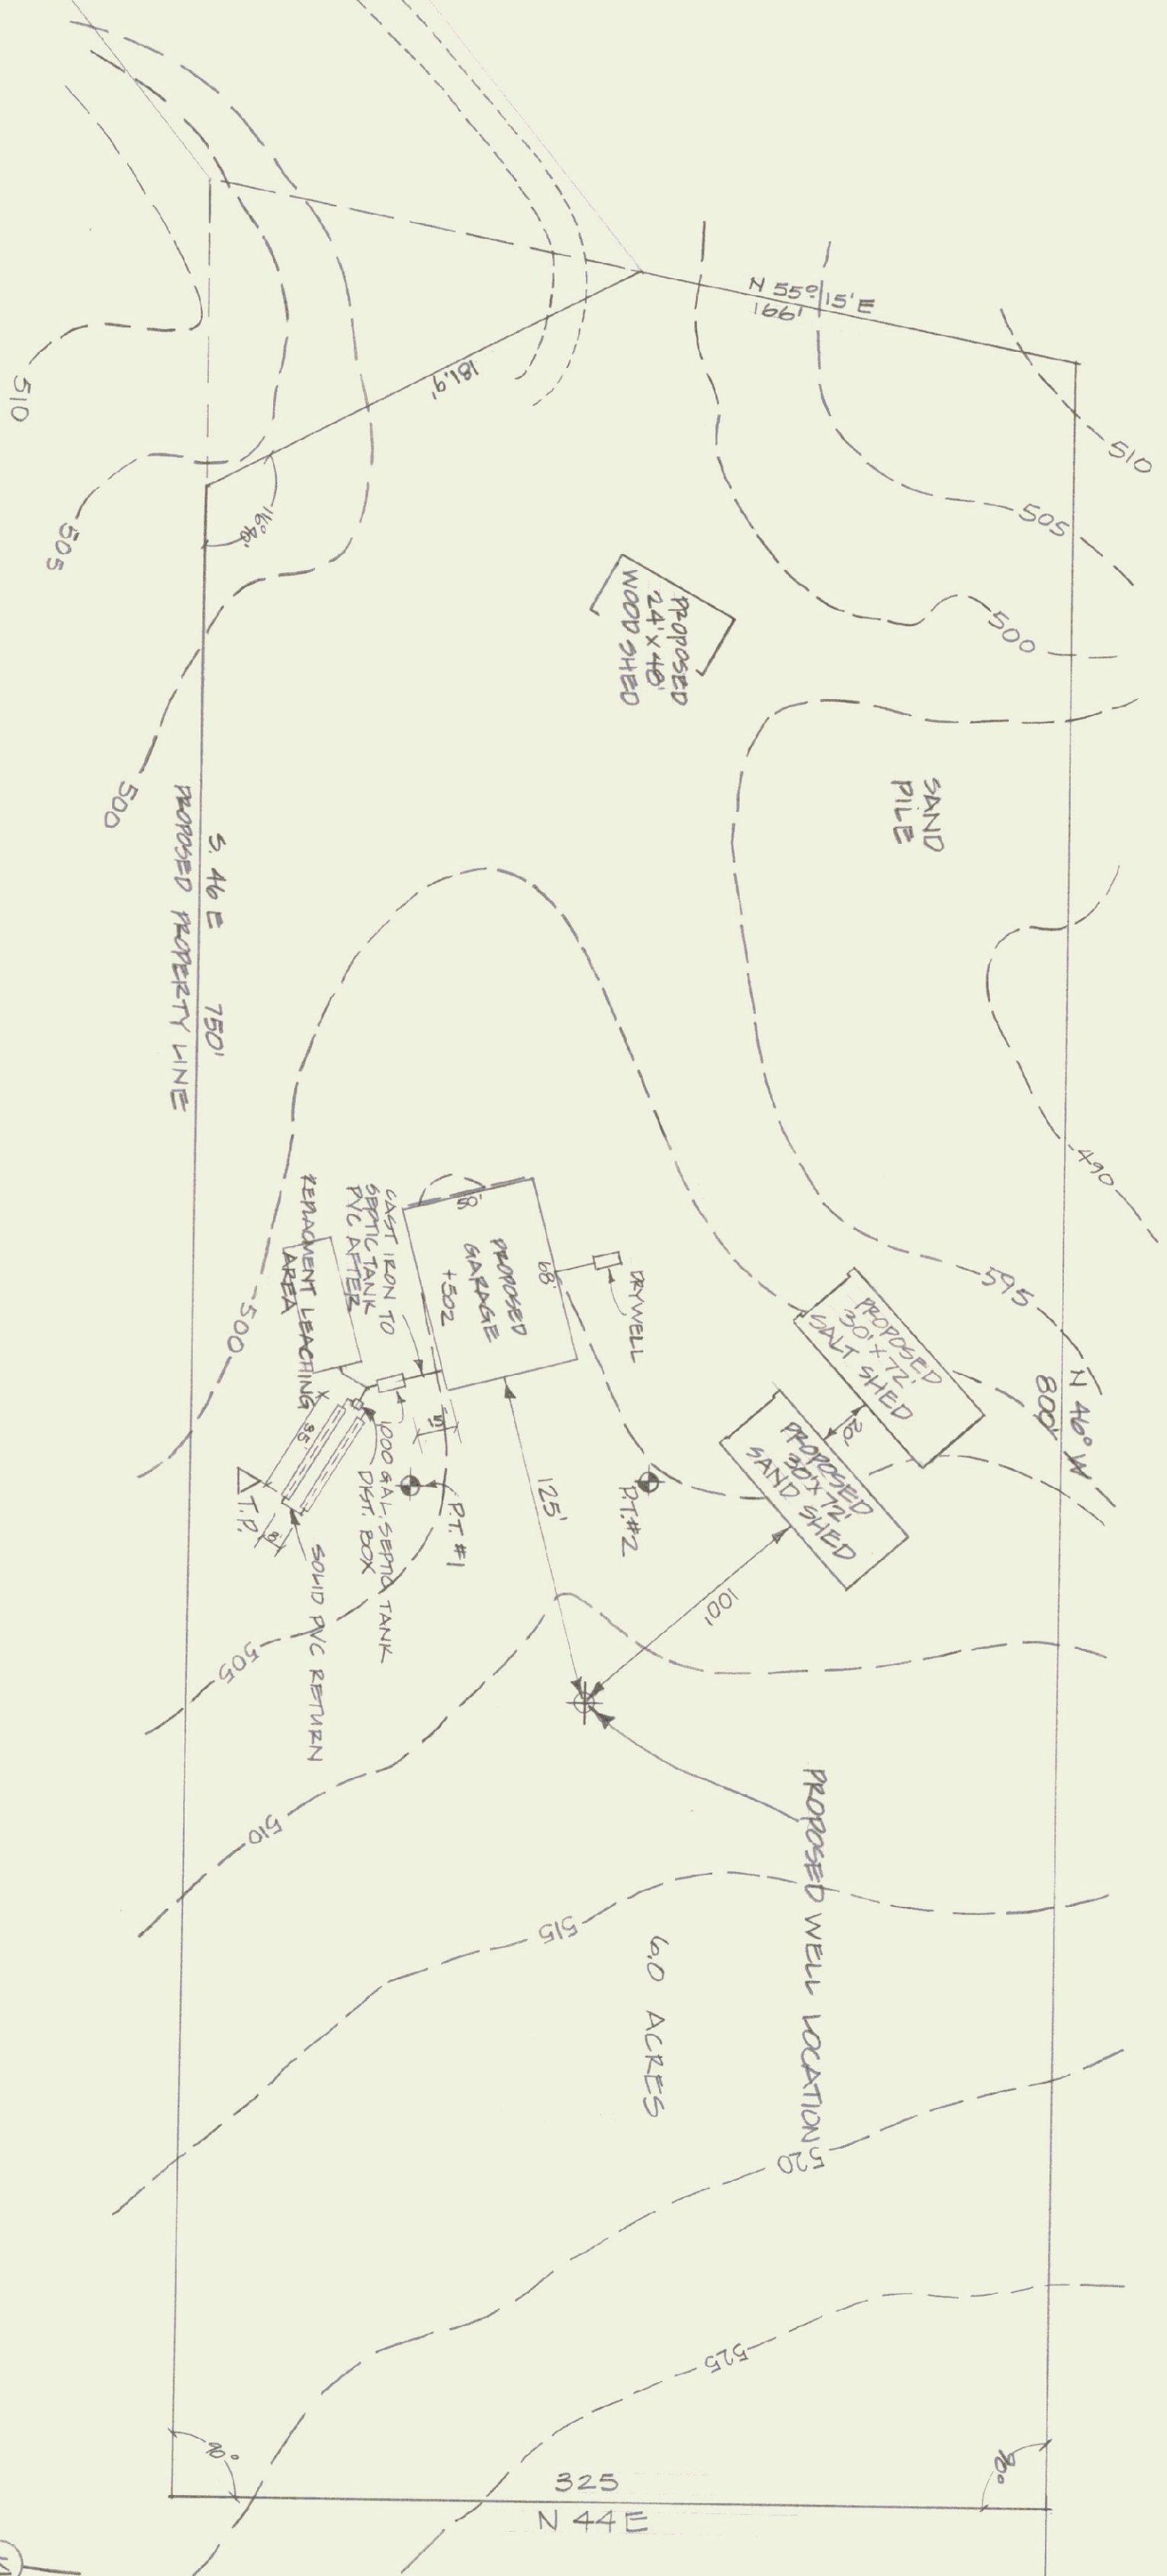


DESIGN FLOW	—	150 GPD
PERCOLATION RATE	—	11 MIN/INCH
APPLICATION RATE	—	0.9 GAL/FT ² /DAY
FACTOR OF SAFETY	—	1.25
TEST PIT LOCATION		
PERCOLATION TEST		
PT. #1, 36" - PT. #2, 34"		

[illegible]

TEST PT
SCALE 1/2"=1'-0"

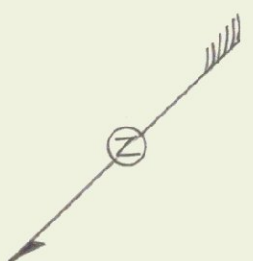

BARUP FARMS INC.

BARBUP FARMS INC



LOCATION MAP

1/2 1 MILE
SCALE

STATE OF VERMONT
DEPARTMENT OF STATE BUILDINGS
AGENCY OF ADMINISTRATION
MONTPELIER, VERMONT

AGENCY OF TRANSPORTATION
PROPOSED HIGHWAY GARAGE
VT. RTE. 14 - IRASBURG, VERMONT
SITE PLAN

DATE: SEP. 84	SCALE: 1" = 50'	REVISIONS: 1) 1/2" ANIP DRAWING 2) 1/2" ANIP AND FEED SHEETS	DWG. NO. S-1
DRAWN BY: A. POWLIN	APPROVED BY: J. J. Richardson		OF

