




MASTER FIRST FLOOR PLAN
SCALE: 1/4" = 1'-0"

NOTE:
THIS PLAN SHOWS THE CONTRACTORS THE LOCATION (APPROX) OF ALL THE EQUIPMENT AND APPARATUS USED IN THE NEW LABORATORY ADDITION.

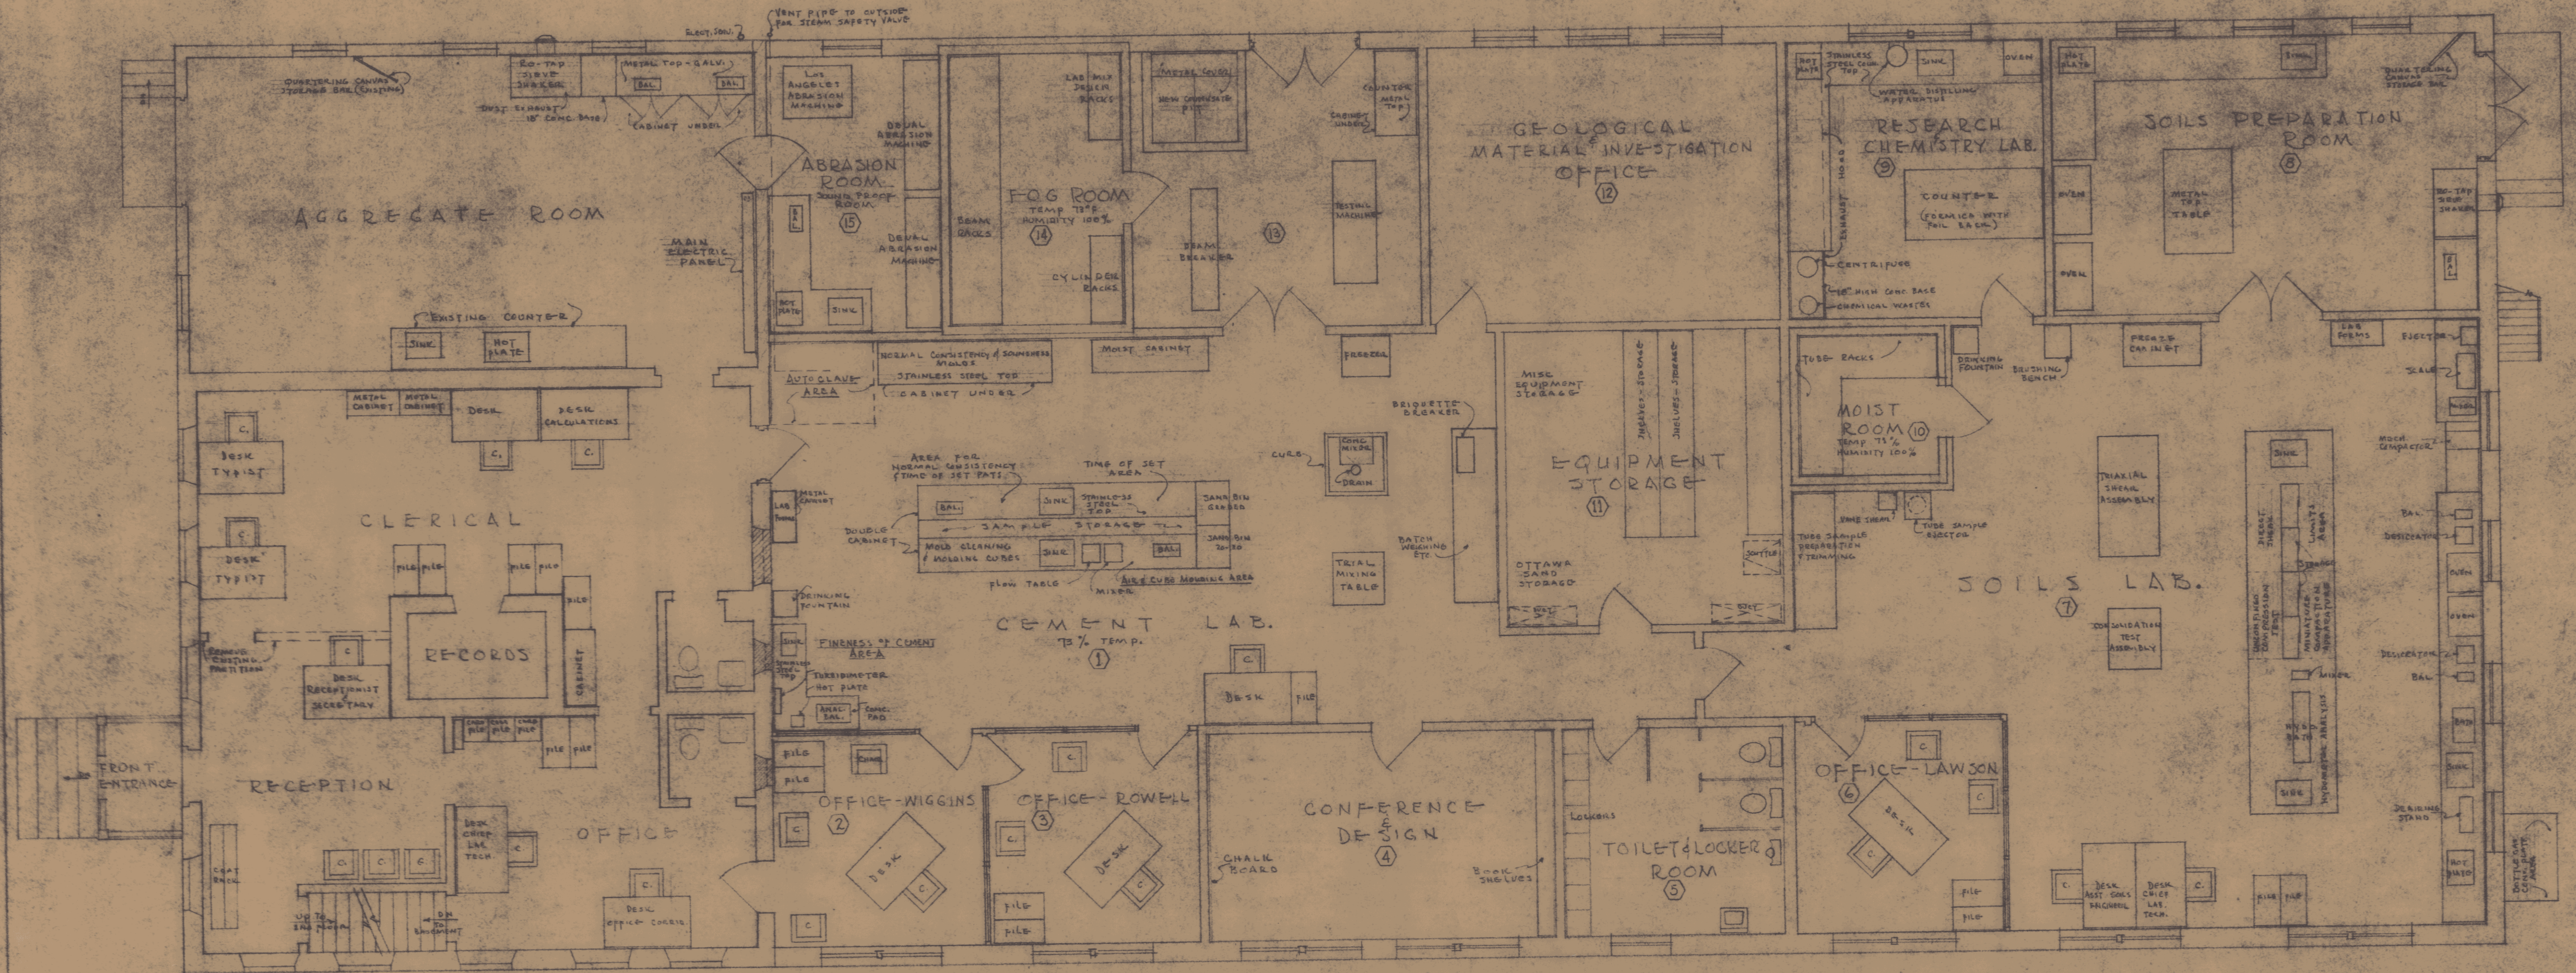

ADDITION TO VERMONT
STATE HIGHWAY LABORATORY
MONTPELIER, VERMONT
GORDON G. WOODS
ARCHITECTS
ST. JOHNSBURY, VERMONT