




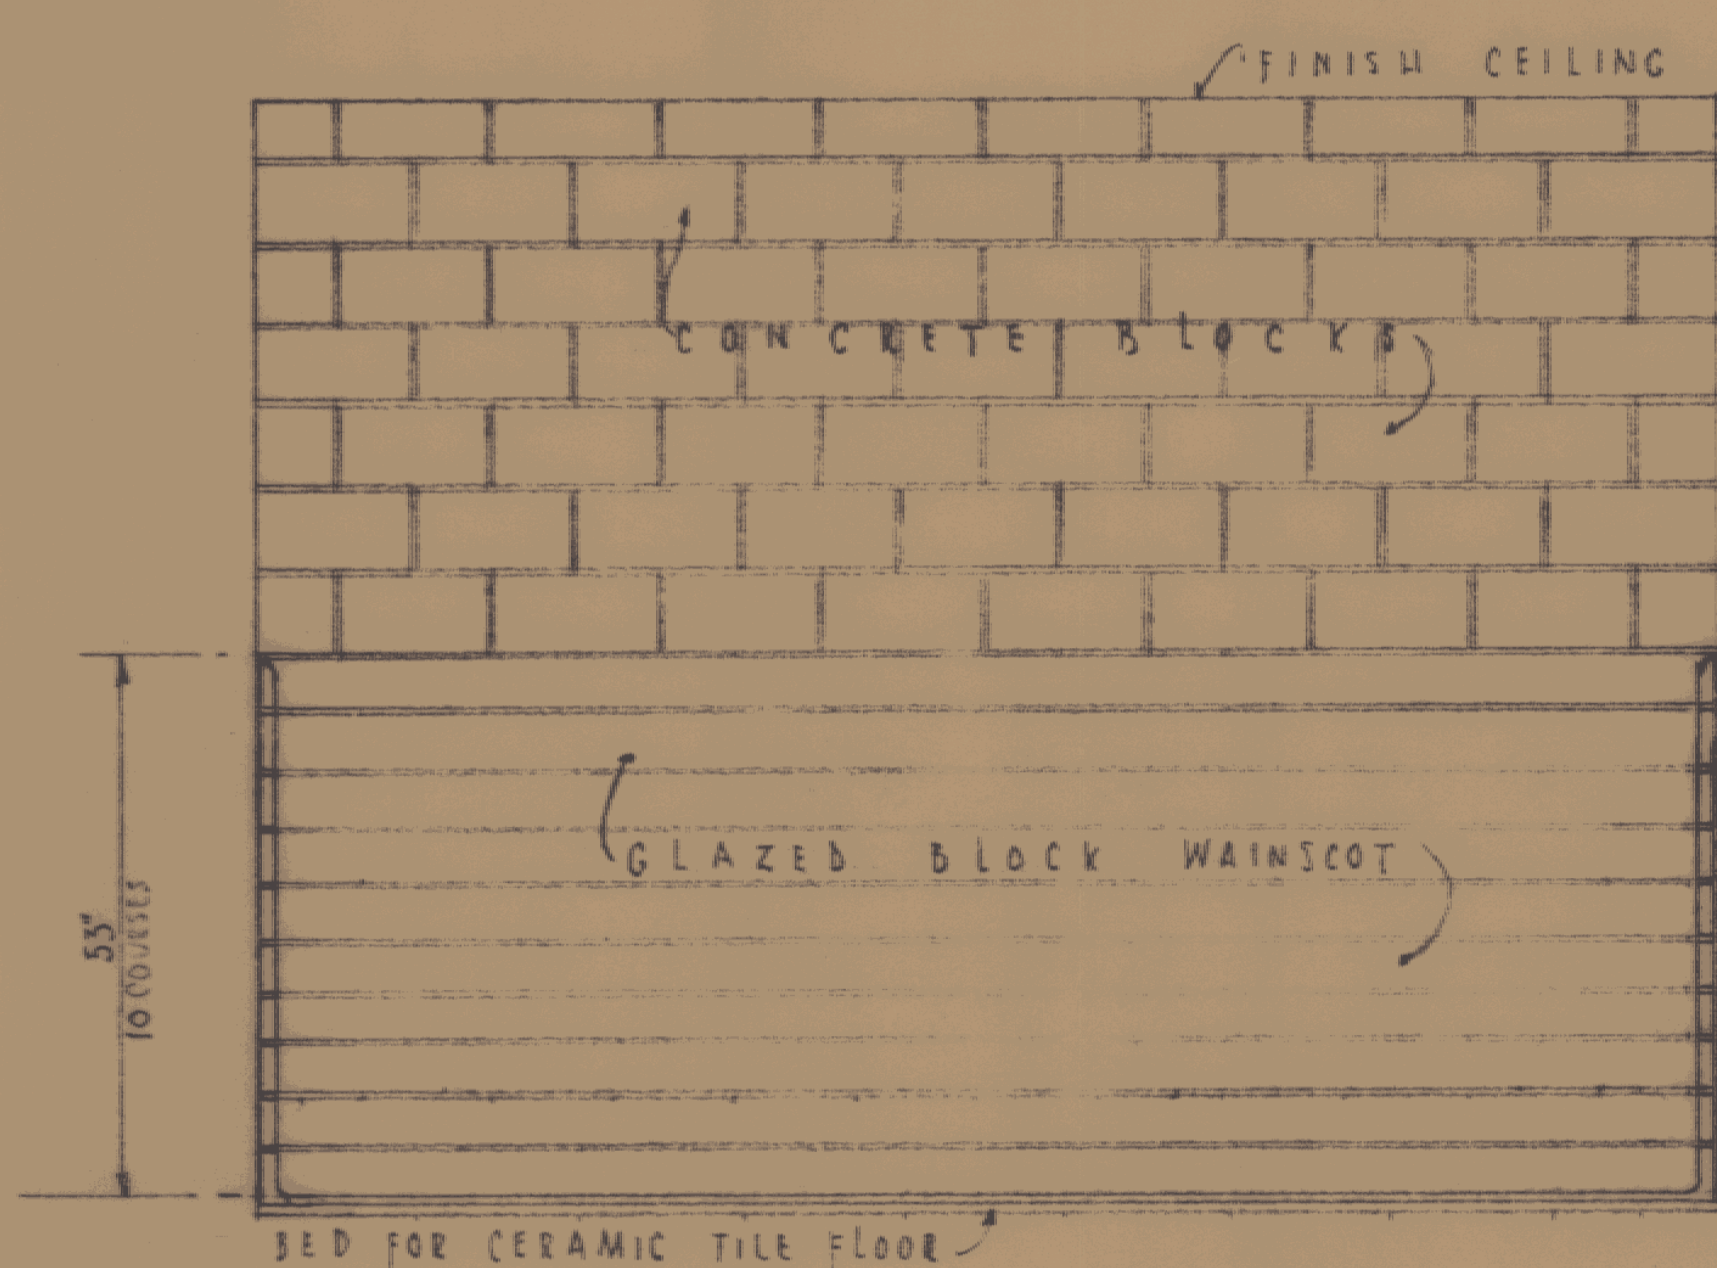


ELEV. OF LOCKER WALL

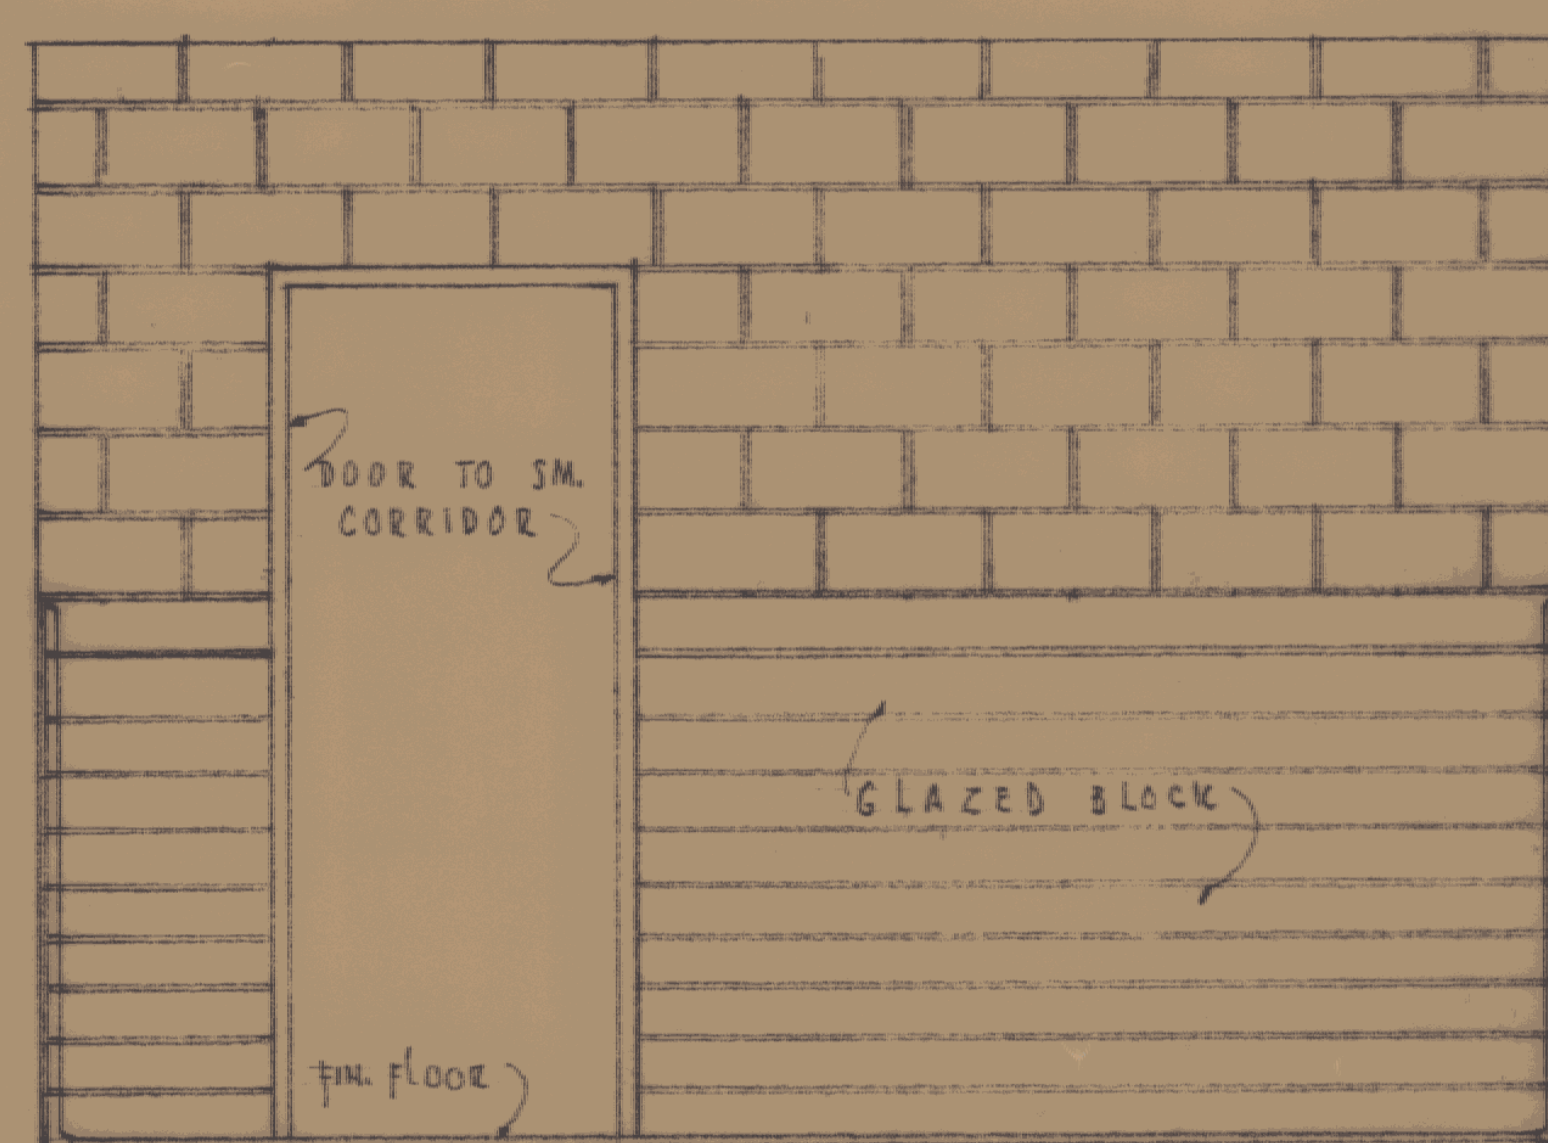

ELEV. OF DOOR WALL

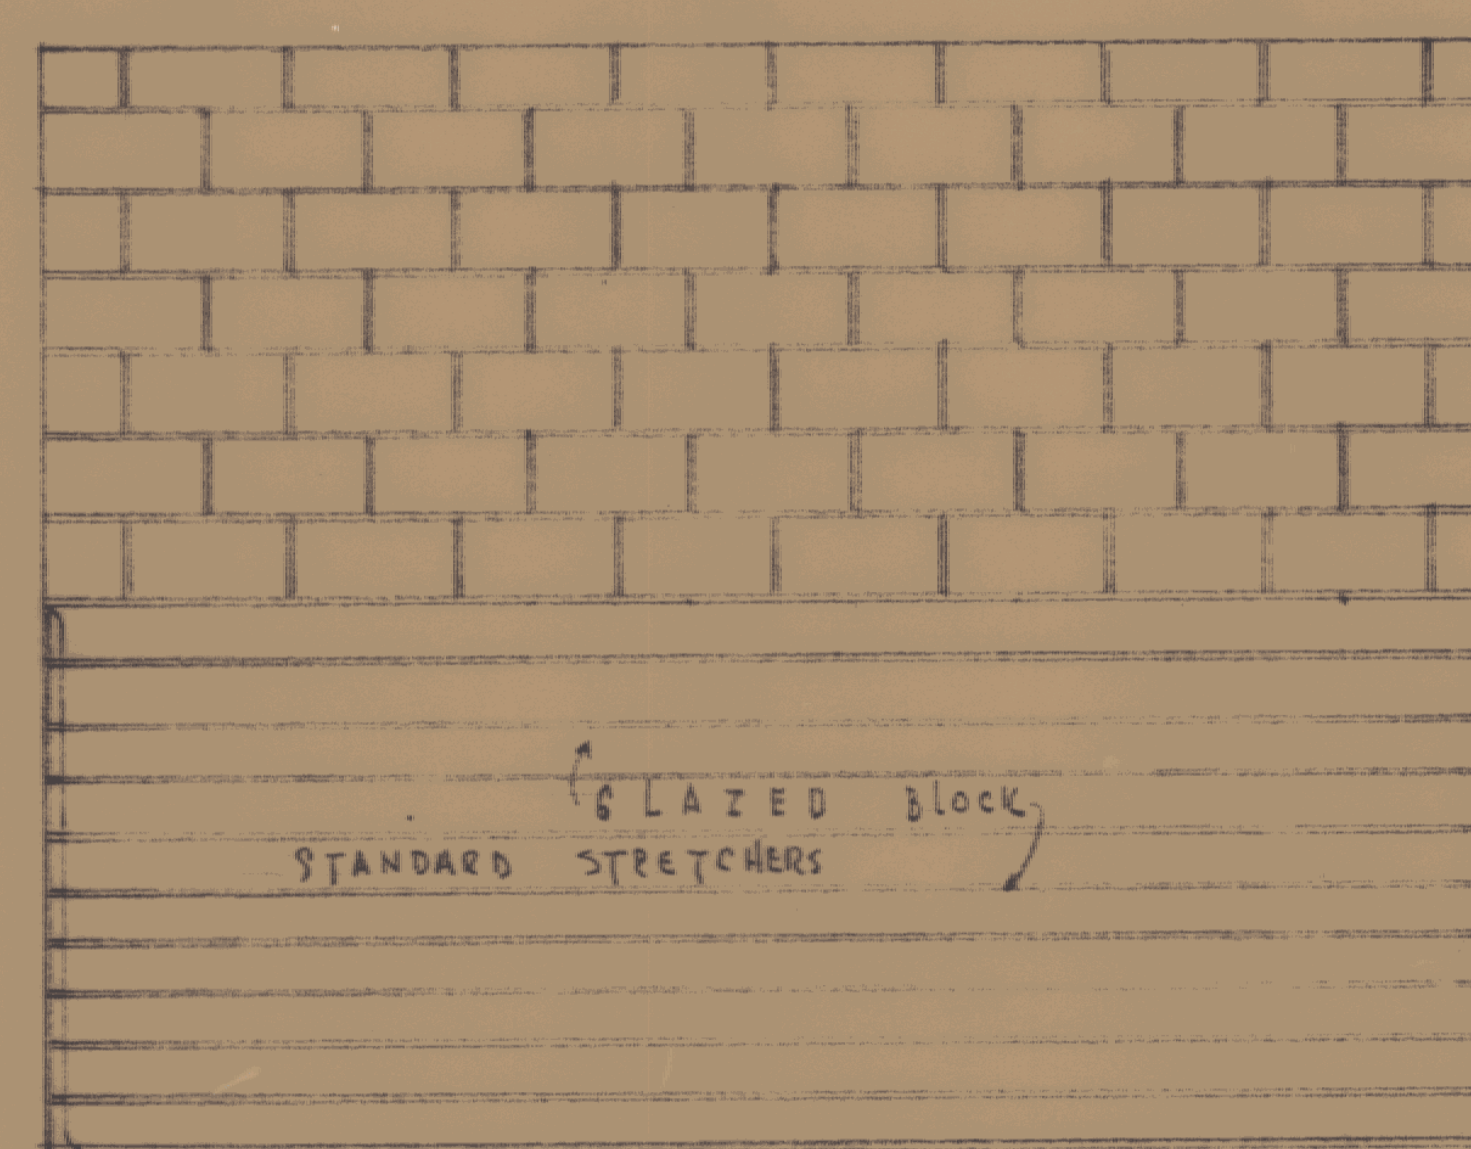


ELEV. OF FIXTURE WALL

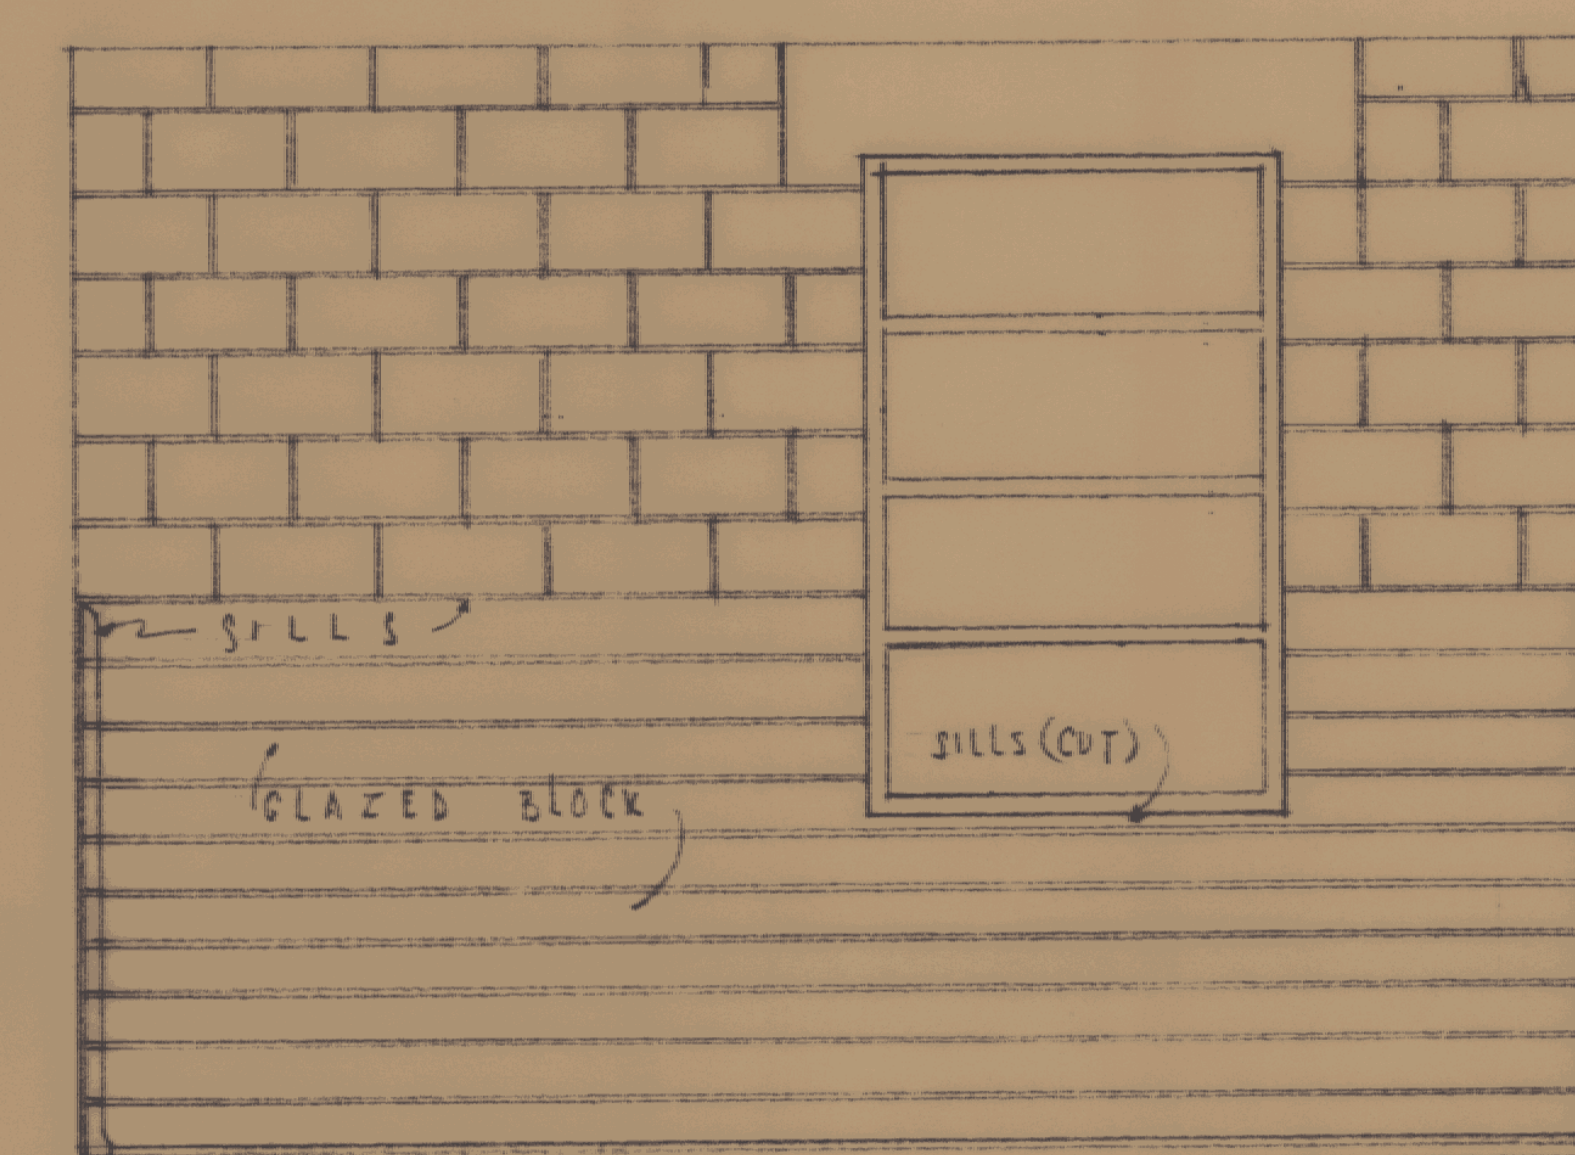

ELEV. OF WINDOW WALL

SCALE: 1/2" = 1'-0"

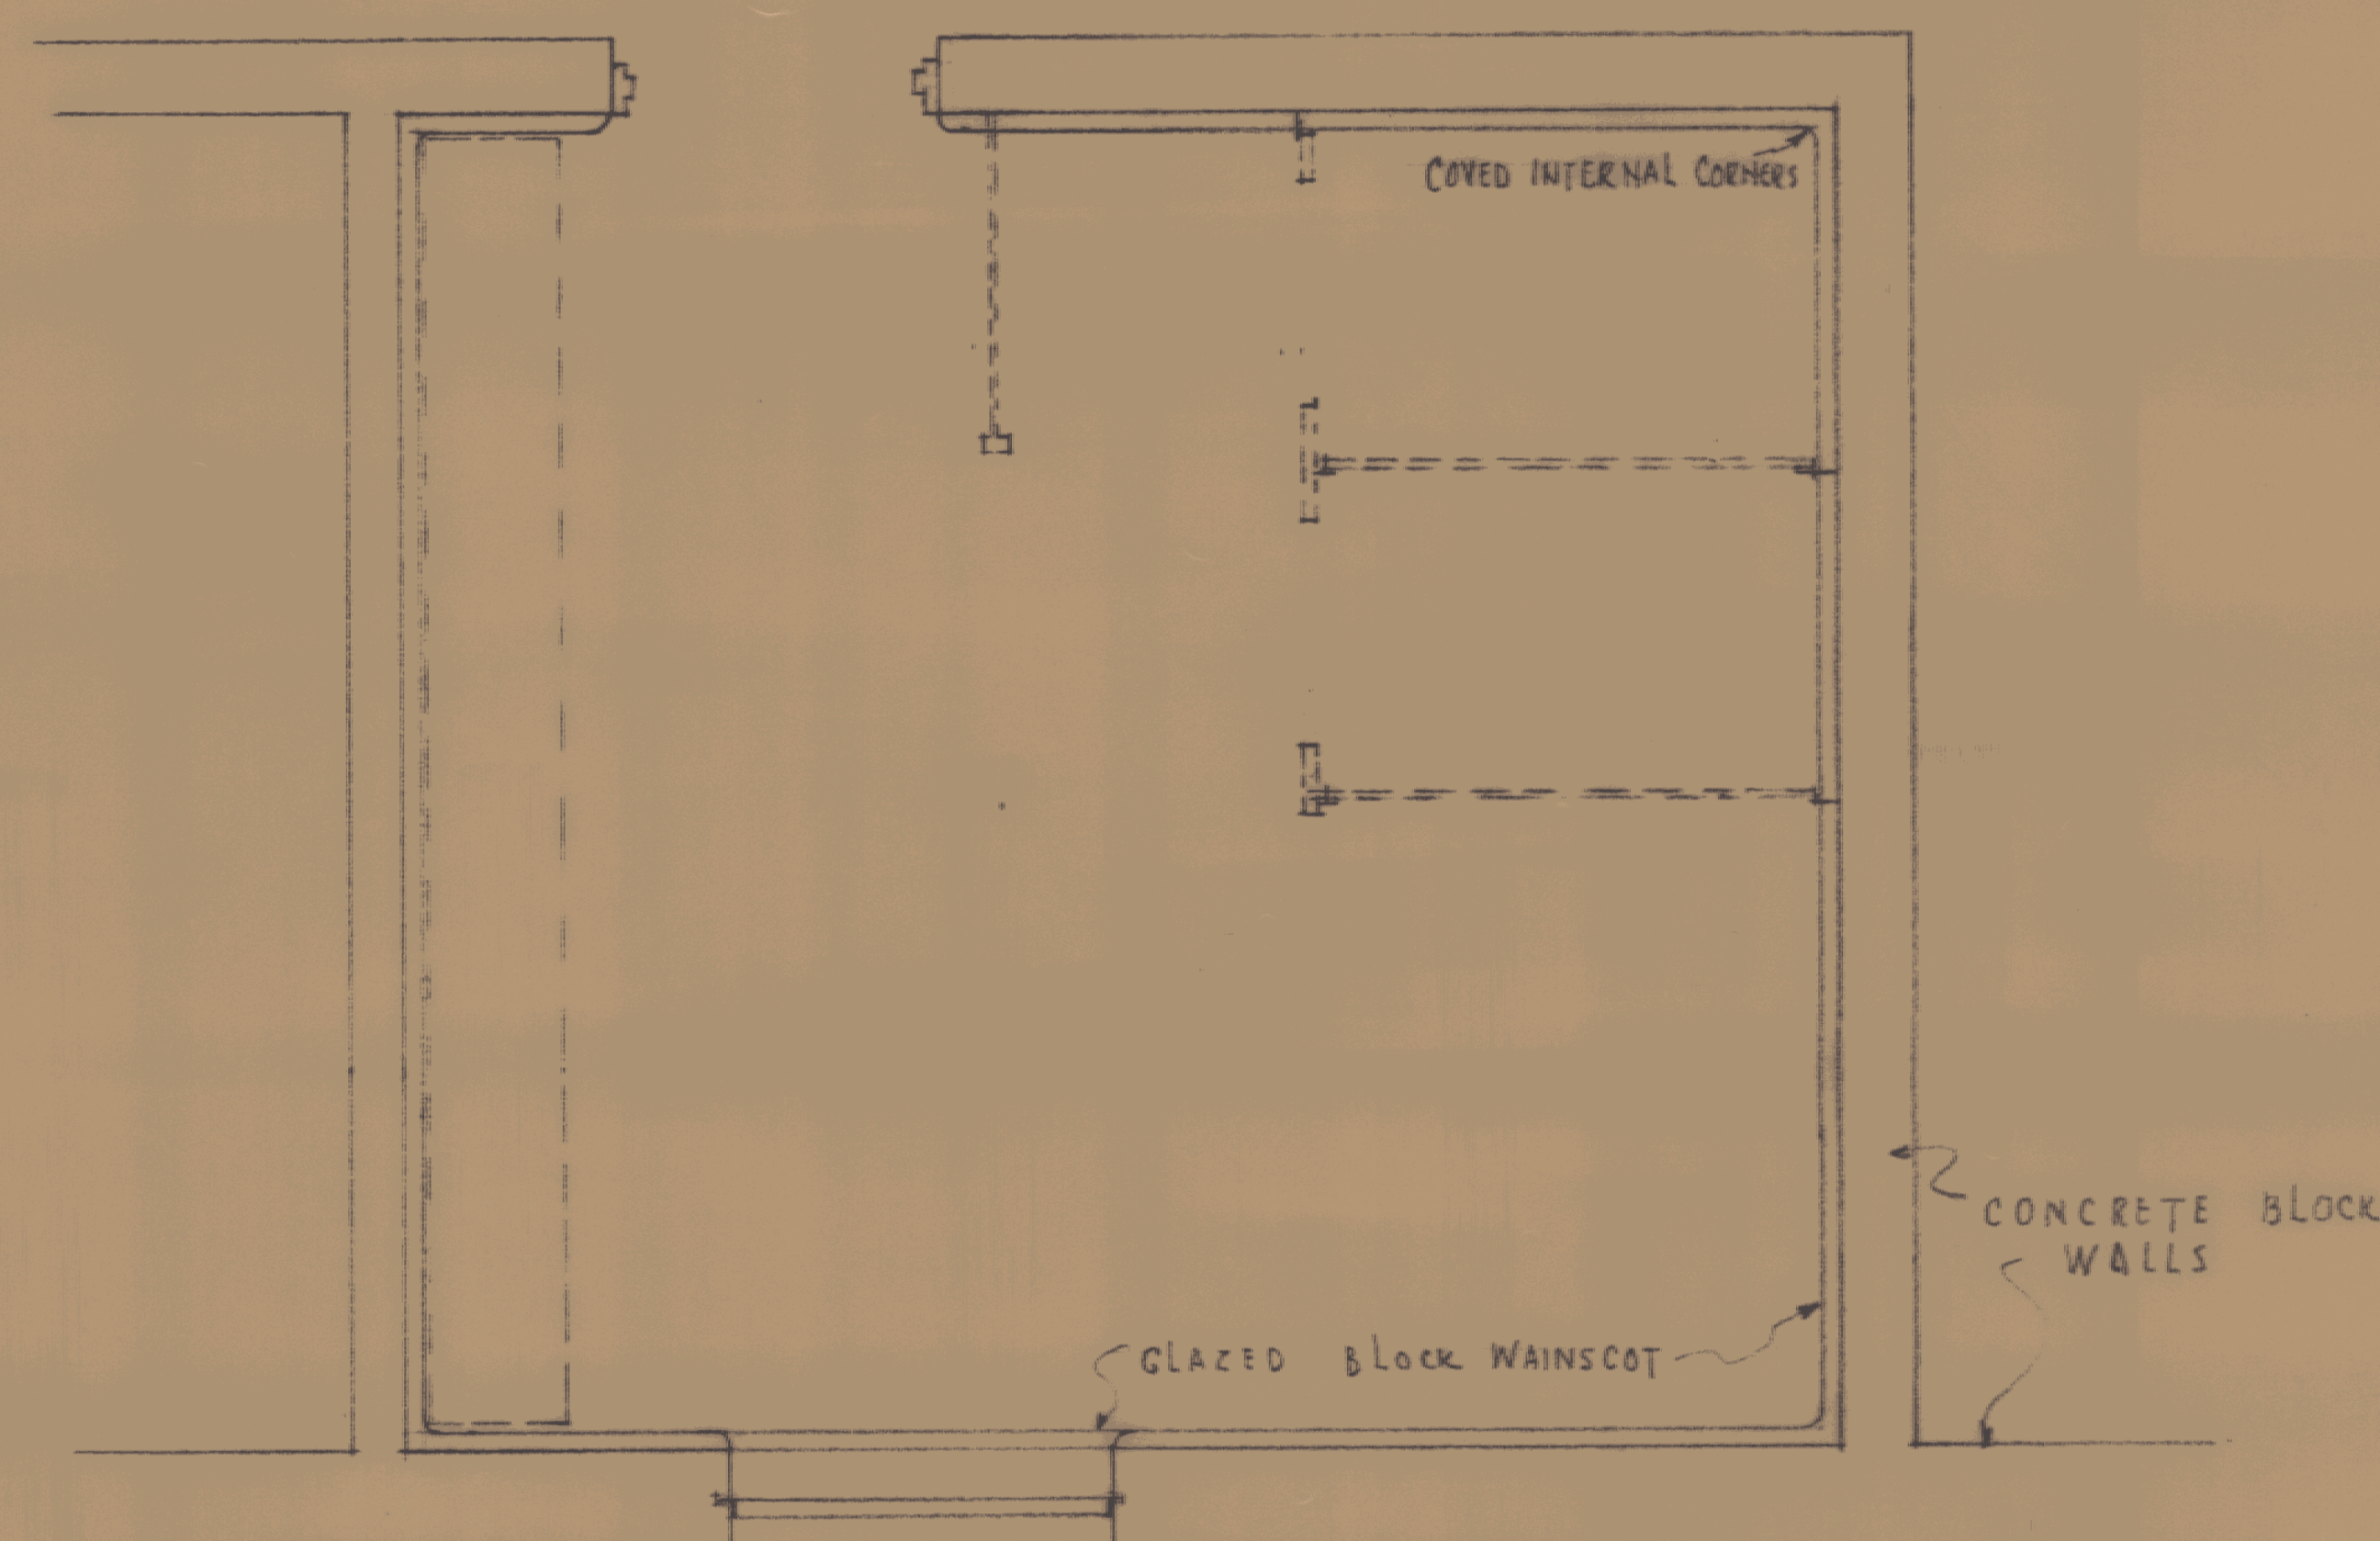

TOILET & LOCKER ROOM FLOOR PLAN - ⑤

SCALE: 1/2" = 1'-0"

SCALED DRAWING FOR GLAZED BLOCK WAINSCOT
IN TOILET AND LOCKER ROOM. NO. 5

PROGRESS PRINT 2/27/62

ADDITION TO VERMONT STATE HIGHWAY LABORATORY		DESIGN BY G.W.
MONTPELIER, VERMONT		CHECKED BY
		602
GORDON G. WOODS ARCHITECTS		DATE FEB 62
ST. JOHNSBURY, VERMONT		DRAWING NO. 52