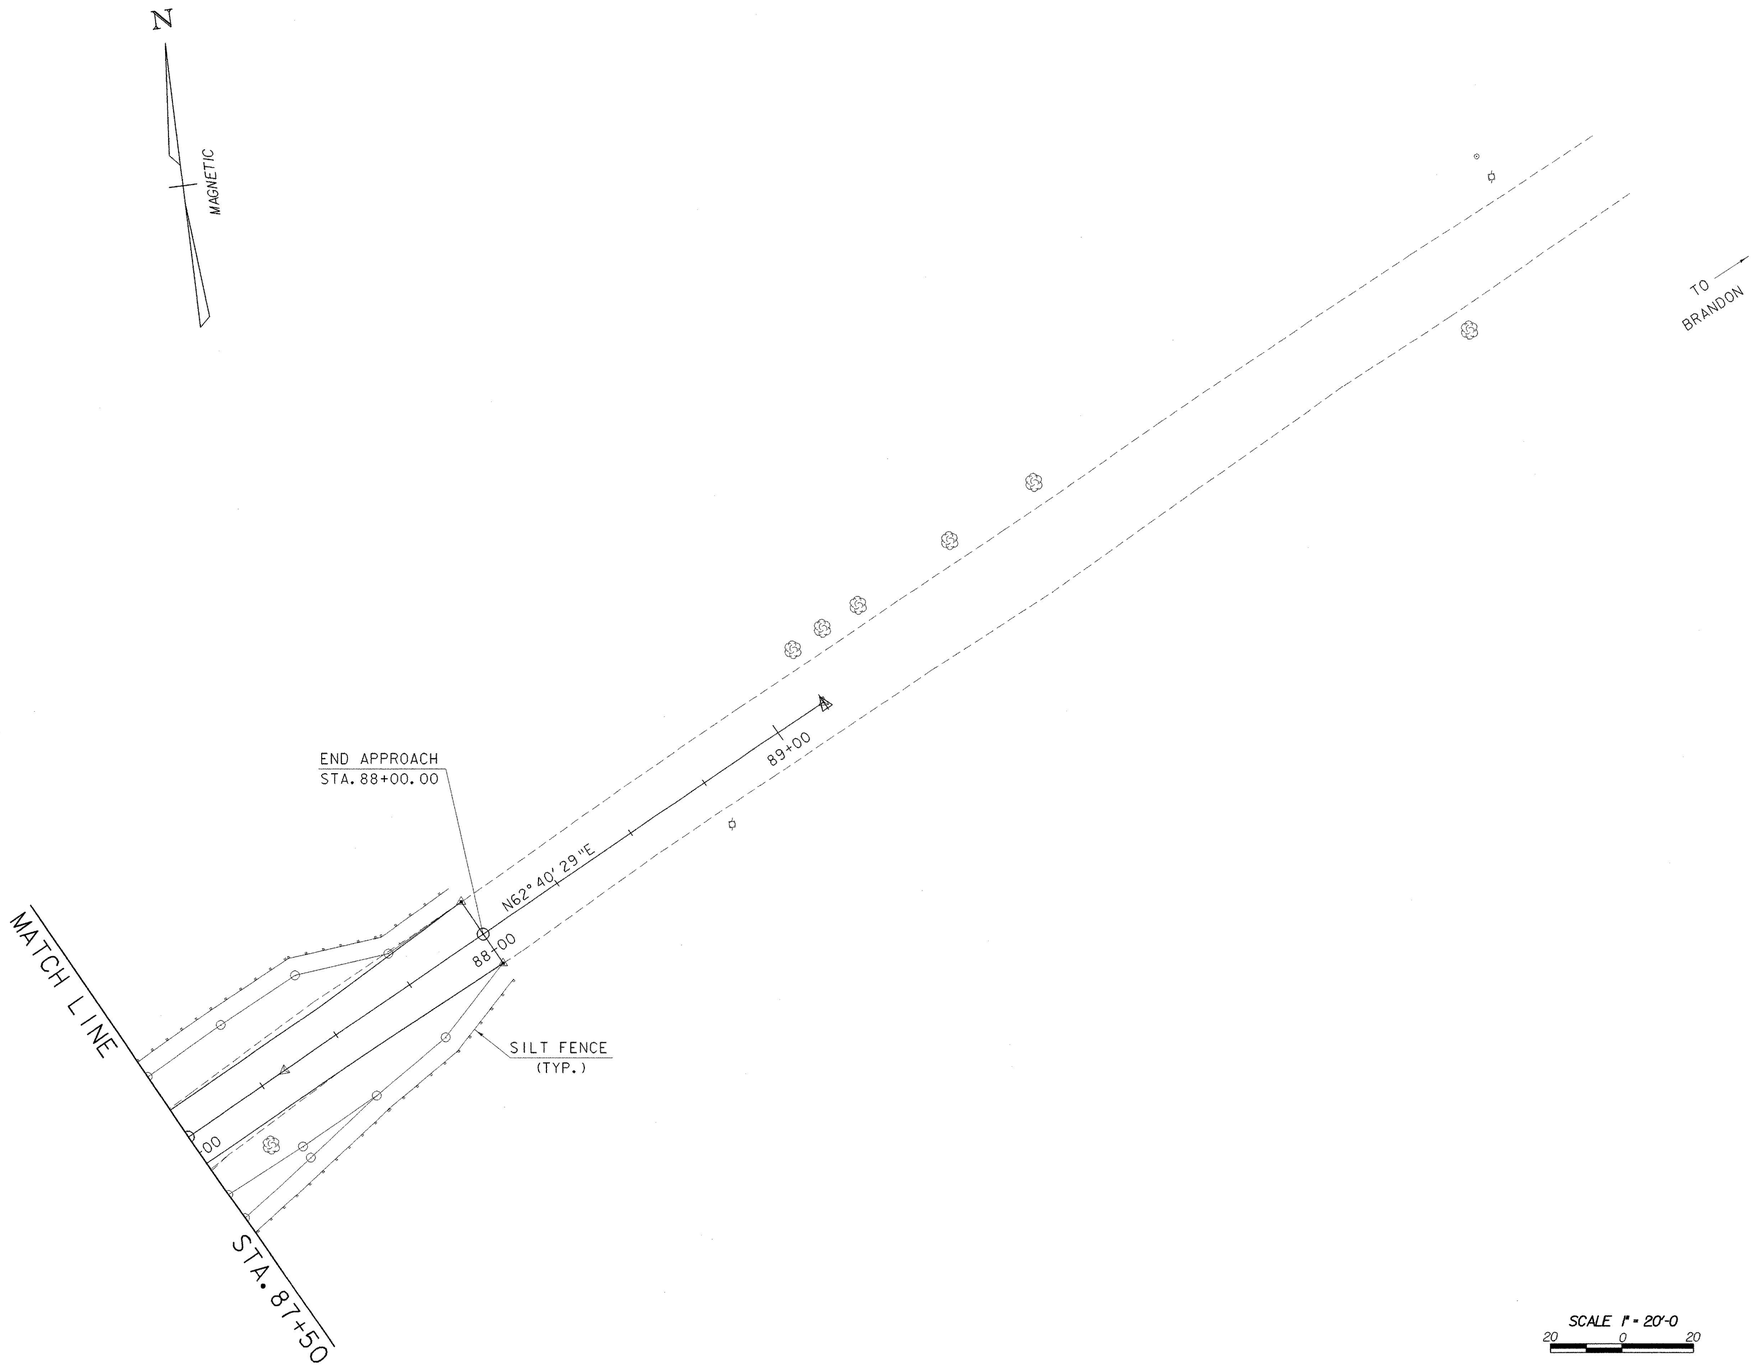

SCALE 1" = 20'-0
20 0 20

EROSION CONTROL SHEET (2)

PROJECT NAME:	BRANDON
PROJECT NUMBER:	BHZ 1443 (22)
FILE NAME: 87J37\Structures\sj37e02.i	PLOT DATE: 16-MAY-2002
PROJECT MANAGER: R. R. WHITCOMB	DRAWN BY: G. ROY
DESIGNED BY: T. SUMNER	CHECKED BY: T. SUMNER
	SHEET 19 OF 51