SPECIAL PROVISION
(ADJUST ELEVATION
OF VALVE BOX)
734+61, RT

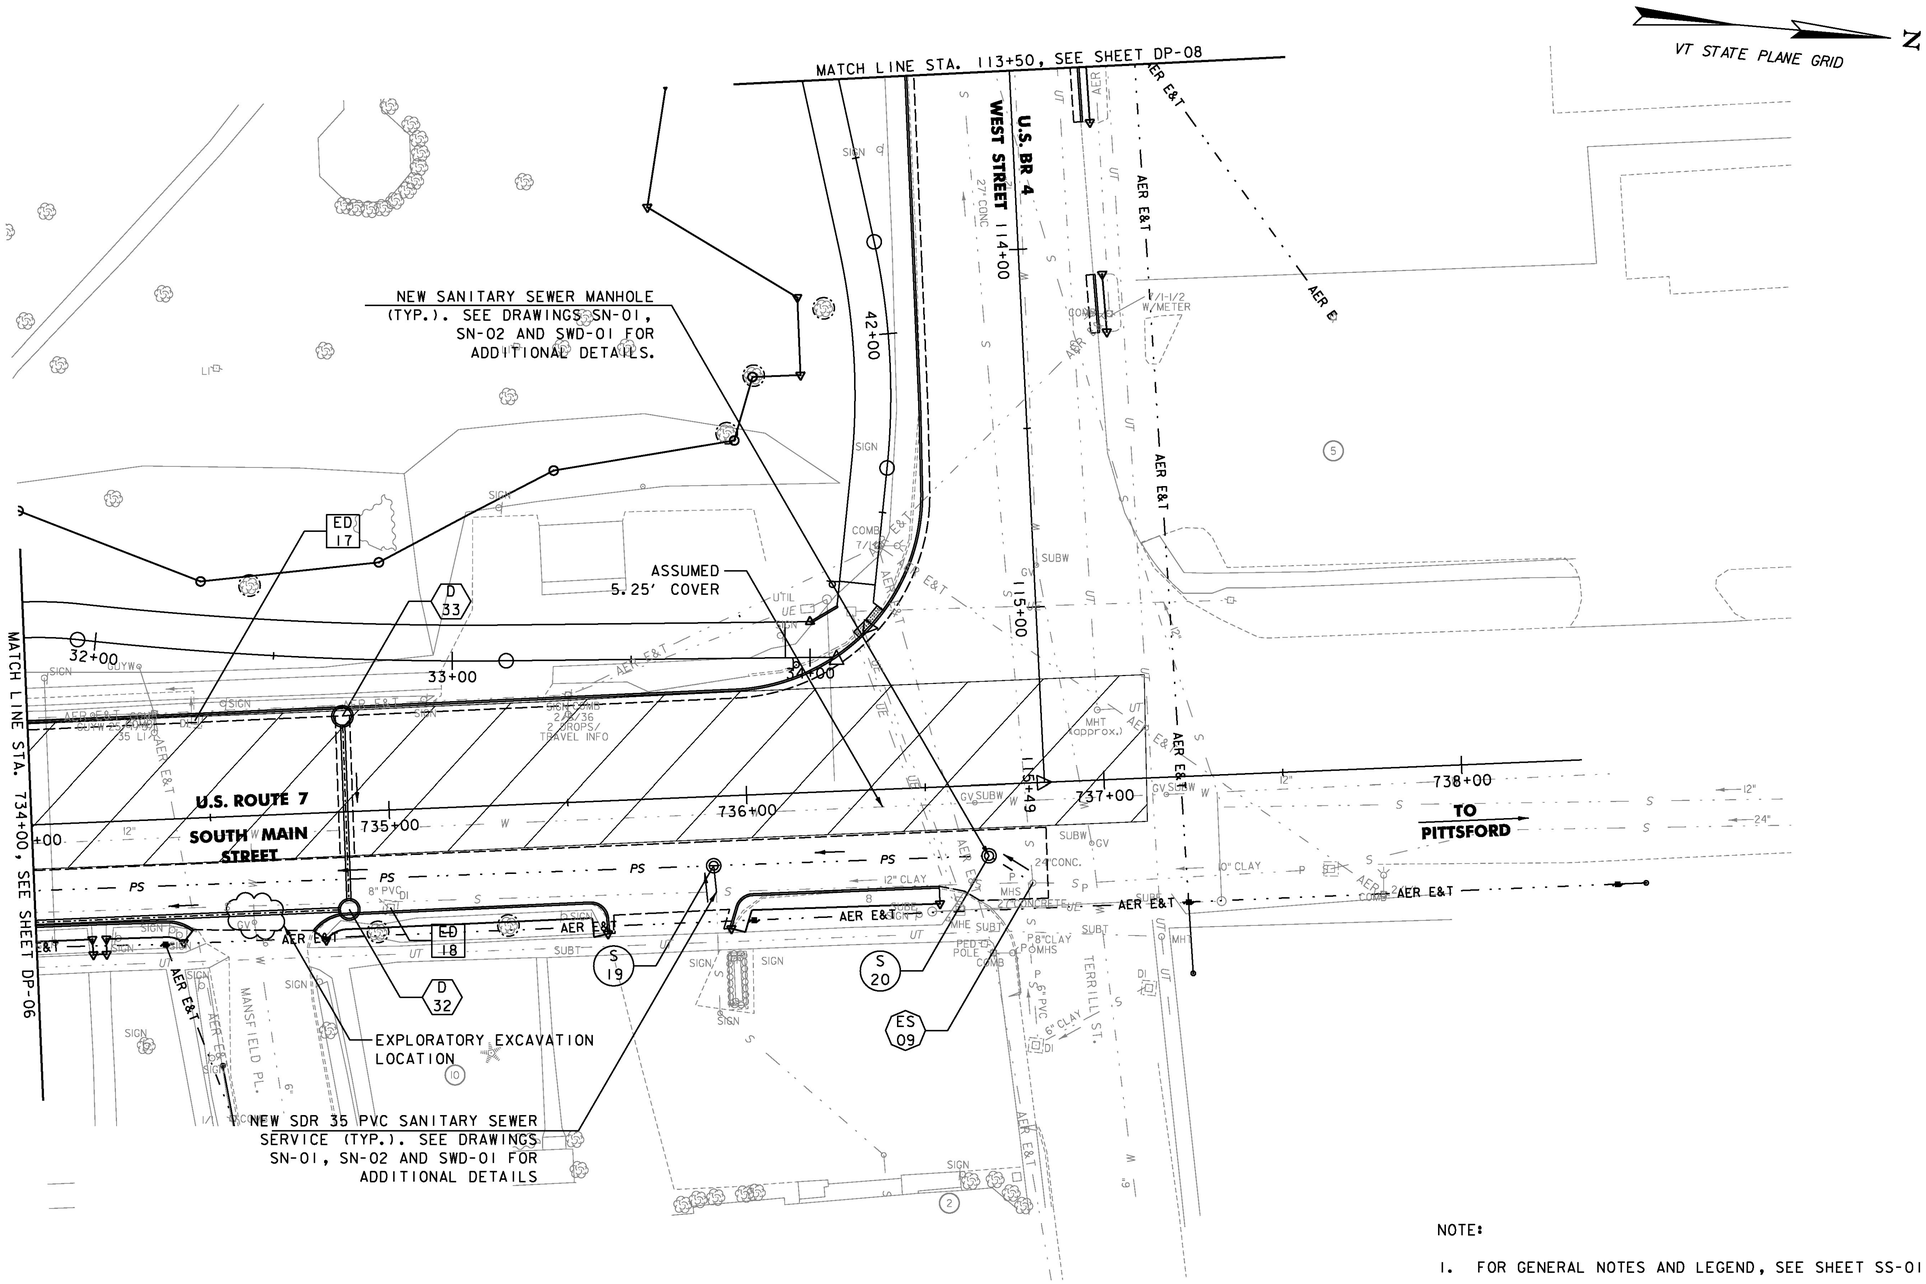

NOTE:

1. FOR GENERAL NOTES AND LEGEND, SEE SHEET SS-01

0 20 40
SCALE

Stantec

PROJECT NAME:	RUTLAND CITY
PROJECT NUMBER:	STP 019-3(57)
FILE NAME: ...\PlotFiles\rut_drnplan.dgn	PLOT DATE: 7/12/2013
PROJECT LEADER: GAE	DRAWN BY: PZA
DESIGNED BY: TFD	CHECKED BY: GAE
STORM AND UTILITY PLAN SS-07	SHEET 302 OF 392