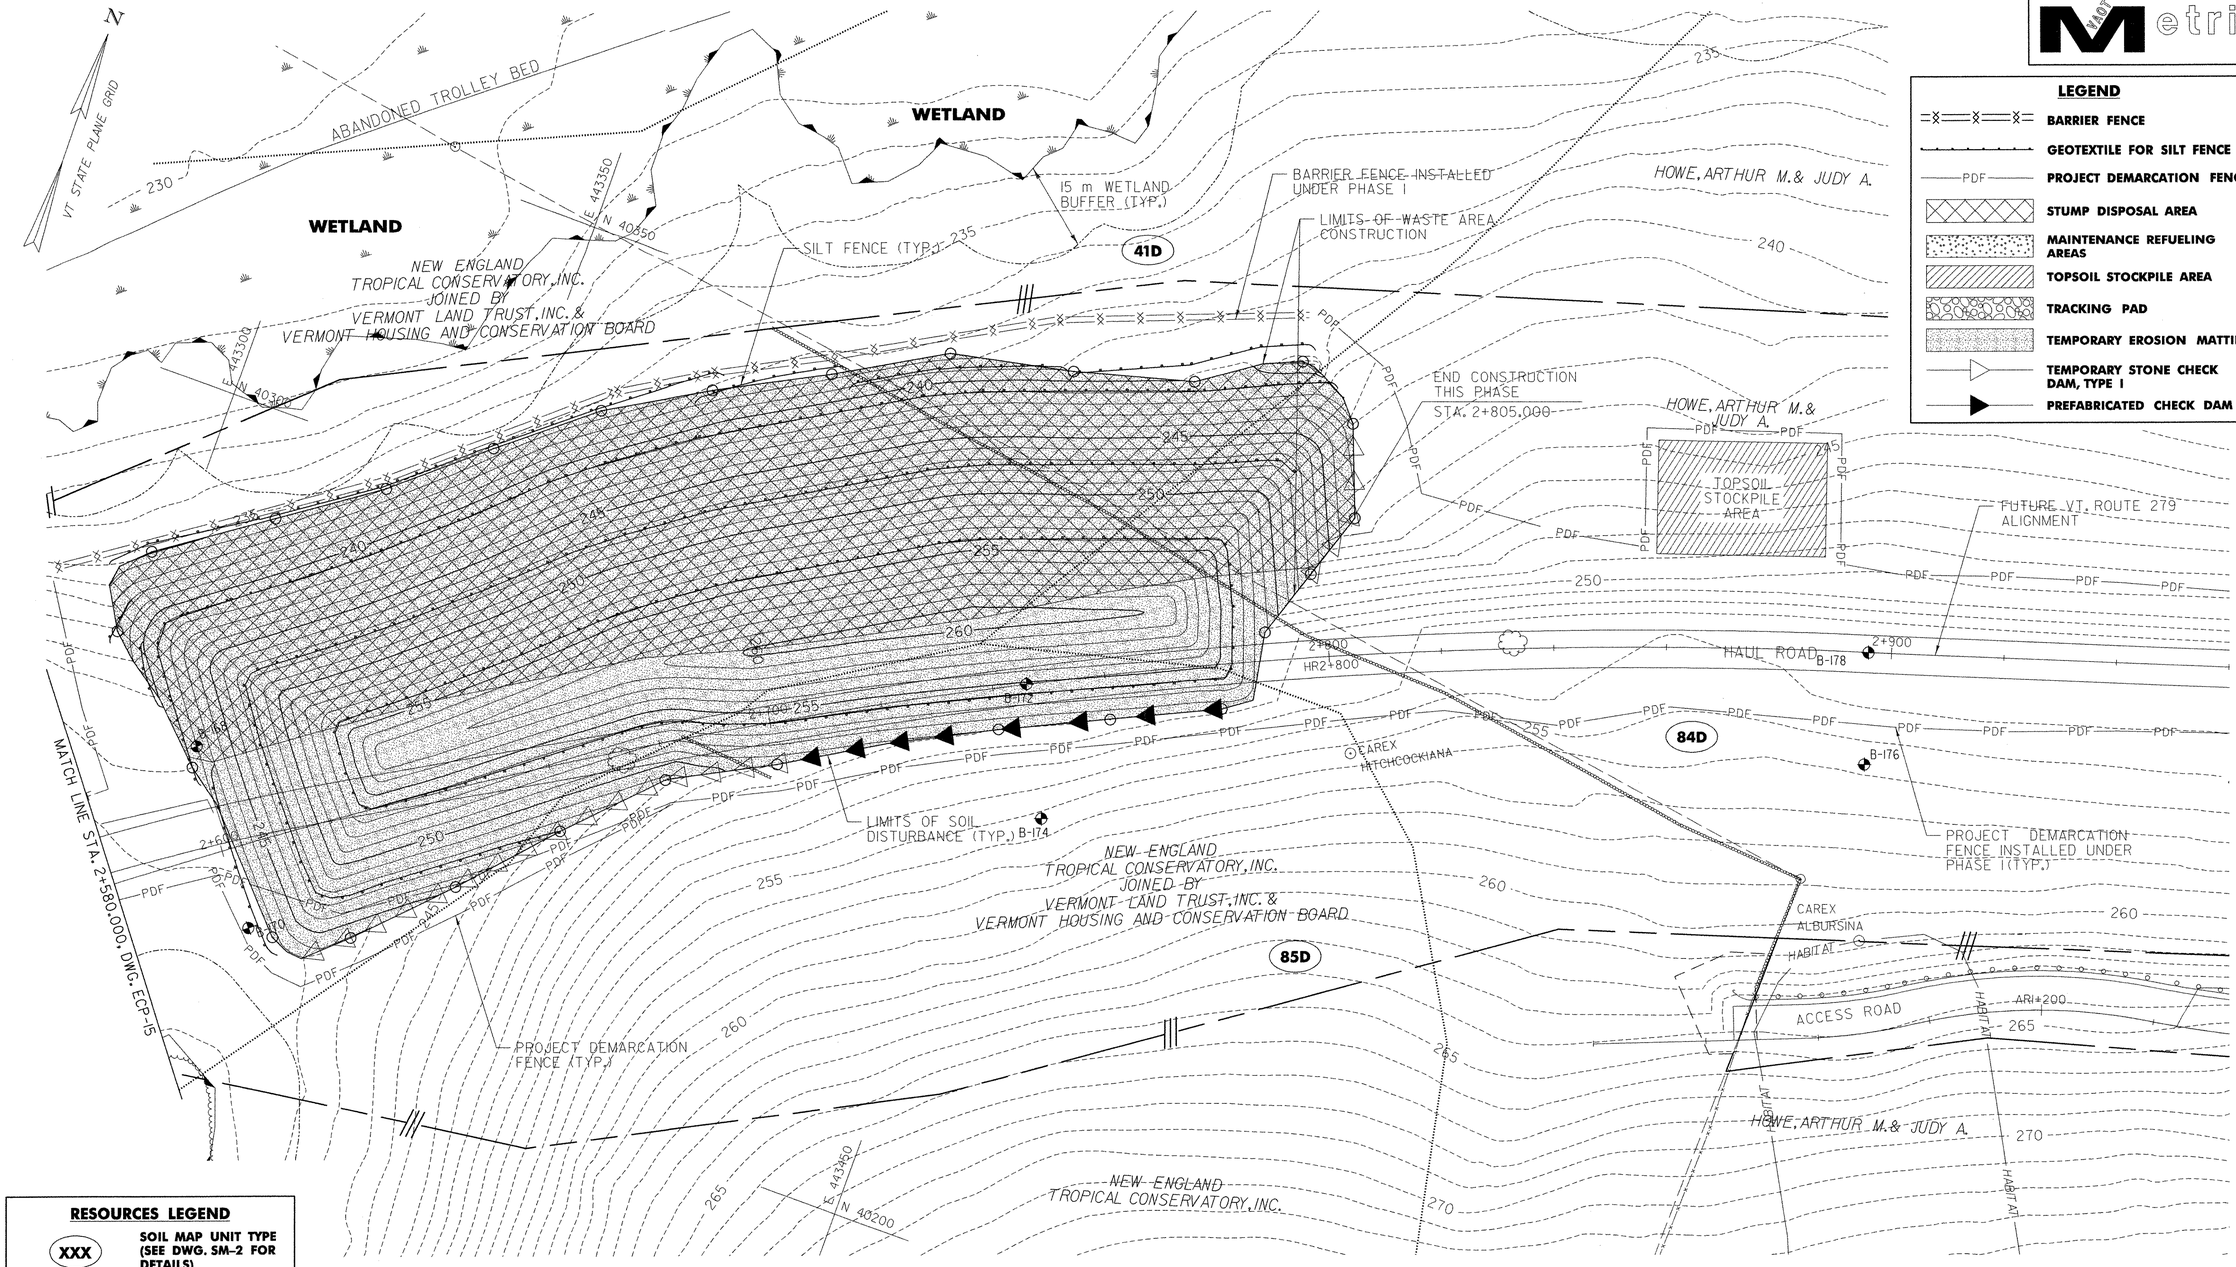

LEGEND

- BARRIER FENCE
- GEOTEXTILE FOR SILT FENCE
- PROJECT DEMARCATION FENCE
- STUMP DISPOSAL AREA
- MAINTENANCE REFUELING AREAS
- TOPSOIL STOCKPILE AREA
- TRACKING PAD
- TEMPORARY EROSION MATTING
- TEMPORARY STONE CHECK DAM, TYPE I
- PREFABRICATED CHECK DAM

RESOURCES LEGEND

- XXX — SOIL MAP UNIT TYPE (SEE DWG. SM-2 FOR DETAILS)
- SOIL LINE BOUNDARY
- WETLAND / RIPARIAN BOUNDARY
- WETLAND BUFFER / RIPARIAN BUFFER

DATUM

VERTICAL	NAVD 88
HORIZONTAL	NAD 83 (1992)

649.51 GEOTEXTILE FOR SILT FENCE

STA. HR2+590.0 - STA. HR2+599.0 LT (10 m²)
STA. HR2+596.0 - STA. HR2+597.0 LT (15 m²)
STA. HR2+596.0 - STA. HR2+702.0 LT (117 m²)
STA. HR2+600.0 - STA. HR2+807.0 LT (245 m²)
STA. HR2+601.0 - STA. HR2+605.0 LT & RT (36 m²)
STA. HR2+612.0 - STA. HR2+796.0 LT & RT (280 m²)
STA. HR2+626.0 - STA. HR2+783.0 LT & RT (361 m²)
STA. HR2+697.0 - STA. HR2+721.0 LT (32 m²)
STA. HR2+720.0 - STA. HR2+751.0 LT (36 m²)
STA. HR2+752.0 - STA. HR2+800.0 LT (50 m²)

653.20 TEMPORARY EROSION MATTING

STA. HR2+600.0 - STA. HR2+805.0 LT & RT (1381.5 m²)

653.25 TEMPORARY STONE CHECK DAM, TYPE I

STA. HR2+610.0 RT
STA. HR2+616.0 RT
STA. HR2+622.0 RT
STA. HR2+628.0 RT
STA. HR2+634.0 RT
STA. HR2+640.0 RT
STA. HR2+646.0 RT
STA. HR2+652.0 RT
STA. HR2+658.0 RT
STA. HR2+664.0 RT
STA. HR2+670.0 RT
STA. HR2+676.0 RT
STA. HR2+682.0 RT
STA. HR2+688.0 RT
STA. HR2+694.0 RT
STA. HR2+795.0 RT
STA. HR2+800.0 LT
STA. HR2+800.0 LT
STA. HR2+806.0 LT
STA. HR2+806.0 LT
STA. HR2+807.0 LT

653.30 PREFABRICATED CHECK DAM

STA. HR2+706.0 RT
STA. HR2+714.0 RT
STA. HR2+722.0 RT
STA. HR2+730.0 RT
STA. HR2+742.0 RT
STA. HR2+754.0 RT
STA. HR2+766.0 RT
STA. HR2+778.0 RT

653.55 PROJECT DEMARCATION FENCE

STA. HR2+598.0 - STA. HR2+800.0 RT (202 m)

10 0 10 m
1:500
@ FULL SIZE

PHASE II PLAN

VERMONT AGENCY OF TRANSPORTATION

CLOUGH HARBOUR & ASSOCIATES LLP
III Winners Circle, PO Box 5269, Albany, NY 12205
www.cloughharbour.com

PROJECT NAME: BENNINGTON
PROJECT NUMBER: AC NH 019-1(53)

FILE NAME: ZD048P2 05.DGN
PROJECT LEADER: D.E.G.
DESIGNED BY: D.W.E.
EROSION CONTROL PLAN ECP-16

PLOT DATE: 5/21/2007
DRAWN BY: C.A.K.
CHECKED BY: D.E.G.
SHEET 477 OF 577

FILE NAME =U:\9819\mstn\03\clough\EROSION\zd048p2_05.dgn
DATE/TIME =5/21/2007
USER =1459