MATCH TO PLAN DRAWING NO. 7, STA. 279+00

MATCH TO PLAN DRAWING NO. 9, STA. 285+00

RICE LUMBER CO., INC.

RICE LUMBER CO., IN

AR ASSOCIATES, INC.

ACADEMY DAYCARE ASSOCIATES, LLC

ANDRUS, WILLIAM N. & SUSAN

BERNIER, PAUL E. & CLAIRE M.

SHELBURNE ROAD

U.S. ROUTE 7

PROP. R.O.W.

EXISTING R.O.W.

DRAINAGE EASE. (P)

CONST. EASE.

EXTENT OF CLEARING & GRUBBING

TO BE ABANDONED ONCE RICE LUMBER INTERCONNECTIONS ARE MADE TO THE NEW SERVICE LINE

4" SLEEVE 279+70, 36' RT - 44' LT.

EXTEND 3/4" SERVICE W/ CURB STOP

REMOVE EXISTING SIDE-WALK, REGRADE, PLACE 4" TOPSOIL & SEED

NEW 10" D.I. WATER MAIN

10"x8" TEE

8" TAPPING SLEEVE & VALVE

CUT & CAP EX. 8" WATER LINE

10" ISOLATION VALVE

NEW HYDRANT & VALVE

NEW 6" SERVICE W/ VALVE

CUT & CAP

TAPPING SLEEVE & VALVE

NEW 3/4" SERVICE & CURB STOP

ADJUST EXISTING SEWER MANHOLE RIM TO FINISH GRADE (TYP.)

EAA BM#100

EAA BM#2

Pole #205

Pole #206

Pole #65/207A

Pole #64/206A

Pole #63

Pole #62/204A

Pole #63-01/204

Pole #63-02

Pole #203

Mail Boxes

Gas Cap

Water Valve

Fire Hyd.

Gravel Drive

Wood Frame Garage

Cedar Cluster

Lamp Post

Bush

Gr. Lights

Wood Fence

Cedar Hedge

Transformer Box

Bit. Conc. Drive

Stone Headwall

Undg. Tele. Marker

Stump

Landscaping

Shrubs

Sign

Steps

2 Sty. Wood Frame Bldg. (Hearthside Quilts) #4253

Trees & Brush

Stone Wall

Lilac

Maple

Ash

Birch

Cherry

Chestnut

Oak

PLAN

1" = 20'

VT. STATE PLANE GRID

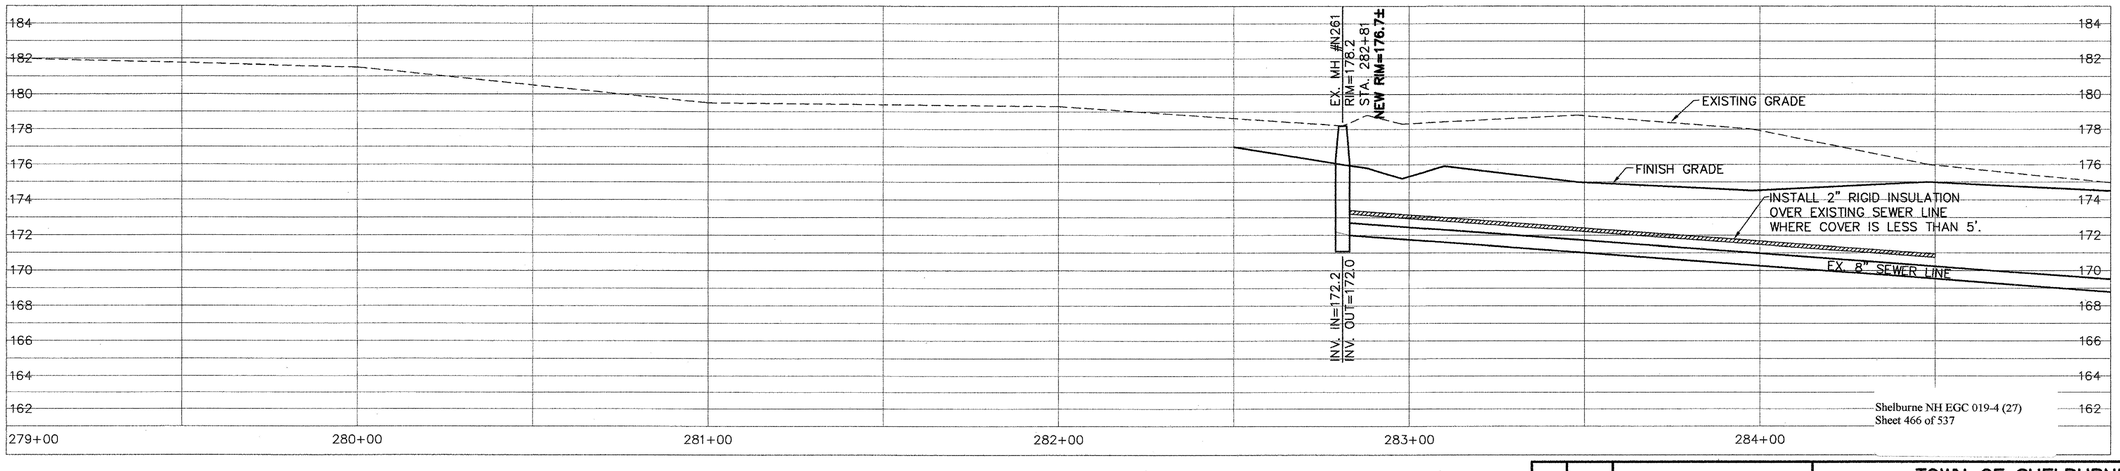

PROFILE

1" = 4' VERTICAL
1" = 20' HORIZONTAL

RECORD DRAWING REVISIONS

NO.	DATE	DESCRIPTION
1.	11/10/09	FIELD MARK UPS ADDED TO THE PLANS

1-5-04	SAV/ACL	REV'D WATER SYSTEM AS PER "AS BUILT" INFORMATION
10-21-03	SAV/ACL	REV'D SEWER & WATER AS PER AOT REVIEW COMMENTS
9-3-03	SAV/ACL	REVISED RIM ELEV. TO ±
7-21-03	SAV/ACL	REVISED
Date	Ch'k'd	Revision

Drawn by ACL | Date DEC., 2000
Checked by SAV | Scale AS NOTED
Approved by SAV | Project No. 96111

TOWN OF SHELBURNE
SEWER/WATER RELOCATION (AOT WORK)
PLAN AND PROFILE
STA. 279+00 TO 285+00

SHELBURNE VERMONT

CIVIL ENGINEERING ASSOCIATES, INC.
SHELBURNE, VERMONT

SHEET C-8

P:\AutoCADD Projects\1996\96111\ROUTE-7-SEWER.dwg, 01/05/2004 11:26:50 AM