MATCH TO PLAN DRAWING NO. 13, STA. 315+00

MATCH TO PLAN DRAWING NO. 15, STA. 321+00

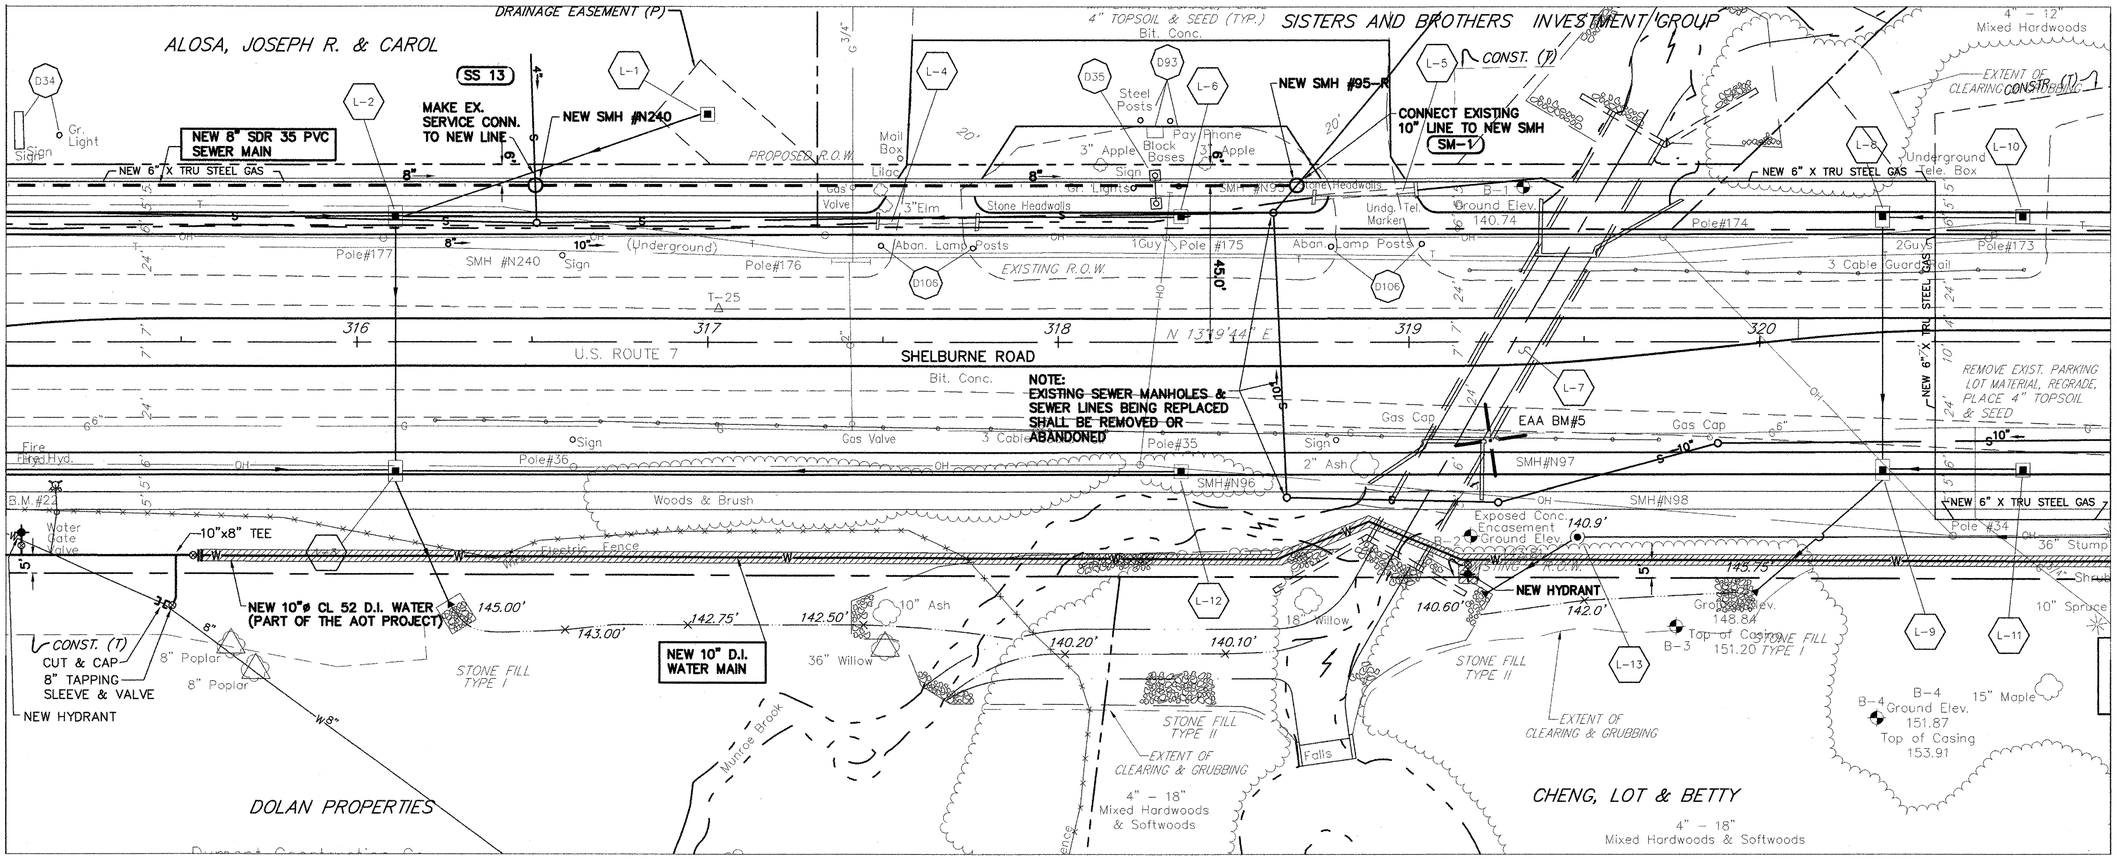

PLAN
1" = 20'

VT. STATE PLANE GRID

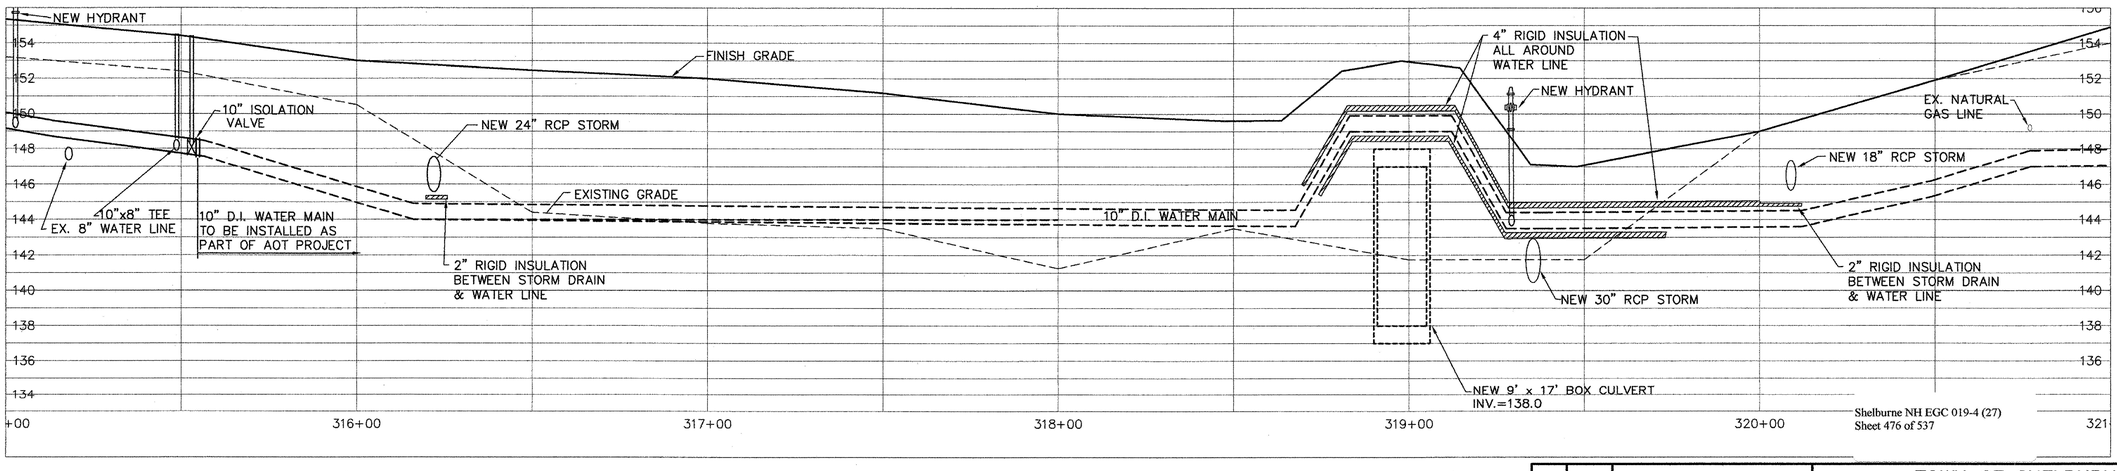

PROFILE
1" = 4' VERTICAL
1" = 20' HORIZONTAL

Shelburne NH EGC 019-4 (27)
Sheet 476 of 537

Date	Ch'k'd	Revision
12-19-03	SAV/ACL	REV'D WATER MAIN TO RUN OVER BOX CULVERT
10-21-03	SAV/ACL	REV'D SEWER & WATER AS PER AOT REVIEW COMMENTS
9-3-03	SAV/ACL	REVISED PER REVIEW COMMENTS
7-21-03	SAV/ACL	REVISED

STATE OF VERMONT — ANDREW C. LOCKE — No. 5228 — REGISTERED PROFESSIONAL ENGINEER

TOWN OF SHELBURNE
WATER RELOCATION (AOT WORK)
PLAN AND PROFILE
STA. 315+00 TO 321+00

SHELBURNE VERMONT

Drawn by ACL | Date DEC., 2000
Checked by SAV | Scale AS NOTED
Approved by SAV | Project No. 96111

CIVIL ENGINEERING ASSOCIATES, INC.
SHELBURNE, VERMONT

SHEET C-14.1

P:\AutoCADD Projects\1996\96111\ROUTE-7-SEWER.dwg, 01/05/2004 03:30:31 PM