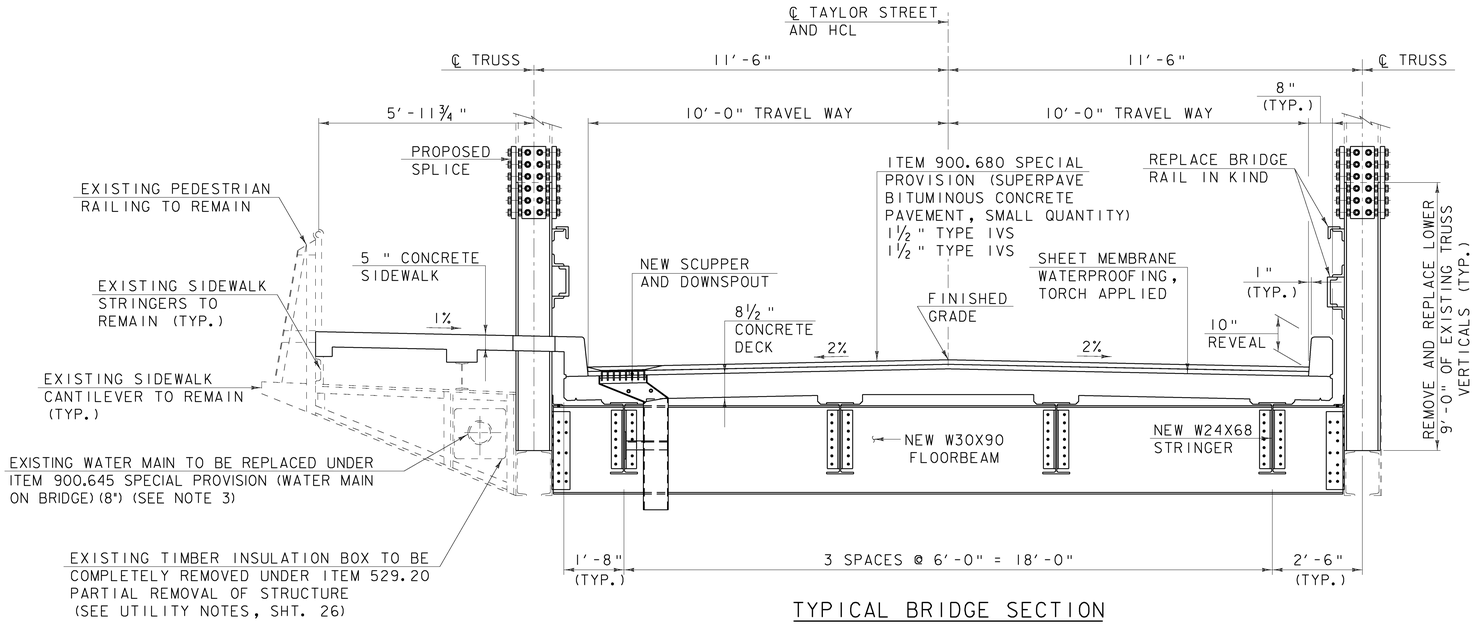



TYPICAL BRIDGE SECTION

SCALE ½" = 1'-0"

0 1 2

NOTES:

1. ALL EXISTING STEEL TO REMAIN SHALL BE CLEANED TO BARE METAL AND PAINTED.
2. REFER TO SHTS. 25 AND SHTS. 29-31 FOR STRUCTURAL STEEL RELATED WORK DESCRIPTIONS AND PAYMENT.
3. FOR REQUIREMENTS RELATED TO WATER MAIN WORK, SEE UTILITY NOTES, SHT. 26.

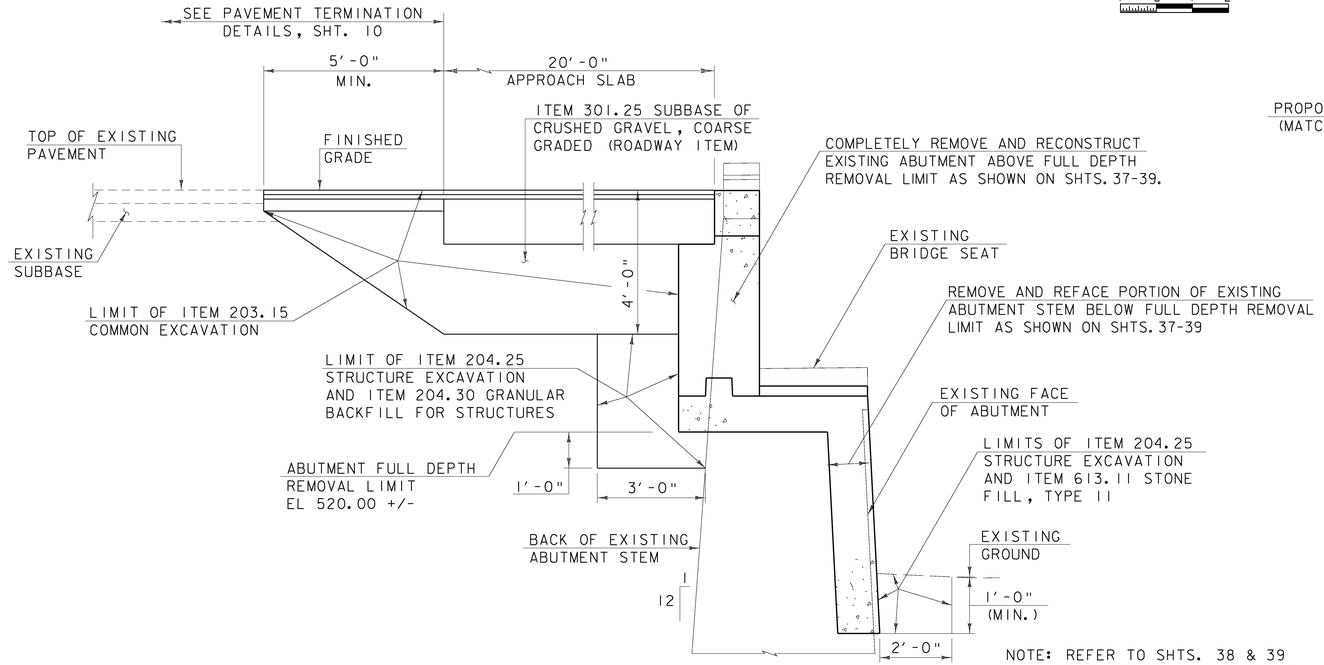


TYPICAL ABUTMENT SECTION

SOUTH ABUTMENT SHOWN
NORTH ABUTMENT SIMILAR

SCALE ½" = 1'-0"

0 1 2

NOTE: REFER TO SHTS. 38 & 39 FOR ADDITIONAL ABUTMENT DETAILS

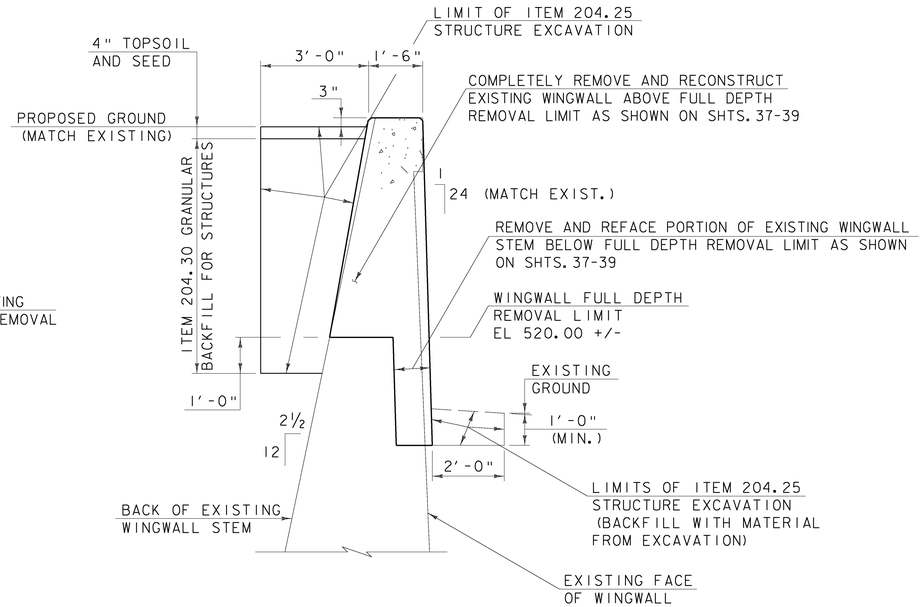

TYPICAL WINGWALL SECTION

(ABUT. 2 ONLY)

SCALE ½" = 1'-0"

0 1 2

PROJECT TYPICAL SECTIONS (2)

PROJECT NAME: MONTPELIER
PROJECT NUMBER: BHF 6400(31)

CLOUGH HARBOUR & ASSOCIATES LLP © 2009

FILE NAME: $FILES$
PROJECT MANAGER: SUSAN SCRIBNER
DESIGNED BY: D. D'AMATO
BRIDGE DESIGN SUPERVISOR: P. HALSTEAD

PLOT DATE: 10/12/2009
DRAWN BY: D. D'AMATO
CHECKED BY: P. PERKINS
SHEET 9 OF 63

FILE NAME = k:\14586\mstr\plans\zs14586_typsect-2.dgn
DATE/TIME = 10/12/2009
USER = zs552