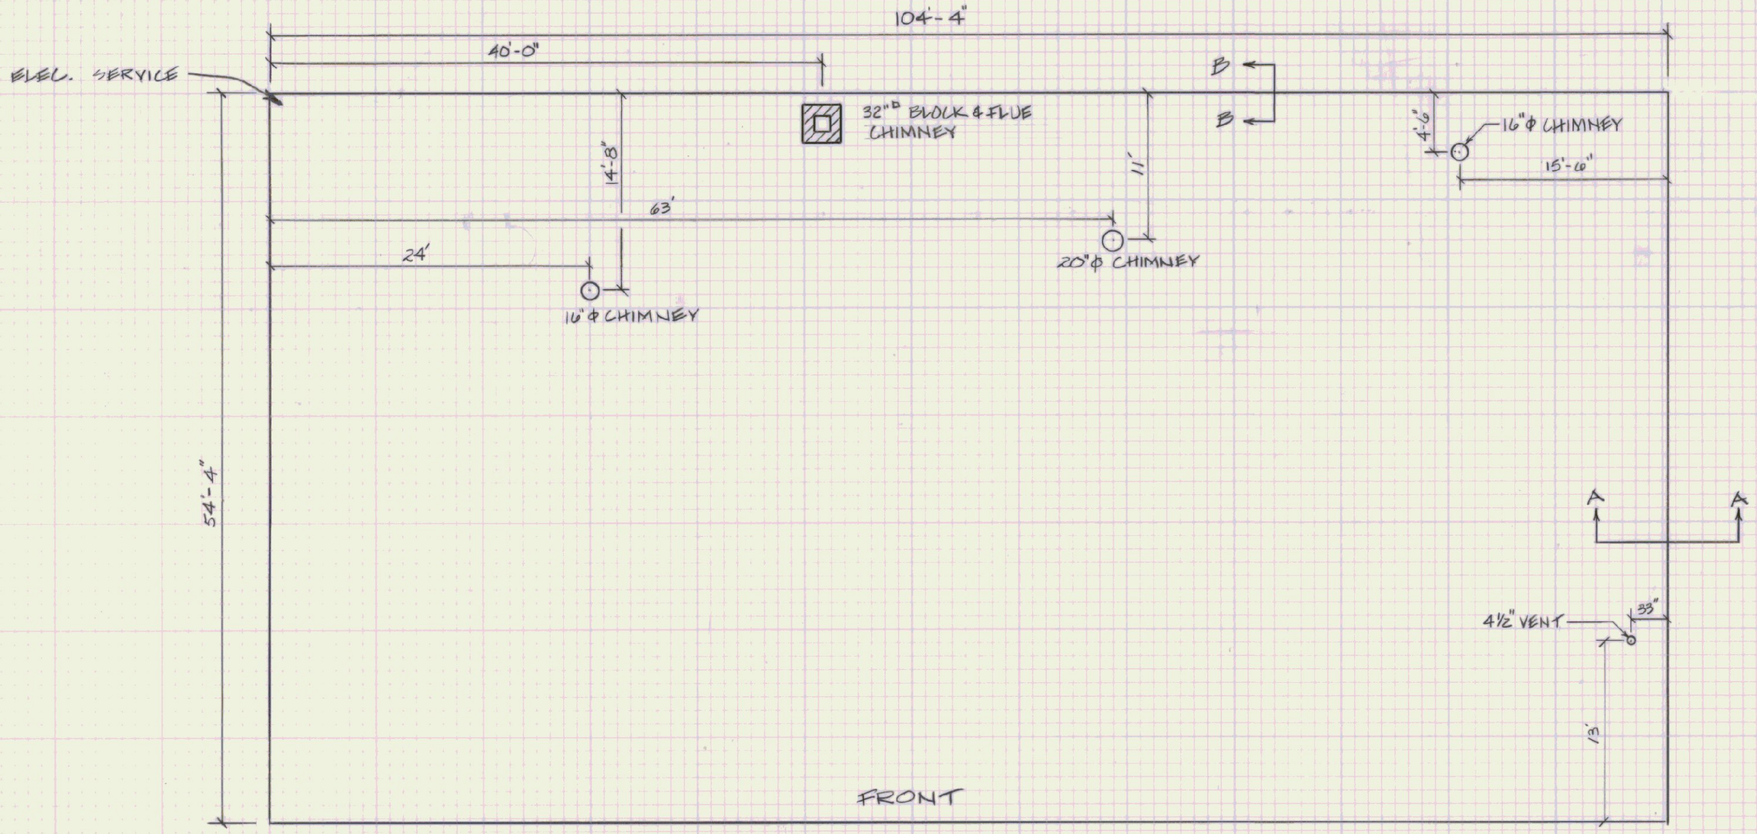

ROOF PLAN
1/8" = 1'-0"

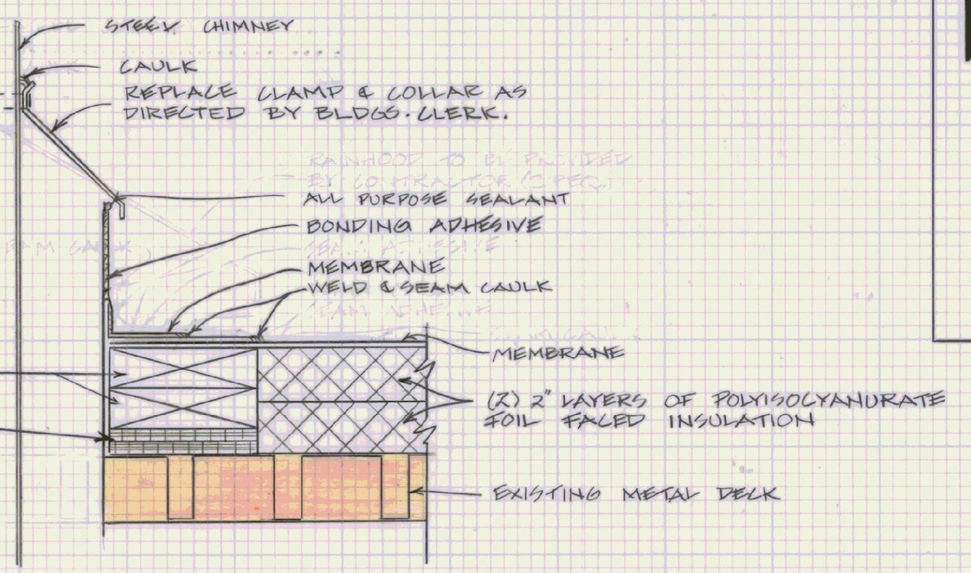

STEEL CHIMNEY DETAIL
N.T.S.

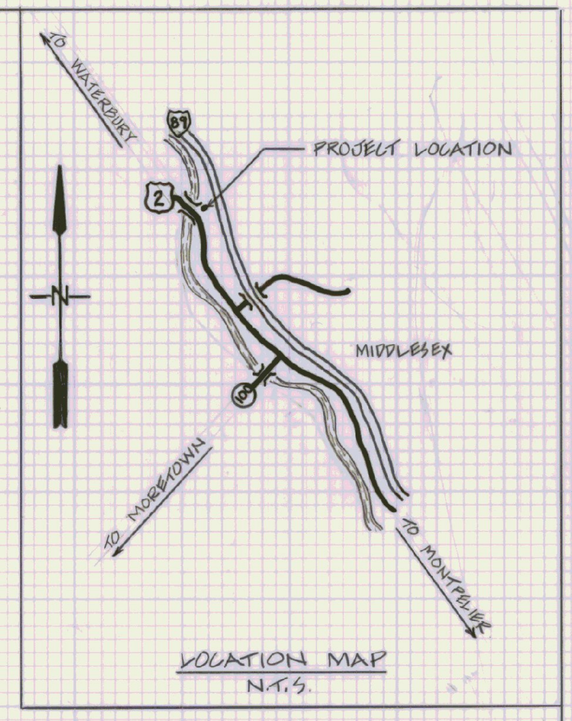

LOCATION MAP
N.T.S.

NOTES:

1. REMOVE EXISTING TAR AND GRAVEL ROOF AND REPLACE WITH BALLASTED SINGLE-PLY MEMBRANE ROOFING SYSTEM.
2. NO METAL DECK DETERIORATION WAS OBSERVED. ONCE THE METAL DECK IS EXPOSED, ALL AREAS SHOWING DETERIORATION SHOULD BE REPLACED AS DIRECTED BY THE BUILDINGS ENGINEER.

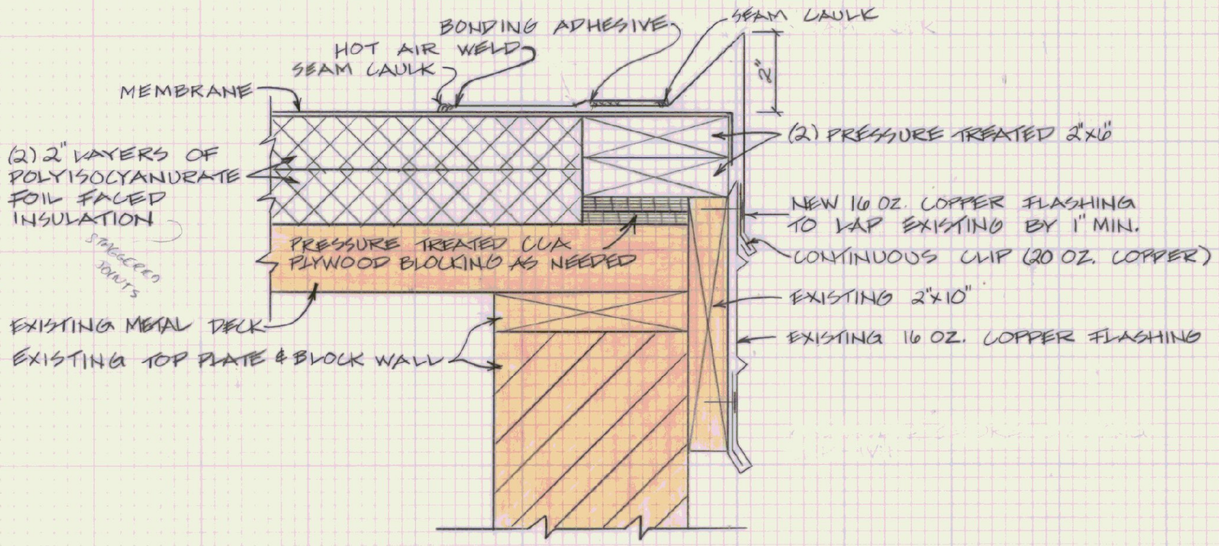

SECTION A-A ROOF RAKE EDGE
SCALE 3"=1'-0"

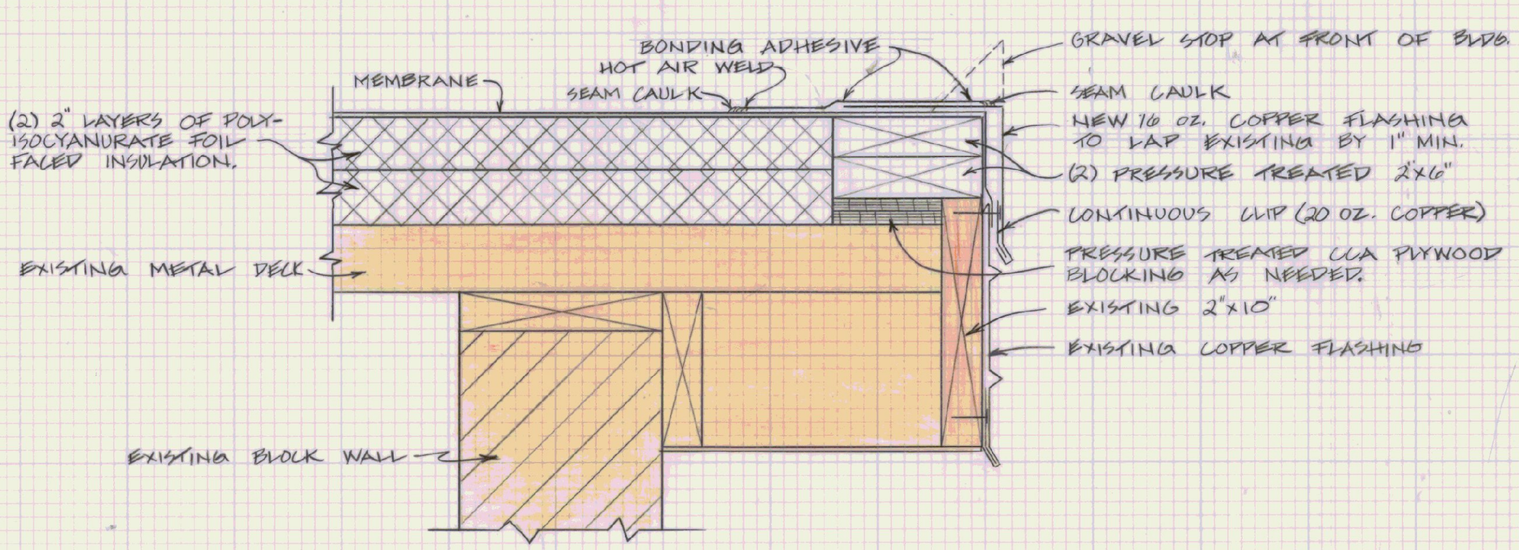

SECTION B-B ROOF DRIP EDGE
SCALE 3"= 1'-0"

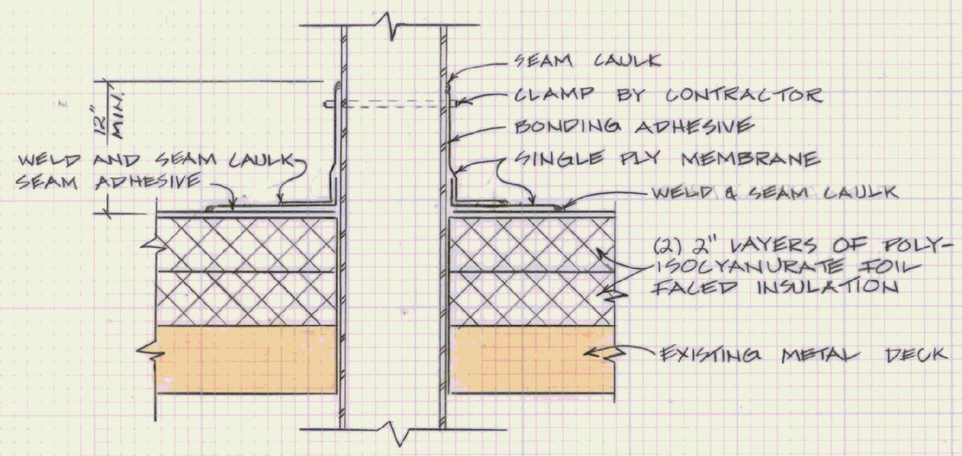

VENT STACK DETAIL
SCALE 3"=1'-0"

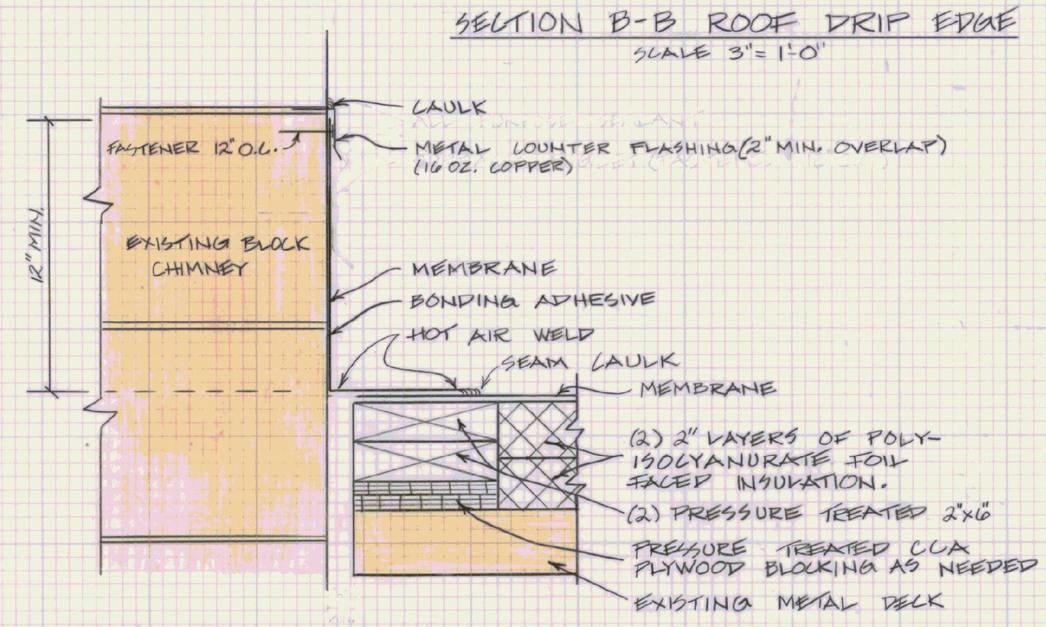

CHIMNEY FLASHING DETAIL
SCALE 3"=1'-0"

STATE OF VERMONT
DEPARTMENT OF STATE BUILDINGS
AGENCY OF ADMINISTRATION
MONTPELIER, VERMONT

AGENCY OF TRANSPORTATION
MIDDLESEX 5 BAY GARAGE
REROOFING PROJECT
MIDDLESEX, VERMONT

DATE:	SCALE:	REVISIONS:	DWG. NO.
12-06-85	AS NOTED		R-1
DRAWN BY: R. TETREAULT	APPROVED BY: F. PRATT		1 OF 1