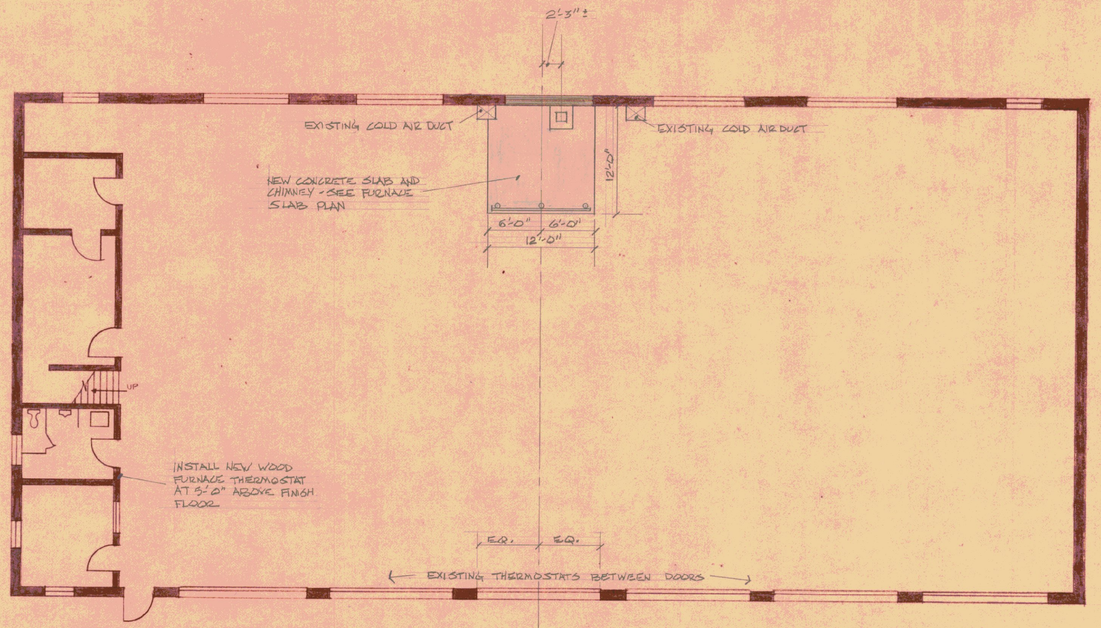

FLOOR PLAN
SCALE: 1/8"=1'-0"

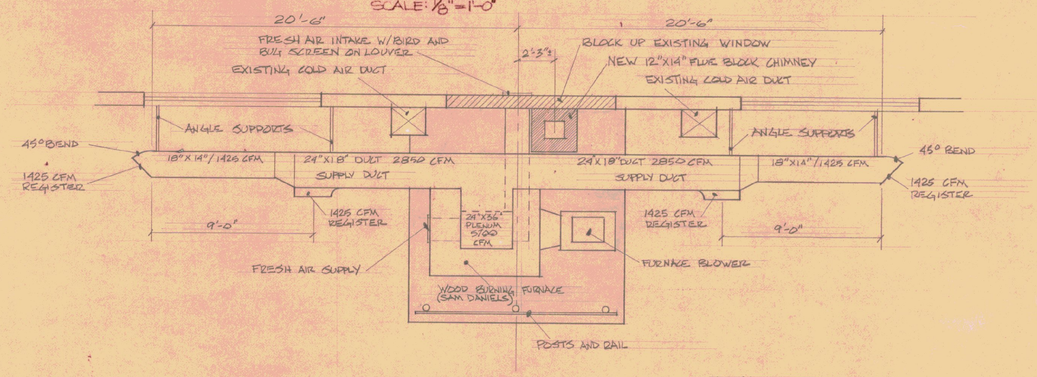

NOTE:
FOR ADDITIONAL DETAILS, SEE TYPICAL DETAILS - SHEETS NO 2 AND 3

PLAN AT FURNACE SLAB SCALE 1/4"=1'-0"

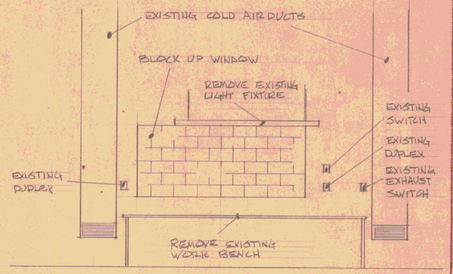

ELEVATION AT SLAB WALL (NOT TO SCALE)

STATE OF VERMONT
DIVISION OF STATE BUILDINGS
AGENCY OF ADMINISTRATION
MONTPELIER, VERMONT

WOOD BURNING FURNACE INSTALLATION
AT THE AGENCY OF TRANSPORTATION GARAGE
WILLIAMSTOWN, VERMONT

DATE:	SCALE:	REVISIONS:	DWG. NO.
7-24-80	AS NOTED		1 OF 3
DRAWN BY: RBF/HANSON	APPROVED BY: J.M.Martin		