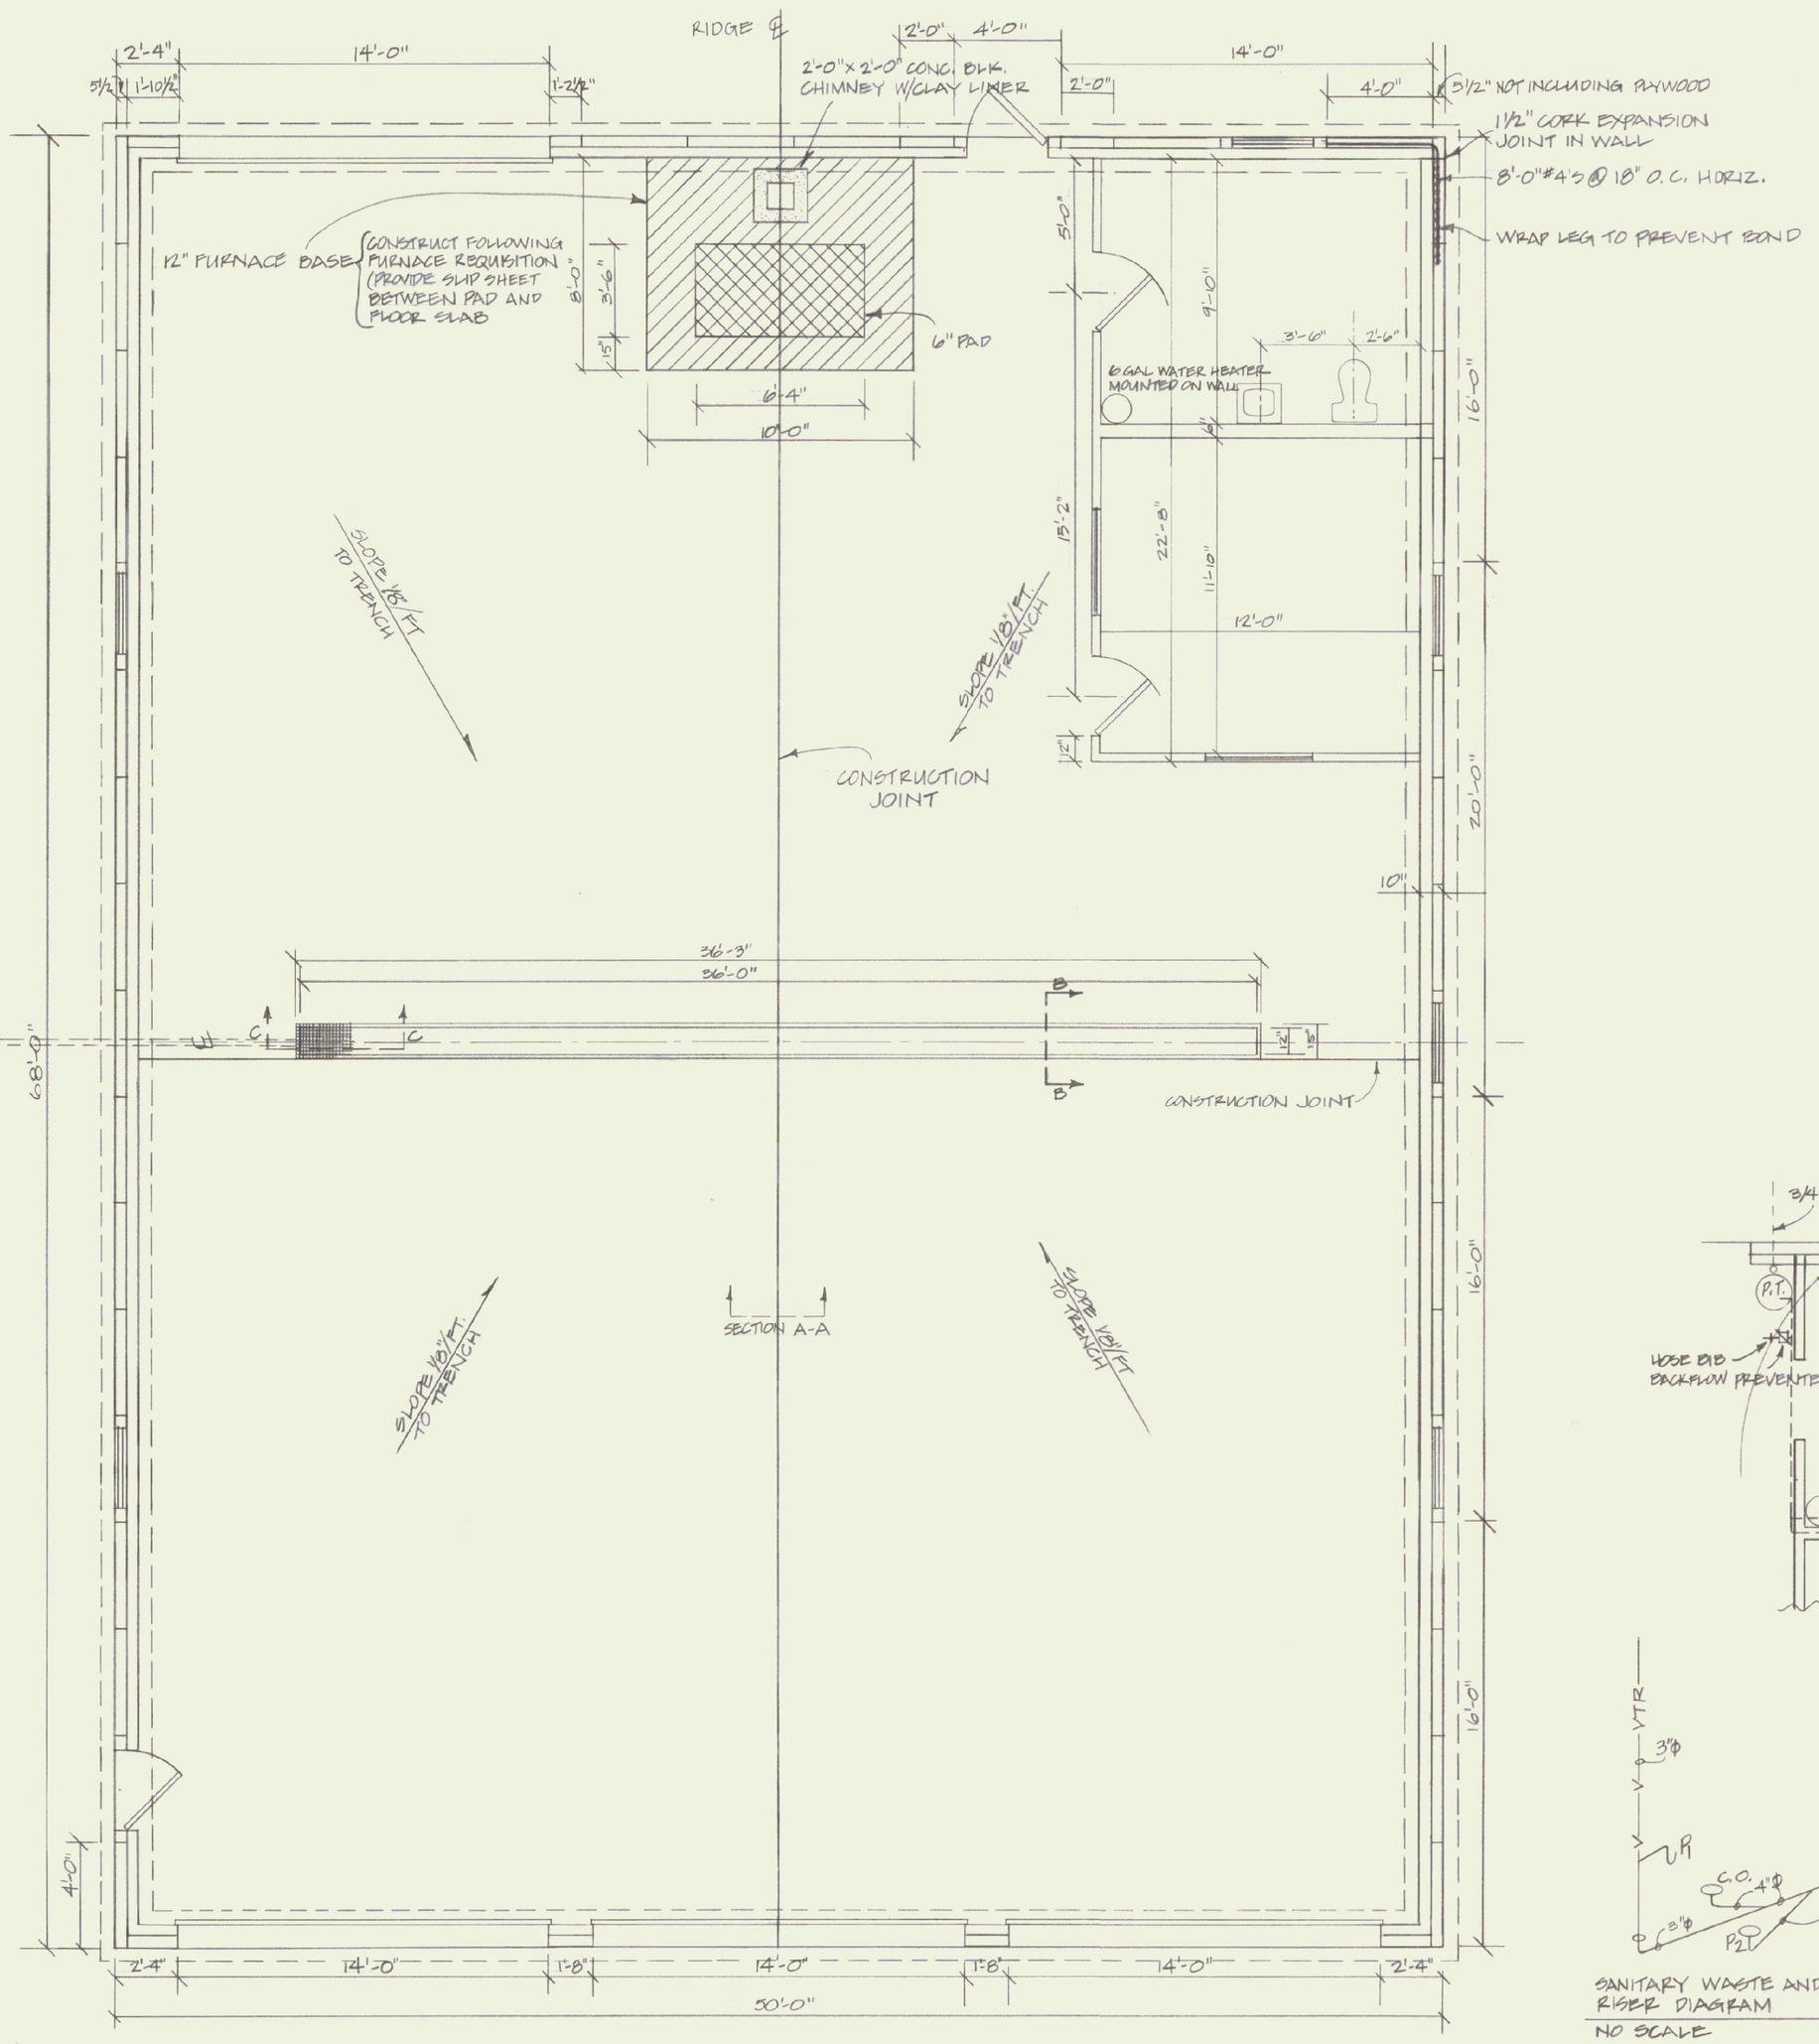

PLAN VIEW
SCALE 1/4"=1'-0"

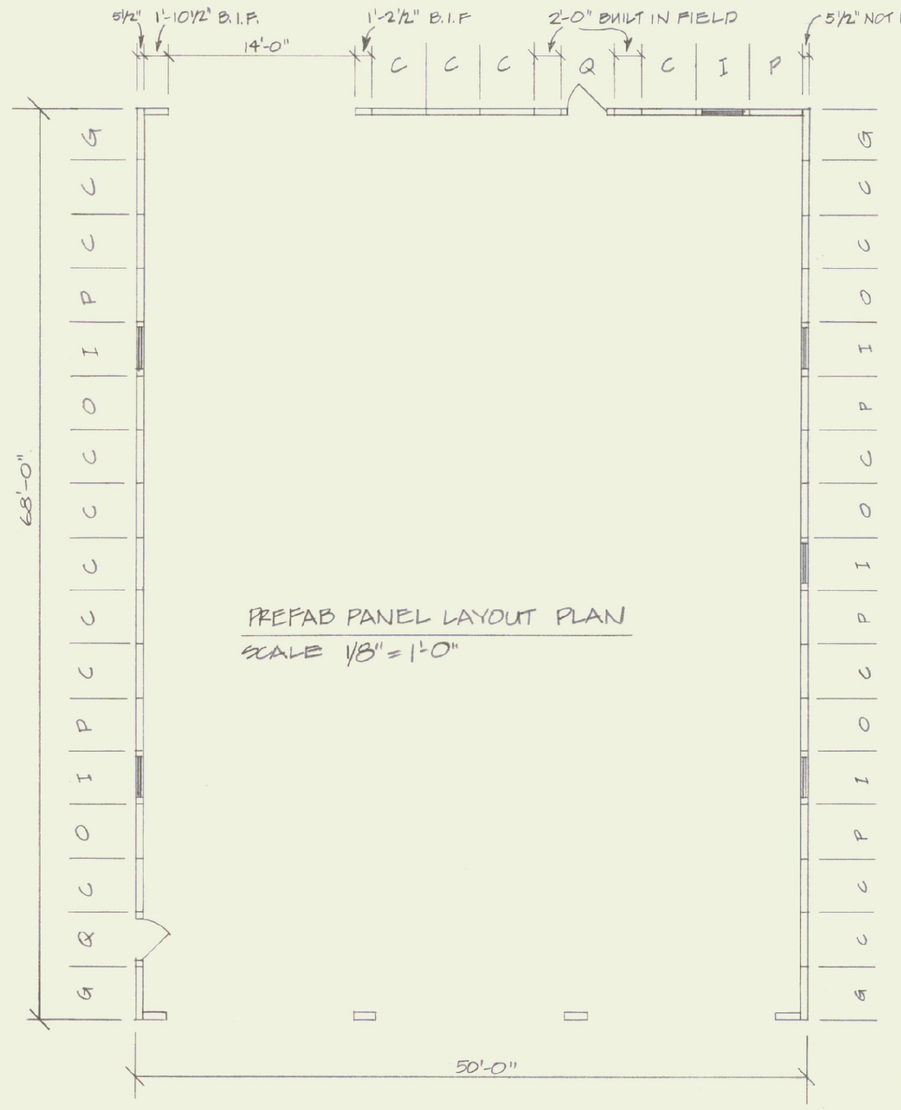

PREFAB PANEL LAYOUT PLAN
SCALE 1/8"=1'-0"

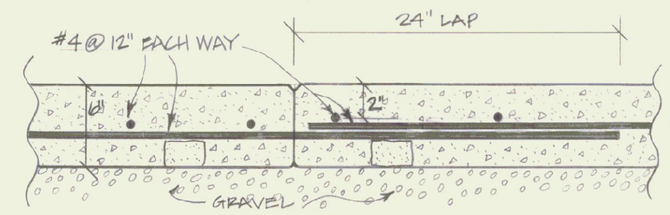

SECTION A-A CONSTRUCTION JOINT
SCALE 1½"=1'-0"

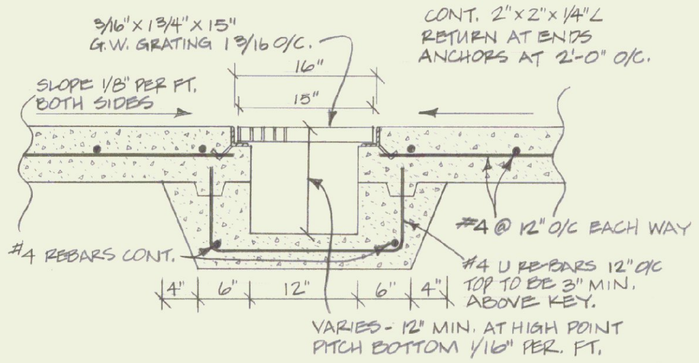

SECTION B-B TRENCH DETAIL
SCALE 1"=1'-0"

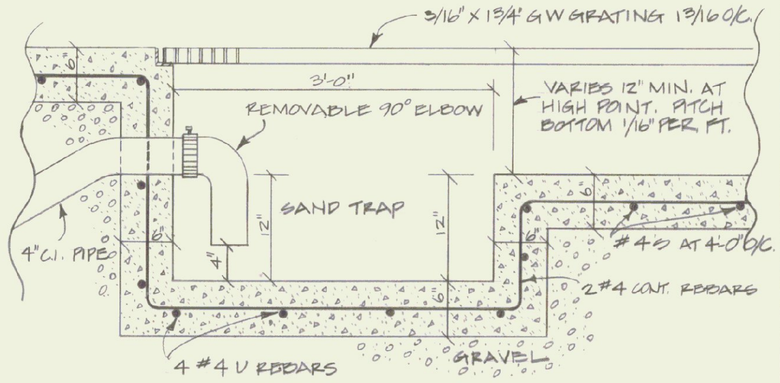

SECTION C-C SAND TRAP DETAIL
SCALE 1"=1'-0"

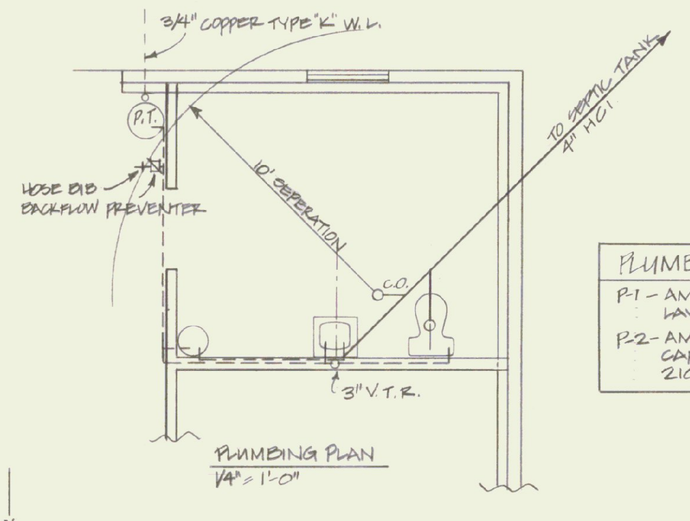

PLUMBING PLAN
1/4"=1'-0"

PLUMBING SCHEDULE

P-1 - AM STANDARD, SCOTIAN LAVATORY, MODEL 0360024

P-2 - AM STANDARD ELONGATED CARPET TOILET, MODEL 2108.058

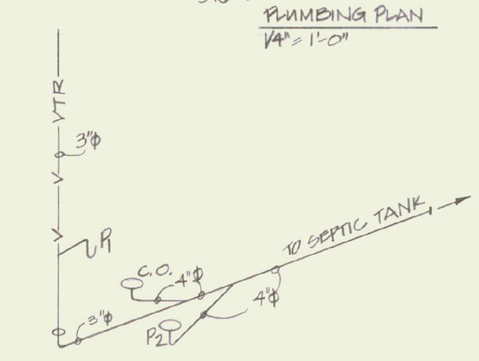

SANITARY WASTE AND VENT RISER DIAGRAM
NO SCALE

KEY

---- COLD WATER
—|— HOT WATER
—— SANITARY
—V— VENT
—⊠— BACKFLOW PREVENTER
Φ SLAB PENETRATION

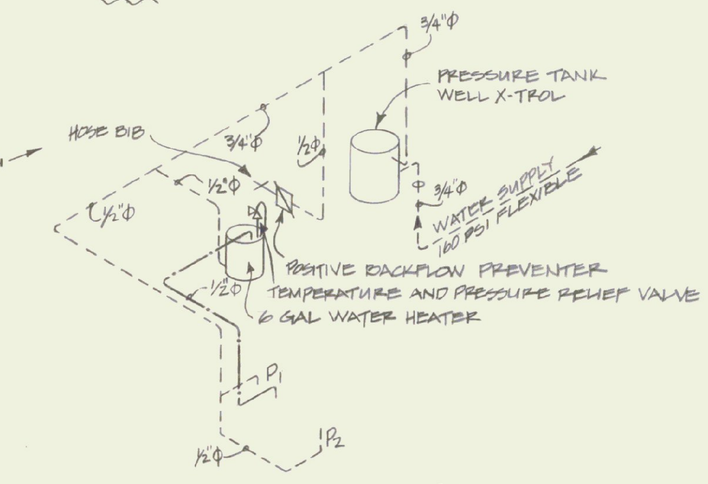

HOT AND COLD WATER RISER DIAGRAM
NO SCALE

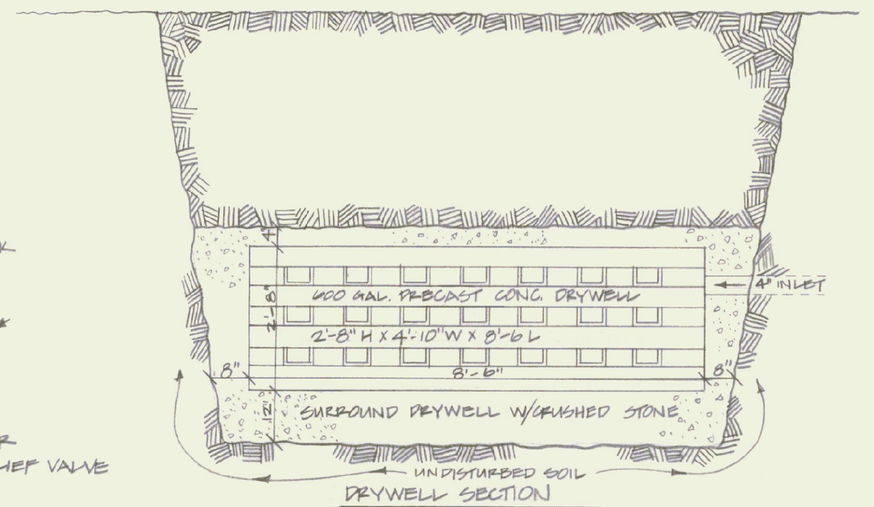

DRYWELL SECTION
SCALE 1/2"=1'-0"

STATE OF VERMONT
DEPARTMENT OF STATE BUILDINGS
AGENCY OF ADMINISTRATION
MONTPELIER, VERMONT

AGENCY OF TRANSPORTATION
50'x68' 4 BAY MAINTENANCE GARAGE
IRASBURG, VERMONT

DATE	SCALE	REVISIONS:	DWG. NO.
OCT 12, 1984	AS NOTED		
DRAWN BY: A. POULIN	APPROVED BY: J.A. Richardson		____ OF ____