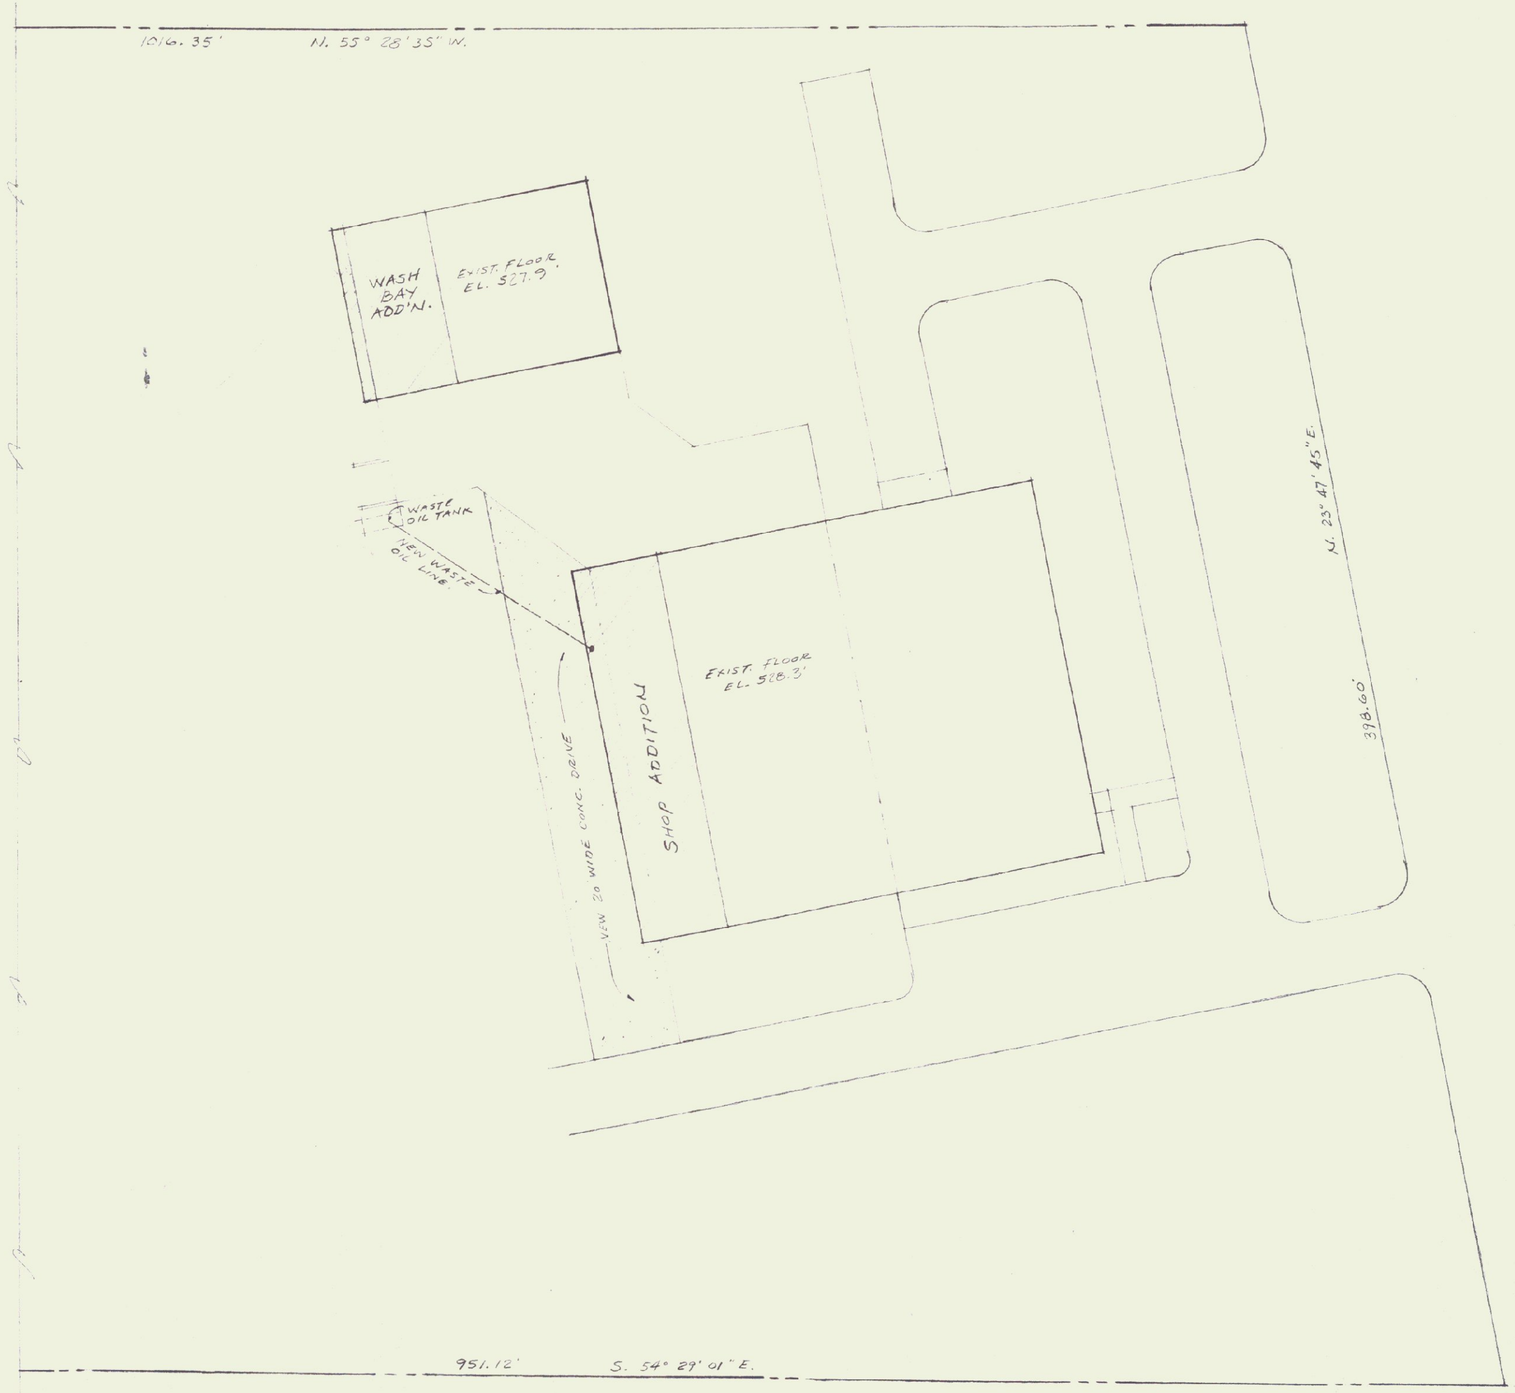

SITE PLAN

SCALE 1" = 30'-0

N

WHEELS

SITE PLAN

THE MACMILLIN COMPANY INC.

17 ELM ST. KEENE, NEW HAMPSHIRE

REVISIONS

DATE

DRAWN BY

DRWG. NO.

STATE OF VERMONT WILLIAM A. MACMILLIN No. 5501 REGISTERED PROFESSIONAL ENGINEER

Boston Blue Print 70117