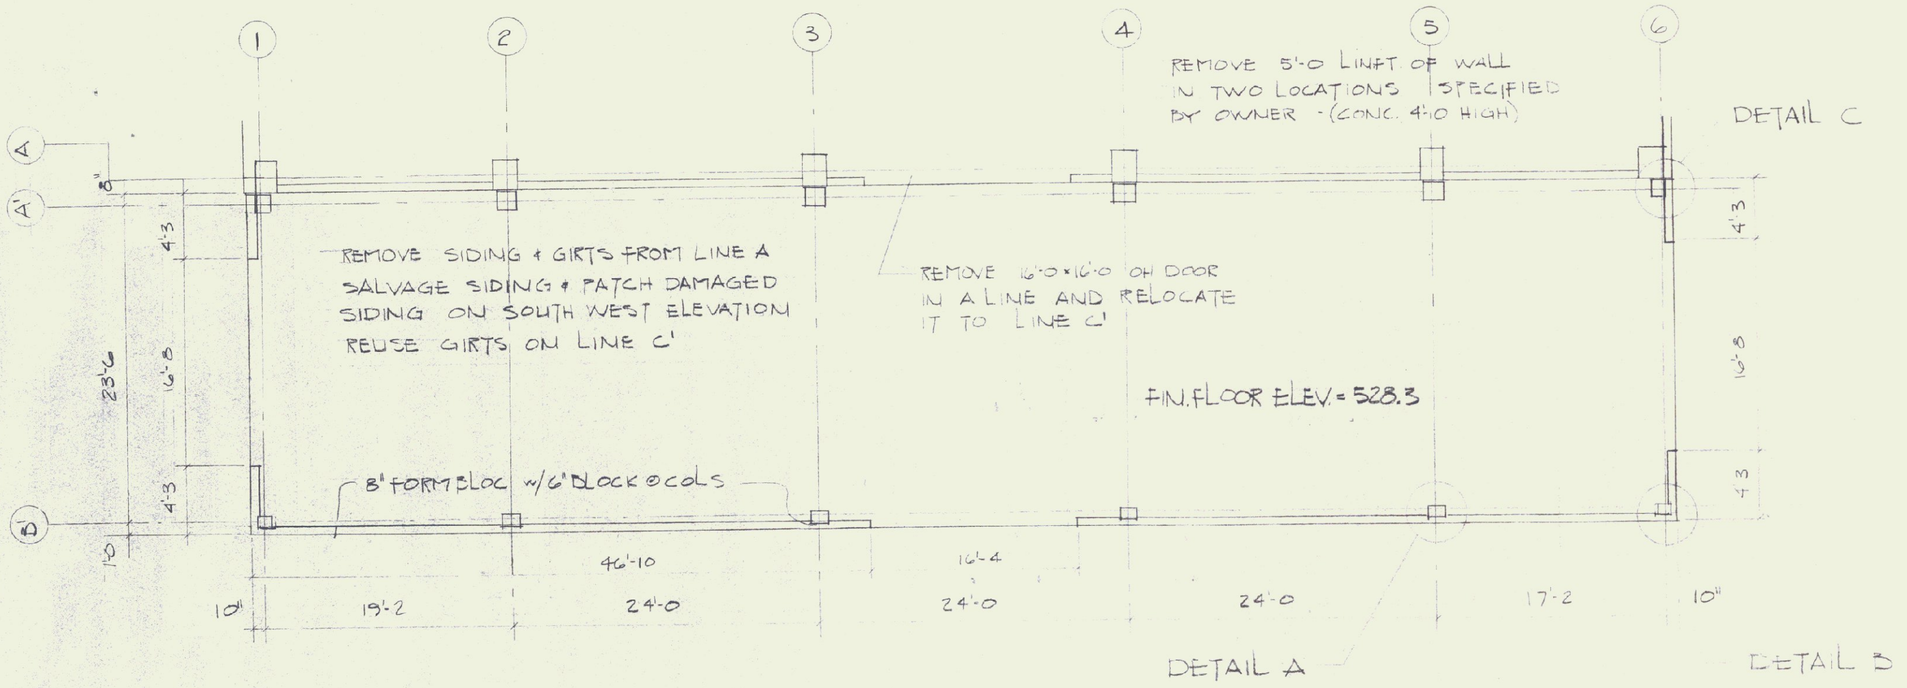

DETAIL A

DETAIL C

DETAIL A

DETAIL B

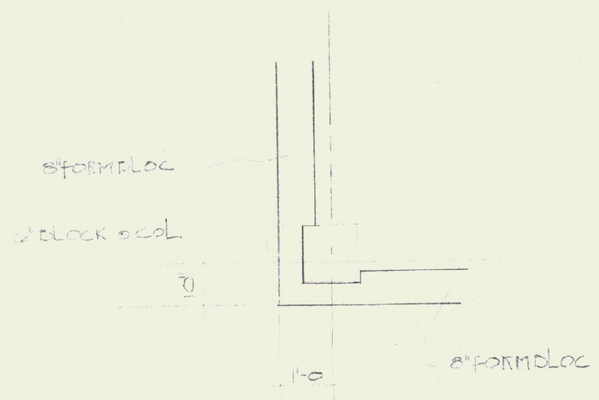

DETAIL D

DETAIL C

SCALE = 1/2" = 1'-0

FLOOR PLAN

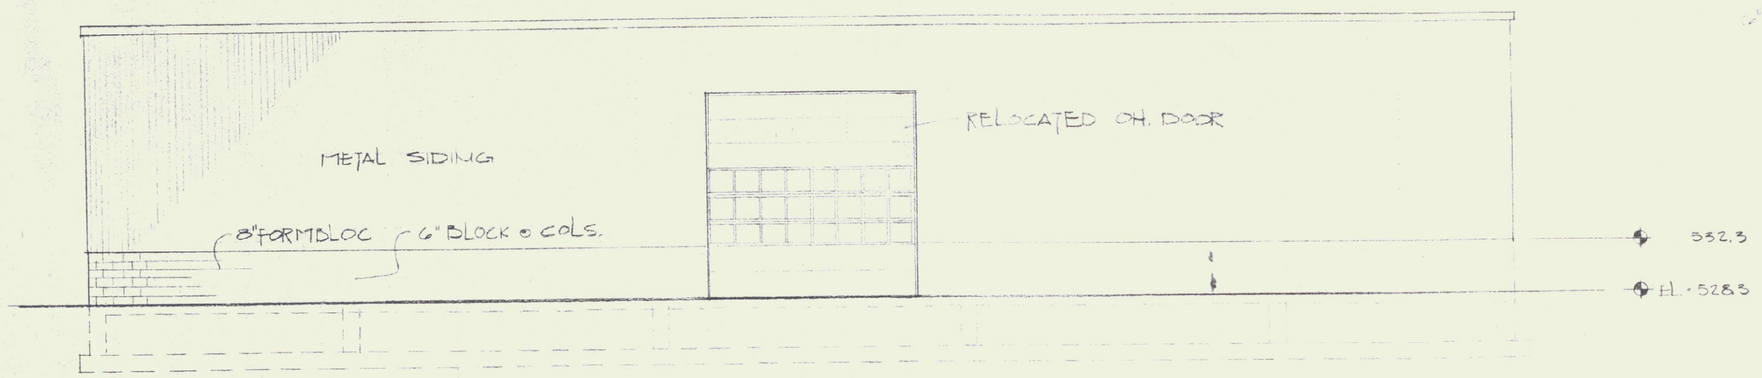

SOUTH EAST ELEVATION

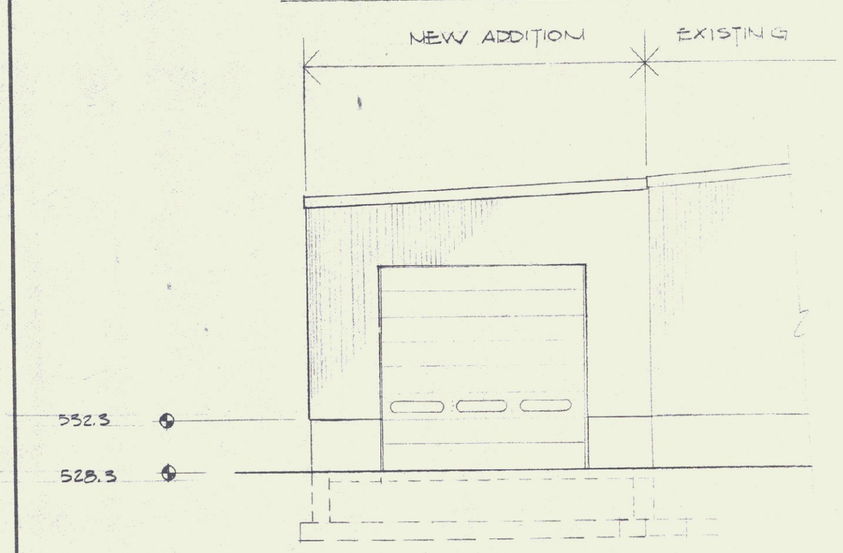

NORTH EAST ELEVATION

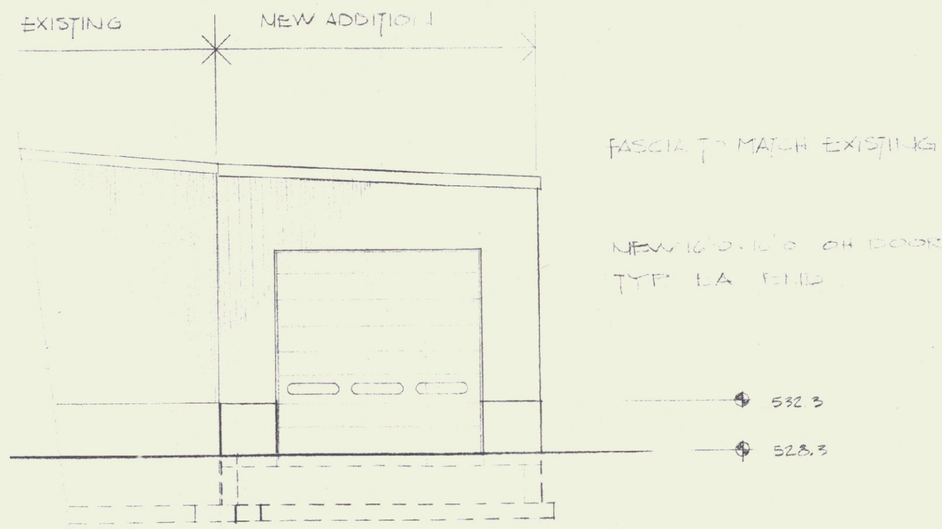

SOUTH WEST ELEVATION

SCALE = 1/8" = 1'-0

FLOOR PLAN & ELEVATION

JORDAN-MILTON MACHINERY CO.
ROUTE 12
BERLIN, VT

THE MACMILLIN COMPANY INC.
BUILDERS
17 ELM ST. KEENE, NEW HAMPSHIRE

REVISIONS

DATE 8/6/79
DRAWN BY BLYMAN
DRWG. NO. 1 OF 4

Boston Blue Print 70117