Route Log and Progress Chart

DRAFT

Please Note: Errors and Omissions May Exist.
Contact the VTrans Mapping Section with questions or concerns.

DISTRICT	TOWN	ROUTE
3	LUDLOW	VT-100

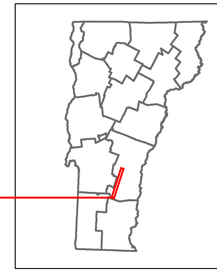

VERMONT 100

Base Map

1 in = 0.9 miles

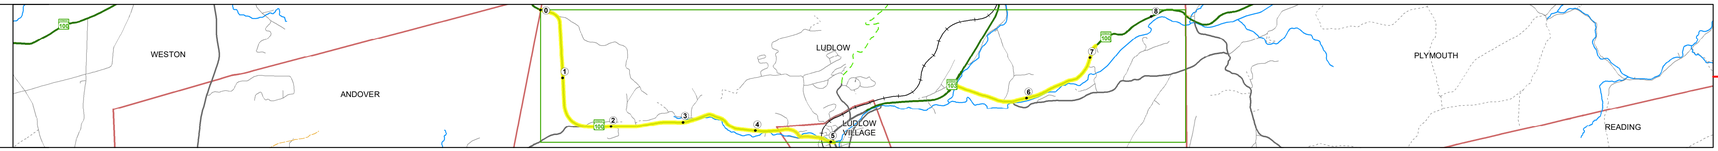

Stick Diagram

Scale: 1 INCH = 2,000 FEET

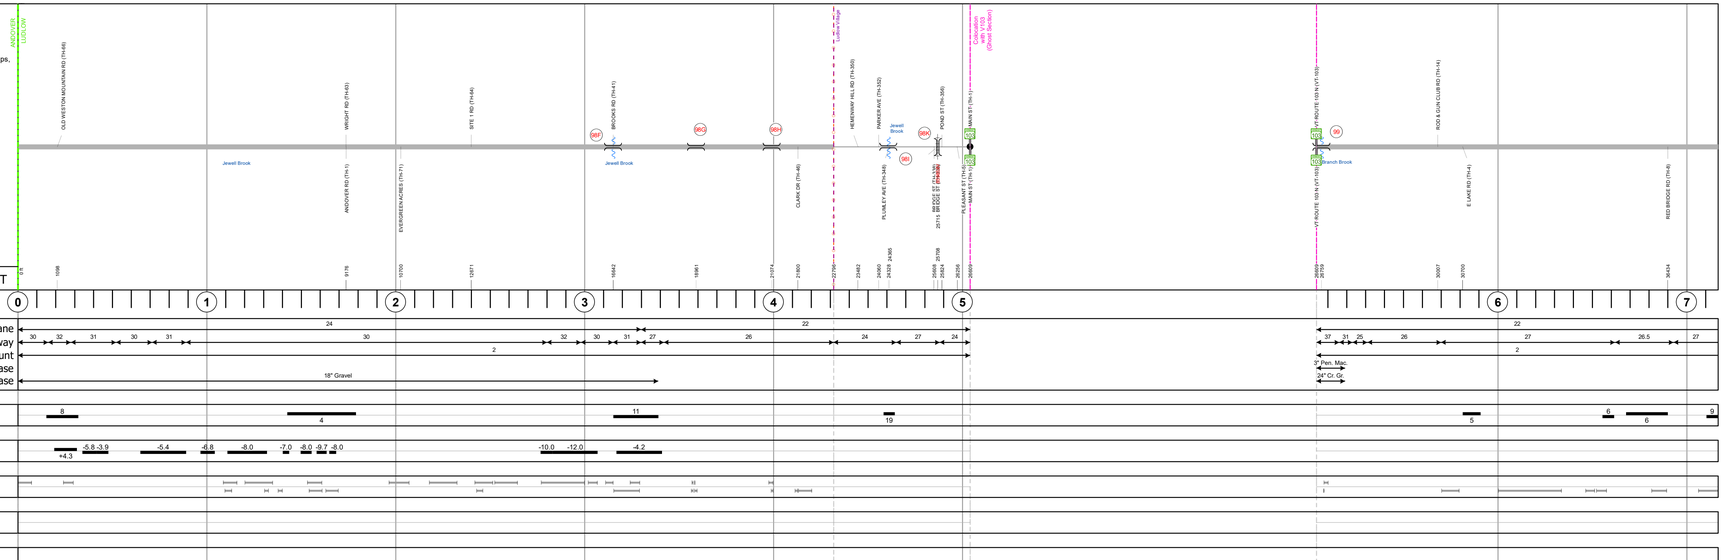

Road Widths

Curves

Grades

Guardrails

Rumblestrips

Historic Projects

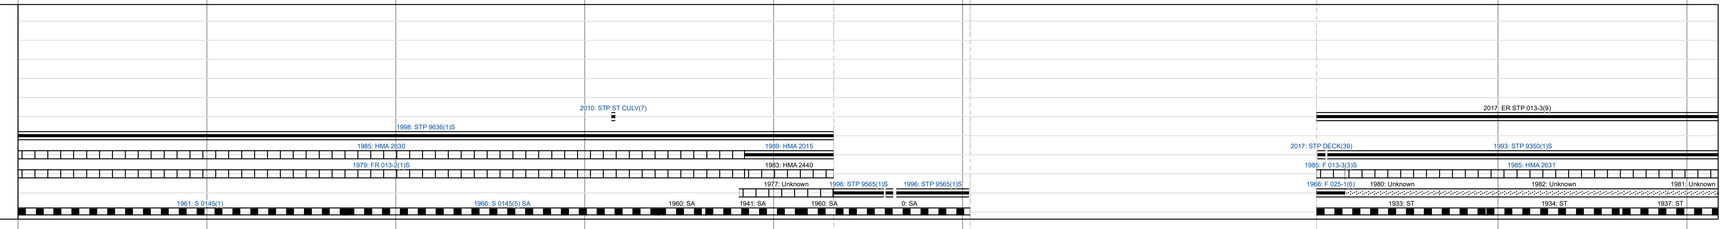

Maintenance Garage

Speed Zone

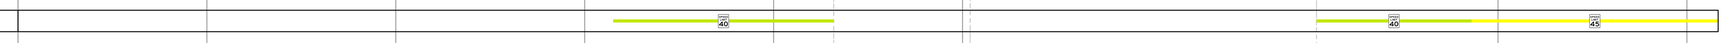

Functional Class

National Highway System

Limited Access Highway

Customer Service Level

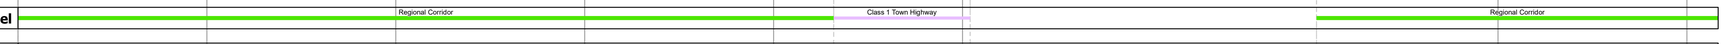

Traffic Counters

AADT

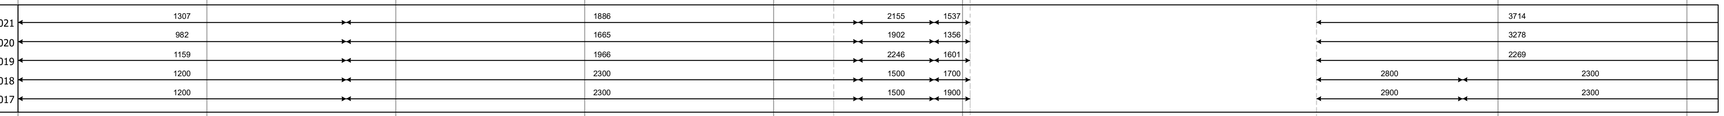

Crash Locations

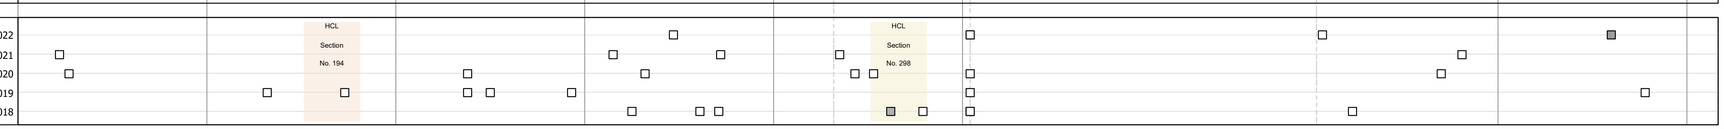

Historic Projects

Unknown, Retreatment, Resurface, Bituminous Mix, Skinny Mix, Bituminous Seal
Bituminous Concrete, Bituminous Macadam, Cold Plane and Bituminous Concrete, Concrete, Gravel
Surface Treated Gravel, Plant Mix, Reclaimed Base and Bituminous Concrete

Indicated plans available - http://vtransmap01.aot.state.vt.us/rp/dpr/Diwebstore/

Functional Class

1 - Interstate System; 3 - Principal Arterial; 5 - Major Collector
2 - Other Freeways and Expressways; 4 - Minor Arterial; 6 - Minor Collector

Speed Zones

SPEED LIMIT 25, 30, 35, 40, 45, 50, 55, 60, 65

Curves

(degrees) Left, Right

Grades

(percent) grade up, grade down

Road Widths

(ft)

Traffic Counters

Continuous (CTC)
Weigh-In-Motion (WIM)
Short-Term, Scheduled
Short-Term, Unscheduled
(counter ID)

AADT (AADT)

Crash Locations

Fatal, Injury, Property Damage Only, Unknown Crash Type

High Crash Locations (HCL's)
Sections (& Intersections)

HCL No.	
1 - 100 (1 - 10)	201 - 300 (21 - 30)
101 - 200 (11 - 20)	301 - 400 (31 - 40)
	401 - 800 (41 - 113)

Mileage by Functional Class By Sheet

013-3	4 - Minor Arterial	2.126
013-2	4 - Minor Arterial	5.040

Page Total Mileage: 7.166 mi

Mileage by Town By Sheet

LUDLOW - V100-1410 — 7.166 of 8.47
Ghost Section - (VT-103, MM 2.225 to 4.059)

Page Total Mileage: 7.166 mi

DISTRICT	TOWN	Date: 10/03/22	ROUTE
3	LUDLOW	1 of 2 TWN mileage: 0.0 to 7.166	VT-100 ETE mileage: 66.888 to 74.054

STRUCTURE DESCRIPTIONS

Bridge 98F:
Culvert - 2009
Structure No. 200013098F14102
Length: 24'
Height: 5.33'
Facility Carried: VT 00100 ML
Structure Type: PRECAST RIGID FRAME
Features Intersected: JEWELL BROOK
Maintenance/Ownership: State

Bridge 98G:
Slab - 1919
Structure No. 300013098G14101
Length: 22'
Width: 2.7'
Facility Carried: VT100
Structure Type: CONCRETE SLAB
Features Intersected: SANDERS BROOK
Surface: Bituminous
Maintenance/Ownership: State

Bridge 98H:
Slab - 1919
Structure No. 300013098H14101
Length: 8'
Width: 2.7'
Facility Carried: VT100
Structure Type: CONCRETE SLAB
Features Intersected: BROOK
Surface: Bituminous
Maintenance/Ownership: State

Bridge 98I:
Slab - 1995
Structure No. 200013098I14102
Length: 45'
Height: 5.33'
Width: 3.3'
Facility Carried: VT 00100 ML
Structure Type: CONCRETE SLAB
Features Intersected: JEWELL BROOK
Surface: Bituminous
Maintenance/Ownership: Town

Bridge 98K:
Truss - deck - 1900
Structure No. 200013098K14102
Length: 292'
Facility Carried: RAILROAD
Structure Type: 2 SP STL DECK TRUSS
Features Intersected: GMRR OVER VT100/JEWELL
Maintenance/Ownership: Unknown

Bridge 99:
Stringer/multi-beam or girder - 1966
Structure No. 200013009914102
Length: 84'
Height: 5.33'
Width: 3.7'
Facility Carried: VT 00100 ML
Structure Type: ROLLED BEAM
Features Intersected: BRANCH BROOK
Surface: Bituminous
Maintenance/Ownership: State