VTrans Working to Get You There
Vermont Agency of Transportation

Route Log and Progress Chart

DRAFT

Please Note: Errors and Omissions May Exist.
Contact the VTrans Mapping Section with questions or concerns.

DISTRICT	TOWN	ROUTE
6	MORRISTOWN	VT-100

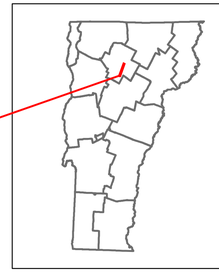

VERMONT 100

Base Map

1 in = 2,000 feet

Stick Diagram

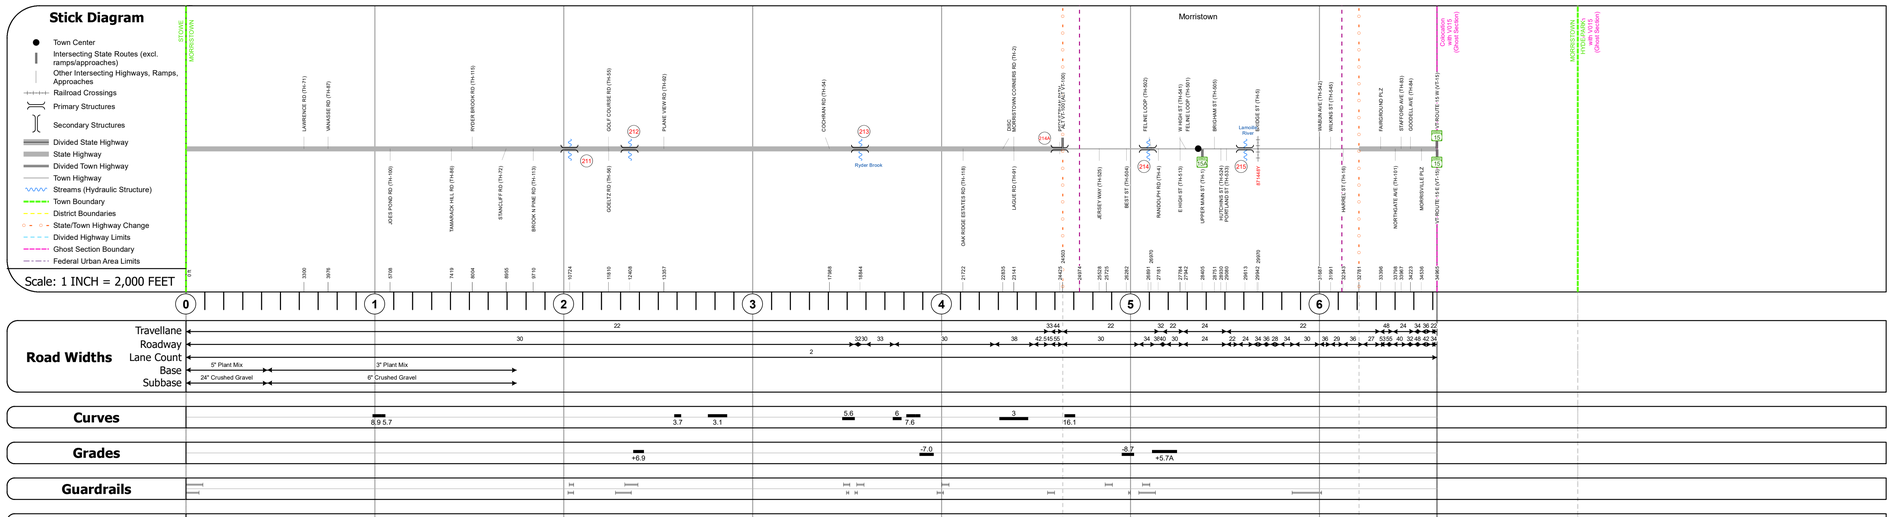

Road Widths

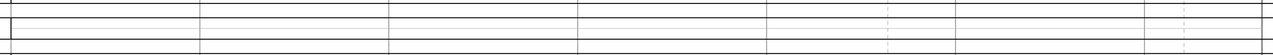

Curves

Grades

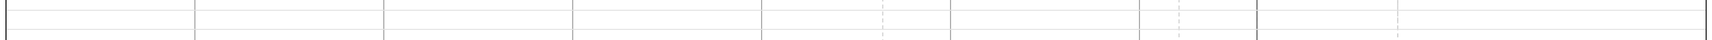

Guardrails

Rumblestrips

Historic Projects

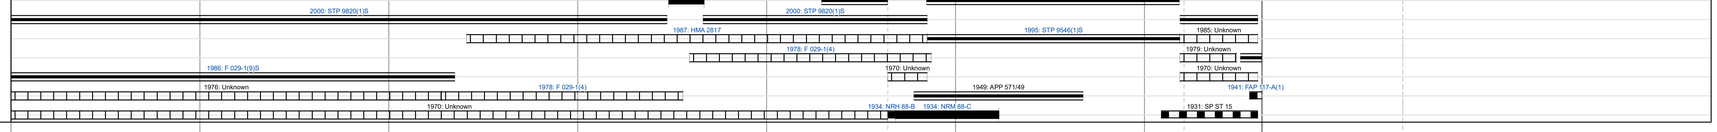

Maintenance Garage

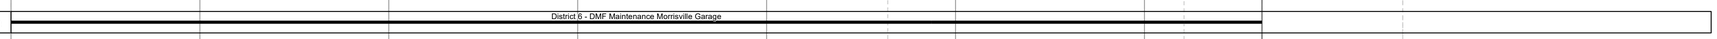

Speed Zone

Functional Class

National Highway System

Limited Access Highway

Customer Service Level

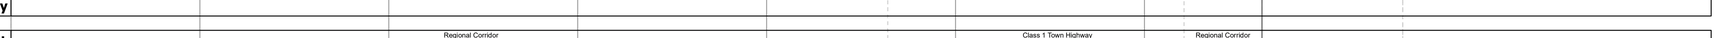

Traffic Counters

AADT

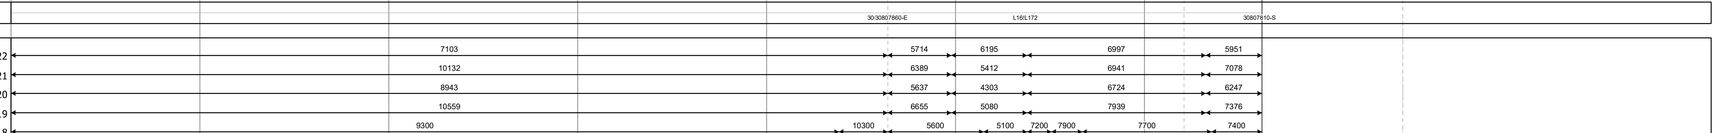

Crash Locations

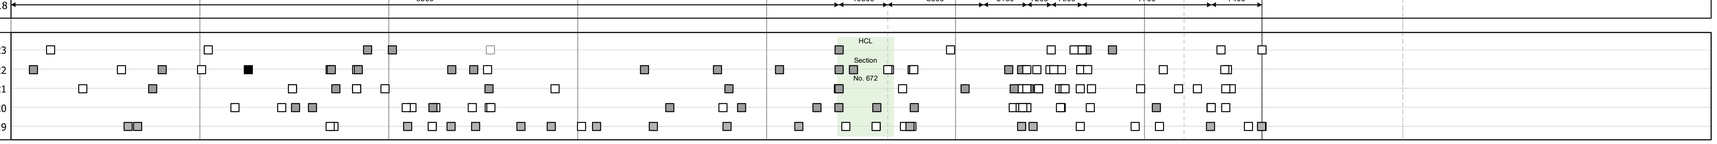

STRUCTURE DESCRIPTIONS

Bridge 211:
Culvert - 1934
Structure No. 300029021108071
Length: 9'
Under Clearance: 7.0'
Weight Limit: 0
Facility Carried: VT100
Structure Type: RC BOX
Features Intersected: RYDER BROOK
Inspection Date: 11/2022
Maintenance: State

Bridge 212:
Culvert - 1934
Structure No. 300029021208071
Length: 9'
Under Clearance: 7.0'
Weight Limit: 0
Facility Carried: VT100
Structure Type: RC BOX
Features Intersected: BROOK
Inspection Date: 11/2022
Maintenance: State

Bridge 213:
Stringer/multi-beam or girder - 2002
Structure No. 200029021308072
Length: 148'
Height: 100.0'
Width: 33.0'
Weight Limit: 0
Facility Carried: VT 00100 ML
Structure Type: WELDED PLATE GIRDER
Features Intersected: RYDER BROOK
Inspection Date: 8/2021
Maintenance/Ownership: State

Bridge 214A:
Culvert - 2013
Structure No. 300290214A08071
Length: 12'
Under Clearance: 10.0'
Weight Limit: 0
Facility Carried: ALT VT100
Structure Type: SEGMENTAL RC BOX
Features Intersected: PEDESTRIAN PATH
Inspection Date: 11/2022
Maintenance: State

Bridge 214:
Culvert - 1934
Structure No. 300029021408071
Length: 15'
Under Clearance: 15.0'
Weight Limit: 0
Facility Carried: VT100
Structure Type: RC BOX
Features Intersected: RYDER BROOK
Inspection Date: 10/2022
Maintenance: State

Bridge 215:
Truss - thru - 2009
Structure No. 200029021508072
Length: 128'
Height: 100.0'
Width: 24.0'
Weight Limit: 0
Facility Carried: VT 00100 ML
Structure Type: WELDED PONY TRUSS
Features Intersected: LAMOILLE RIVER
Surface: Bituminous
Inspection Date: 8/2021
Maintenance/Ownership: Town

Historic Projects
Unknown
Retreatment
Resurface
Bituminous Mix
Skinny Mix
Bituminous Seal
Bituminous Concrete
Bituminous Macadam
Cold Plane and Bituminous Concrete
Concrete
Gravel
Surface Treated
Gravel
Plant Mix
Reclaimed Base and Bituminous Concrete
Indicated plans available - http://vtransmap01.act.state.vt.us/rp/dpr/Diwebstore/

Functional Class
1 - Interstate System
2 - Other Freeways and Expressways
3 - Principal Arterial
4 - Minor Arterial
5 - Major Collector
6 - Minor Collector

Speed Zones
SPEED 25 30 35 40 45 50 55 60 65

Curves (degrees) Left Right
Grades (percent) grade up grade down
Road Widths (ft)

Traffic Counters
Continuous (CTC)
Weigh-In-Motion (WIM)
Short-Term, Scheduled
Short-Term, Unscheduled
(counter ID)
AADT (AADT)

Crash Locations
Fatal
Injury
Property Damage Only
Unknown Crash Type
High Crash Locations (HCL's)
Sections (& Intersections)
HCL No.
1 - 100 (1 - 10)
101 - 200 (11 - 20)
201 - 300 (21 - 30)
301 - 400 (31 - 40)
401 - 800 (41 - 113)

Mileage by Functional Class By Sheet

029-1	4 - Minor Arterial	6.622

Page Total Mileage: 6.622 mi

Mileage by Town By Sheet

MORRISTOWN - V100-0807	6.622 of 6.622
Ghost Section - (VT-15, MM 0.745 to 0.000)	

Page Total Mileage: 6.622 mi

DISTRICT	TOWN	Date: 09/23/23	ROUTE
6	MORRISTOWN	1 of 1 TWN mileage: 0.0 to 6.622	VT-100 ETE mileage: 155.497 to 162.119