Route Log and Progress Chart

DRAFT

Please Note: Errors and Omissions May Exist.
Contact the VTrans Mapping Section with questions or concerns.

DISTRICT	TOWN	ROUTE
2	LONDONDERRY	VT-100

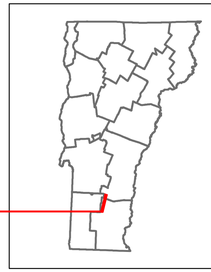

VERMONT 100

Base Map

1 in = 0.5 miles

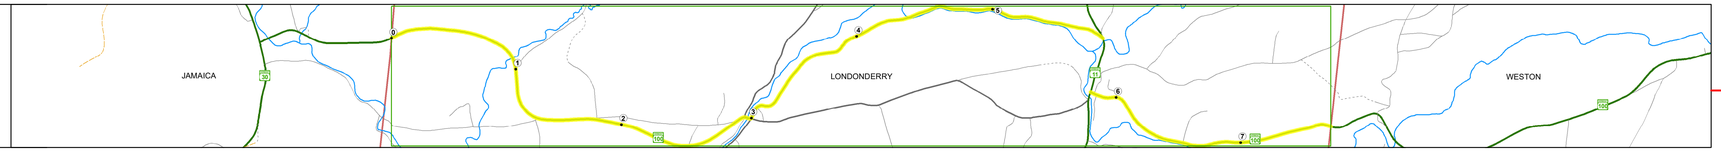

Stick Diagram

- Town Center
- Intersecting State Routes (excl. ramps/approaches)
- Other Intersecting Highways, Ramps, Approaches
- Railroad Crossings
- Primary Structures
- Secondary Structures
- Divided State Highway
- State Highway
- Divided Town Highway
- Town Highway
- Streams (Hydraulic Structure)
- Town Boundary
- District Boundaries
- State/Town Highway Change
- Divided Highway Limits
- Ghost Section Boundary
- Federal Urban Area Limits

Scale: 1 INCH = 2,000 FEET

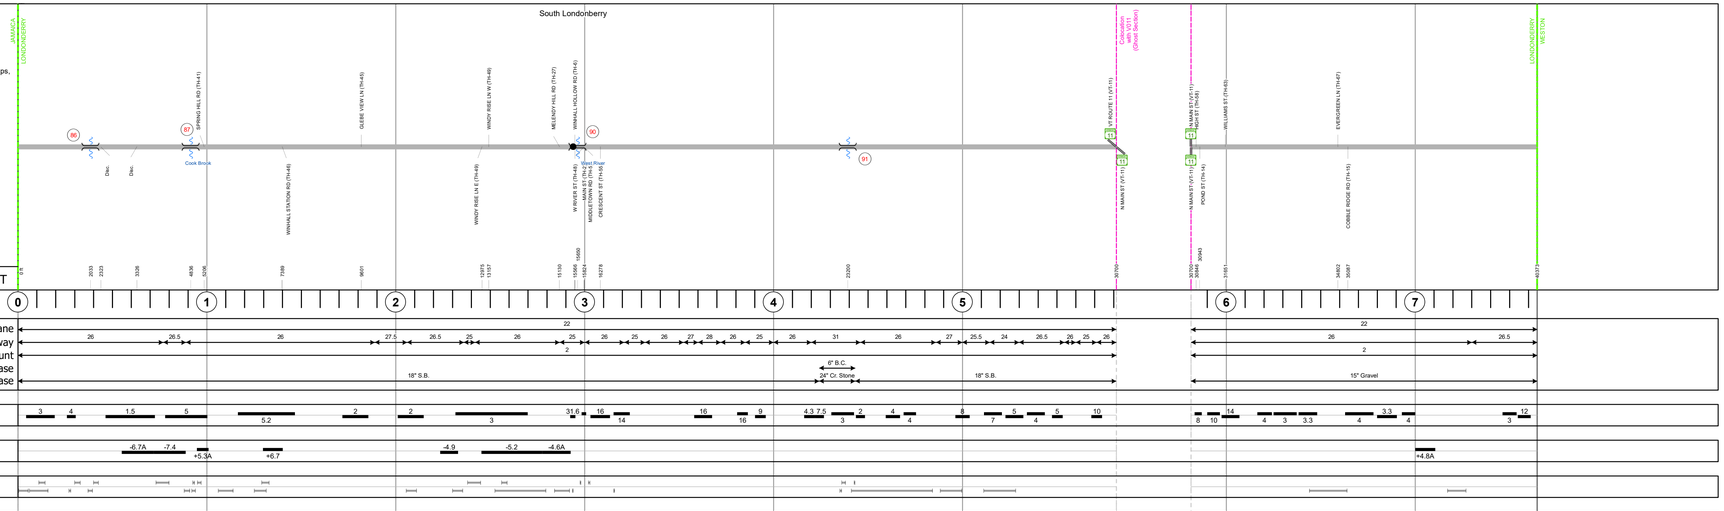

Road Widths

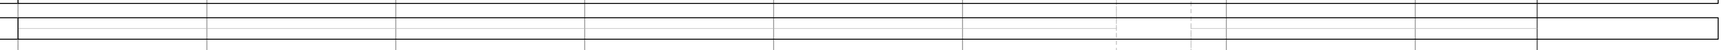

Curves

Grades

Guardrails

Rumblestrips

Historic Projects

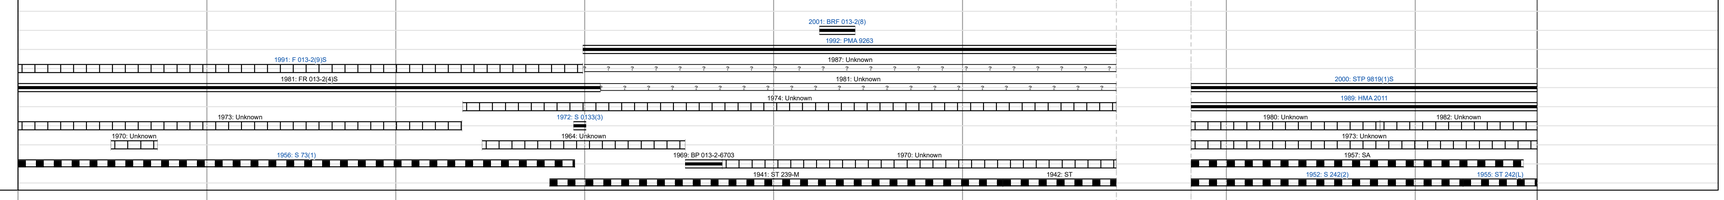

Maintenance Garage

Speed Zone

Functional Class

National Highway System

Limited Access Highway

Customer Service Level

Traffic Counters

AADT

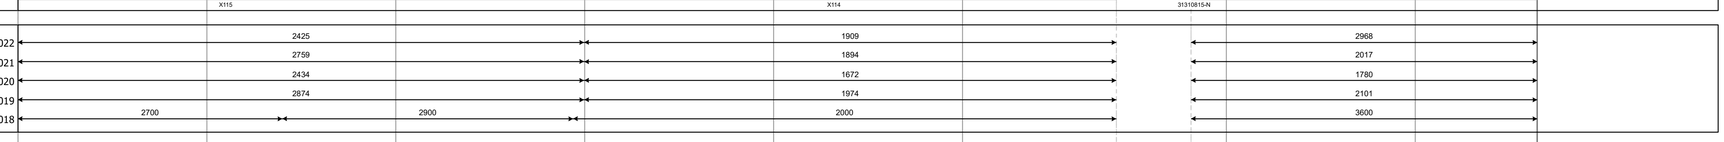

Crash Locations

STRUCTURE DESCRIPTIONS

Bridge 86:
Culvert - 1956
Structure No. 300013008613101
Length: 6'
Under Clearance: 6.0'
Weight Limit: 0
Facility Carried: VT100
Structure Type: ACCGMPP
Features Intersected: CATTLE PASS
Inspection Date: 12/2022
Maintenance: State

Bridge 87:
Stringer/multi-beam or girder - 1956
Structure No. 200013008713102
Length: 69'
Height: 100.0'
Width: 33.0'
Weight Limit: 0
Facility Carried: VT 00100 ML
Structure Type: ROLLED BEAM
Features Intersected: COOK BROOK
Surface: Bituminous
Inspection Date: 6/2021
Maintenance/Ownership: State

Bridge 90:
Stringer/multi-beam or girder - 1936
Structure No. 200013009013102
Length: 171'
Height: 100.0'
Width: 30.0'
Weight Limit: 0
Facility Carried: VT 00100 ML
Structure Type: 2 SPAN ROLLED BEAM
Features Intersected: WEST RIVER
Surface: Bituminous
Inspection Date: 6/2021
Maintenance/Ownership: State

Bridge 91:
Stringer/multi-beam or girder - 2000
Structure No. 200013009113102
Length: 234'
Height: 100.0'
Width: 34.0'
Weight Limit: 0
Facility Carried: VT 00100 ML
Structure Type: 2 SP CONT WLD PL GIR
Features Intersected: WEST RIVER
Surface: Bituminous
Inspection Date: 6/2021
Maintenance/Ownership: State

Historic Projects
Unknown, Retreatment, Resurface, Bituminous Mix, Skinny Mix, Bituminous Seal, Bituminous Concrete, Bituminous Macadam, Cold Plane and Bituminous Concrete, Concrete, Gravel, Surface Treated Gravel, Plant Mix, Reclaimed Base and Bituminous Concrete

Indicated plans available - http://vtransmap01.act.state.vt.us/rp/dpr/Diwebstore/

Functional Class
1 - Interstate System; 2 - Other Freeways and Expressways; 3 - Principal Arterial; 4 - Minor Arterial; 5 - Major Collector; 6 - Minor Collector

Speed Zones
SPEED 25, 30, 35, 40, 45, 50, 55, 60, 65

Curves (degrees) Left / Right

Grades (percent) grade up / grade down

Road Widths (ft)

Traffic Counters
Continuous (CTC); Weigh-In-Motion (WIM); Short-Term, Scheduled; Short-Term, Unscheduled (counter ID)

AADT (AADT)

Crash Locations
Fatal; Injury; Property Damage Only; Unknown Crash Type

High Crash Locations (HCL's)
Sections (& Intersections)
HCL No.
1 - 100 (1 - 10)
101 - 200 (11 - 20)
201 - 300 (21 - 30)
301 - 400 (31 - 40)
401 - 800 (41 - 113)

Mileage by Functional Class By Sheet

013-2	4 - Minor Arterial	7.646

Page Total Mileage: 7.646 mi

Mileage by Town By Sheet

LONDONDERRY - V100-1310	7.646 of 7.646
Ghost Section - (VT-11, MM 1.922 to 2.318)	

Page Total Mileage: 7.646 mi

DISTRICT	TOWN	Date: 09/23/23	ROUTE
2	LONDONDERRY	1 of 1 TWN mileage: 0.0 to 7.646	VT-100 ETE mileage: 50.635 to 58.281