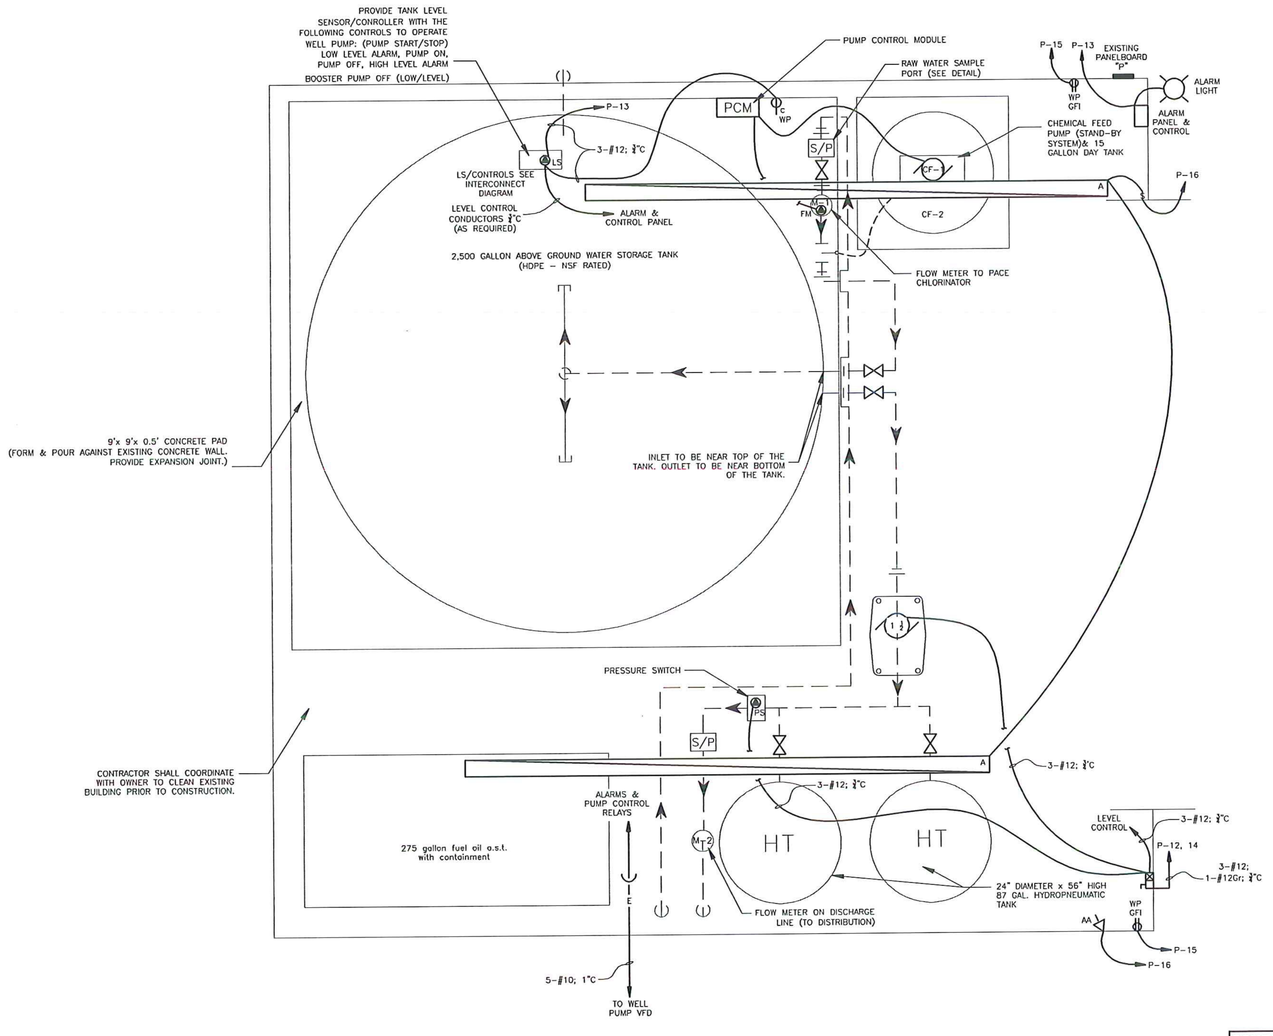

ELECTRICAL PLAN- EXISTING SRE BUILDING LAYOUT

SCALE: 1" = 1'

SCHEDULE A - WATER SYSTEM - BID SET
VTRANS PROJECT #AVI1570042-301
JUNE 2016

IT IS A VIOLATION OF LAW FOR ANY PERSON, UNLESS THEY ARE ACTING UNDER THE DIRECT SUPERVISION OF A LICENSED PROFESSIONAL ENGINEER, ARCHITECT, LANDSCAPE ARCHITECT, OR LAND SURVEYOR, TO ALTER THESE PLANS IN ANY WAY. IF AN ITEM BEARING THE STAMP OF A LICENSED PROFESSIONAL IS ALTERED, THE ALTERING ENGINEER, ARCHITECT, LANDSCAPE ARCHITECT, OR LAND SURVEYOR SHALL STAMP THE DOCUMENT AND INCLUDE THE NOTATION "ALTERED BY" FOLLOWED BY THEIR SIGNATURE, THE DATE OF SUCH ALTERATION, AND A SPECIFIC DESCRIPTION OF THE ALTERATION.

ELECTRICAL DESIGN BY:
Lee F. Carroll, PE
Electrical Consultants
1 Madison Ave P.O. Box 357
Gorham, NH 03581-0357
603-466-5065
lcarroll@ne.rr.com

Copyright © 2015 by Lee F. Carroll, PE; Electrical Consultants. All rights reserved. No reproduction without permission.

VTrans Working to Get You There
Vermont Agency of Transportation

REV	DATE	DESCRIPTION	BY

McFarland Johnson
53 REGIONAL DRIVE
CONCORD, NH 03301

NEWPORT STATE AIRPORT
COVENTRY, VERMONT
WATER SYSTEM PERMIT TO CONSTRUCT

ELECTRICAL PLAN

SCALE: AS SHOWN	DESIGN: LFC	E-1
DRAWN: IGT	PROJECT: 17958.01	4 OF 5
CHECKED: LFC	DATE: 10/09/15	