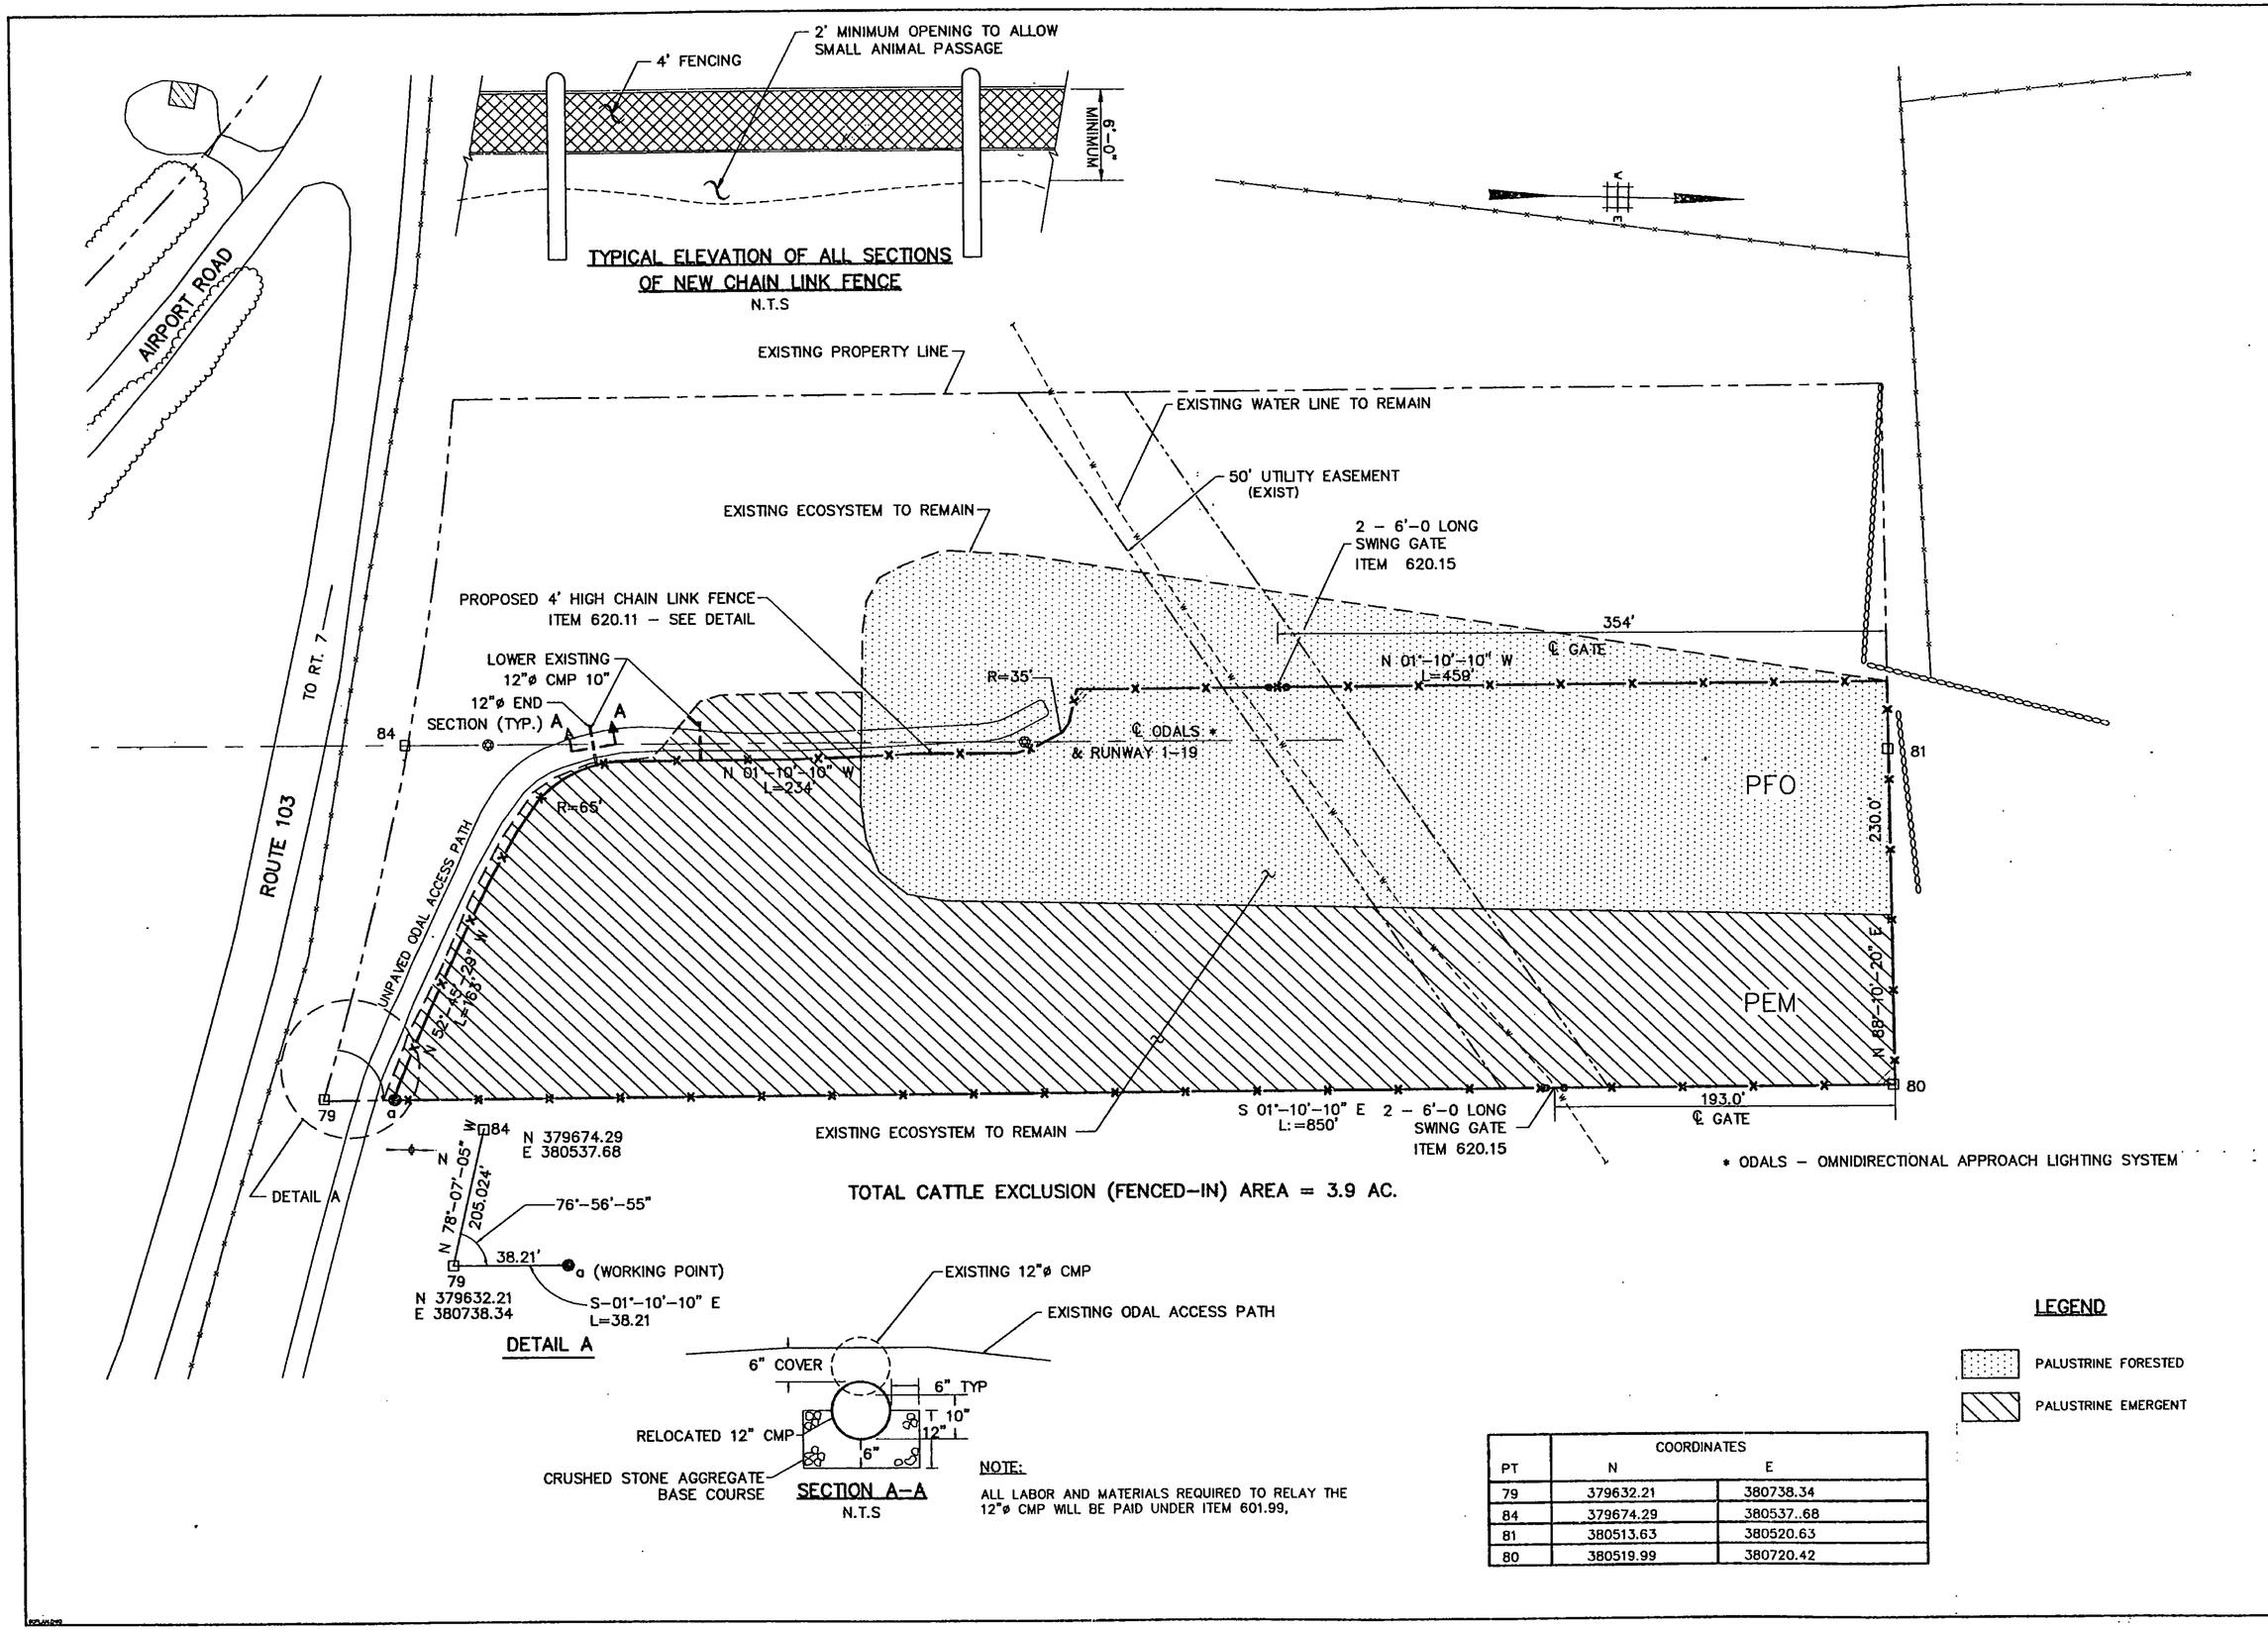

PT	COORDINATES N	E
79	379632.21	380738.34
84	379674.29	380537..68
81	380513.63	380520.63
80	380519.99	380720.42

SEAL

REVISION	DESCRIPTION	DRAWN BY	CHECKED BY	APPR. BY	DATE

PROJECT NO. 7804

Envirodyne Engineers, Inc.
41 East 42nd St. Suite 1015
New York, NY 10017

DATE: AUG. 23, 1993 | DESIGNED BY: F.S. | DRAWN BY: D.W. | CHECKED BY: L.G.

SCALE: 1" = 40'

RUTLAND STATE AIRPORT
CLARENDON, VERMONT

TAXIWAY E
WETLAND MITIGATION PLAN
AREA 3

DRAWING NO.
WM4

SHEET 26 OF 41