NOTE :
ON LIGHT COLORED PAVEMENTS THE CONTRAST OF THE MARKINGS IS TO BE INCREASED BY OUTLINING ALL MARKINGS WITH A 6" BLACK BORDER.

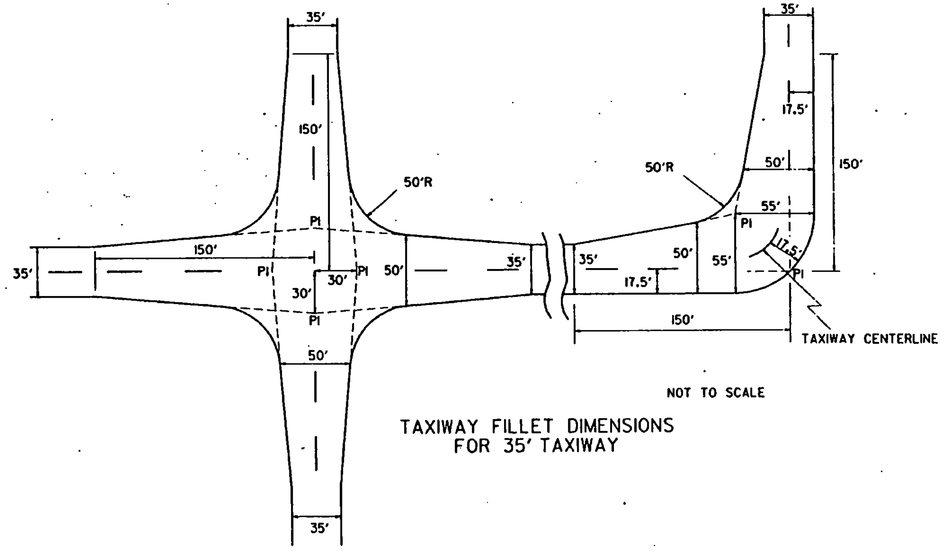

NOT TO SCALE

TAXIWAY FILLET DIMENSIONS
FOR 35' TAXIWAY

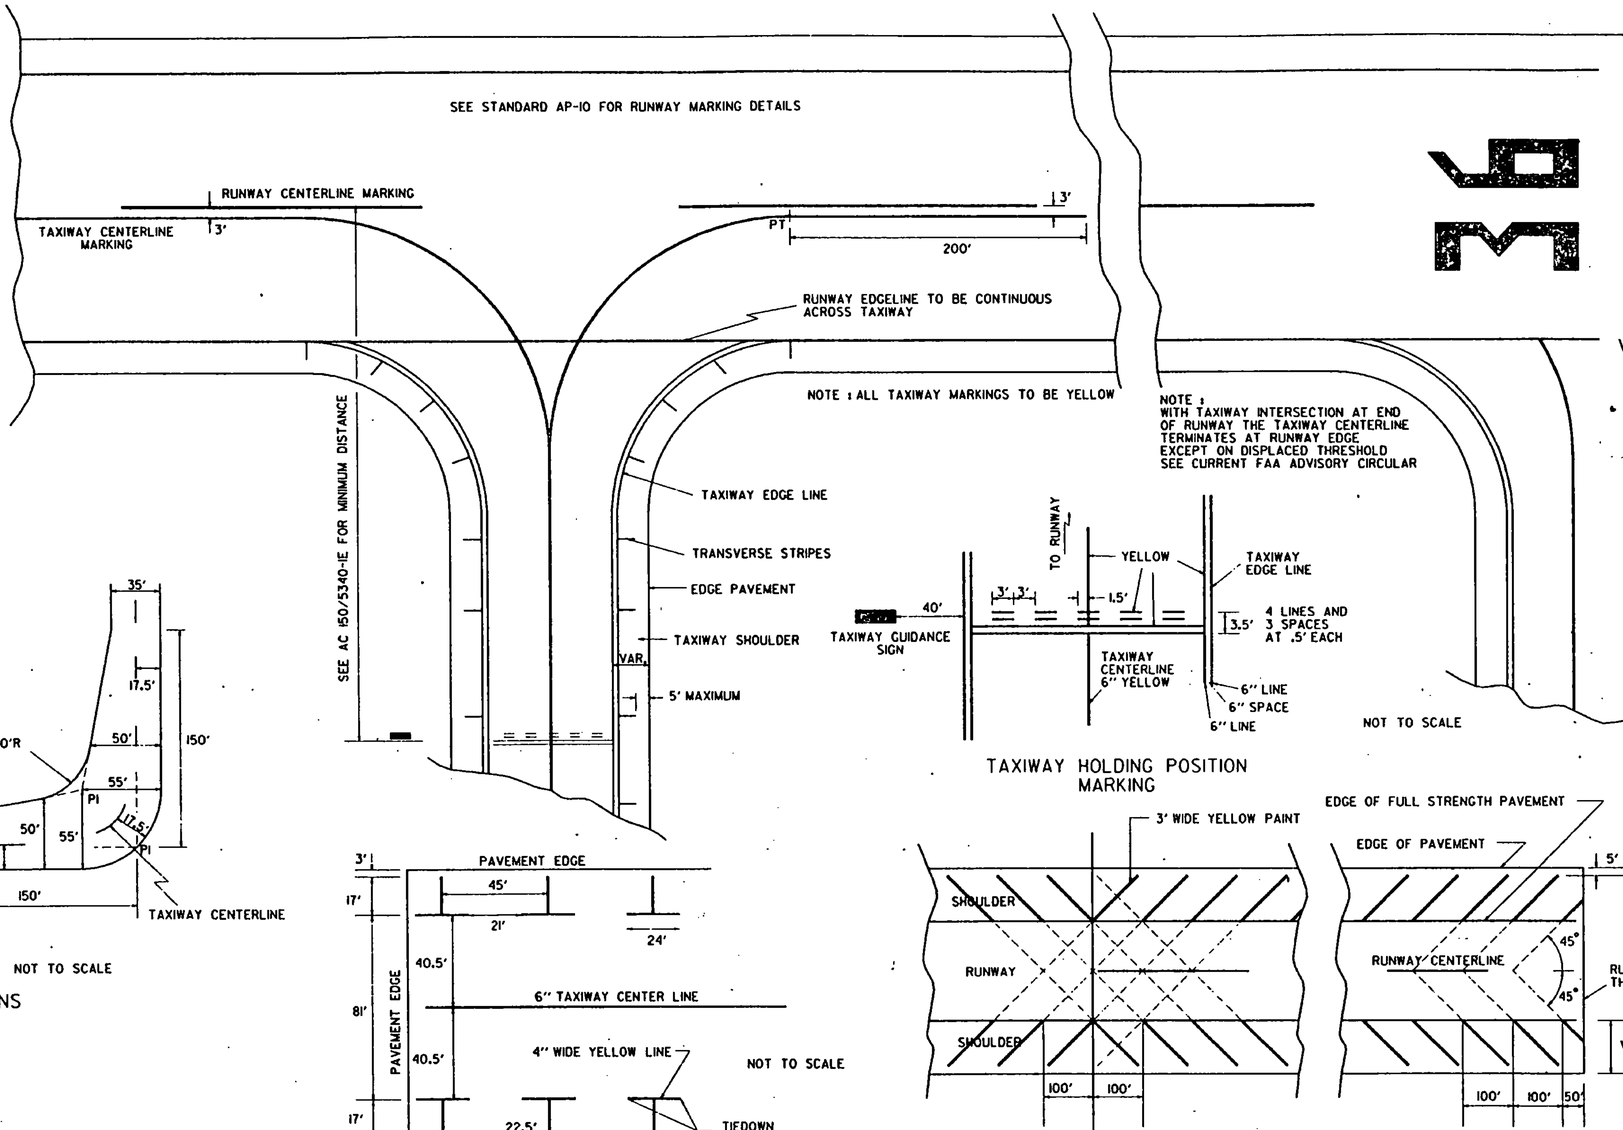

TAXIWAY HOLDING POSITION MARKING

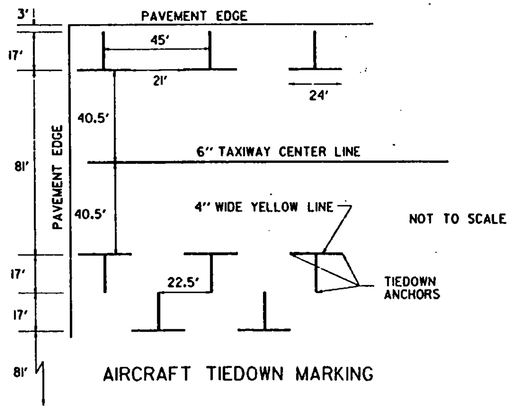

AIRCRAFT TIEDOWN MARKING

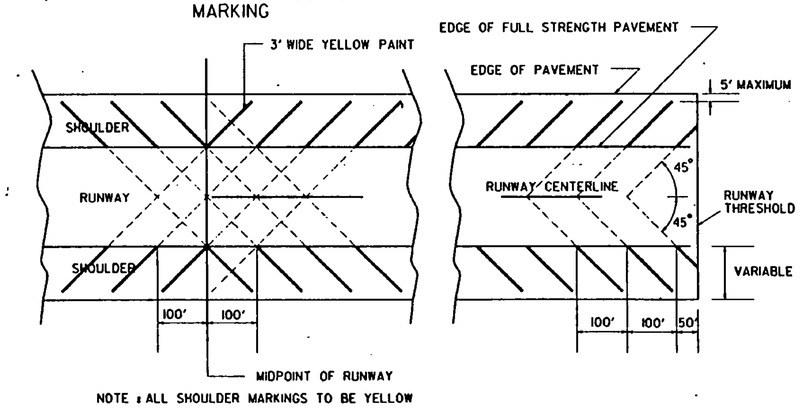

NOTE : ALL SHOULDER MARKINGS TO BE YELLOW

NON-FULL STRENGTH
RUNWAY SHOULDER MARKING

REVISIONS AND CORRECTIONS
SHEET UPDATED MARCH 1,1990

APPROVED March 1st 1990
DATE

Gordon R. MacArthur
DIRECTOR, PLANNING AND RECONSTRUCTION

DIRECTOR, DESIGN DIVISION

TAXIWAY AND APRON MARKING DETAILS

VERMONT AGENCY OF TRANSPORTATION

STANDARD
AP-11