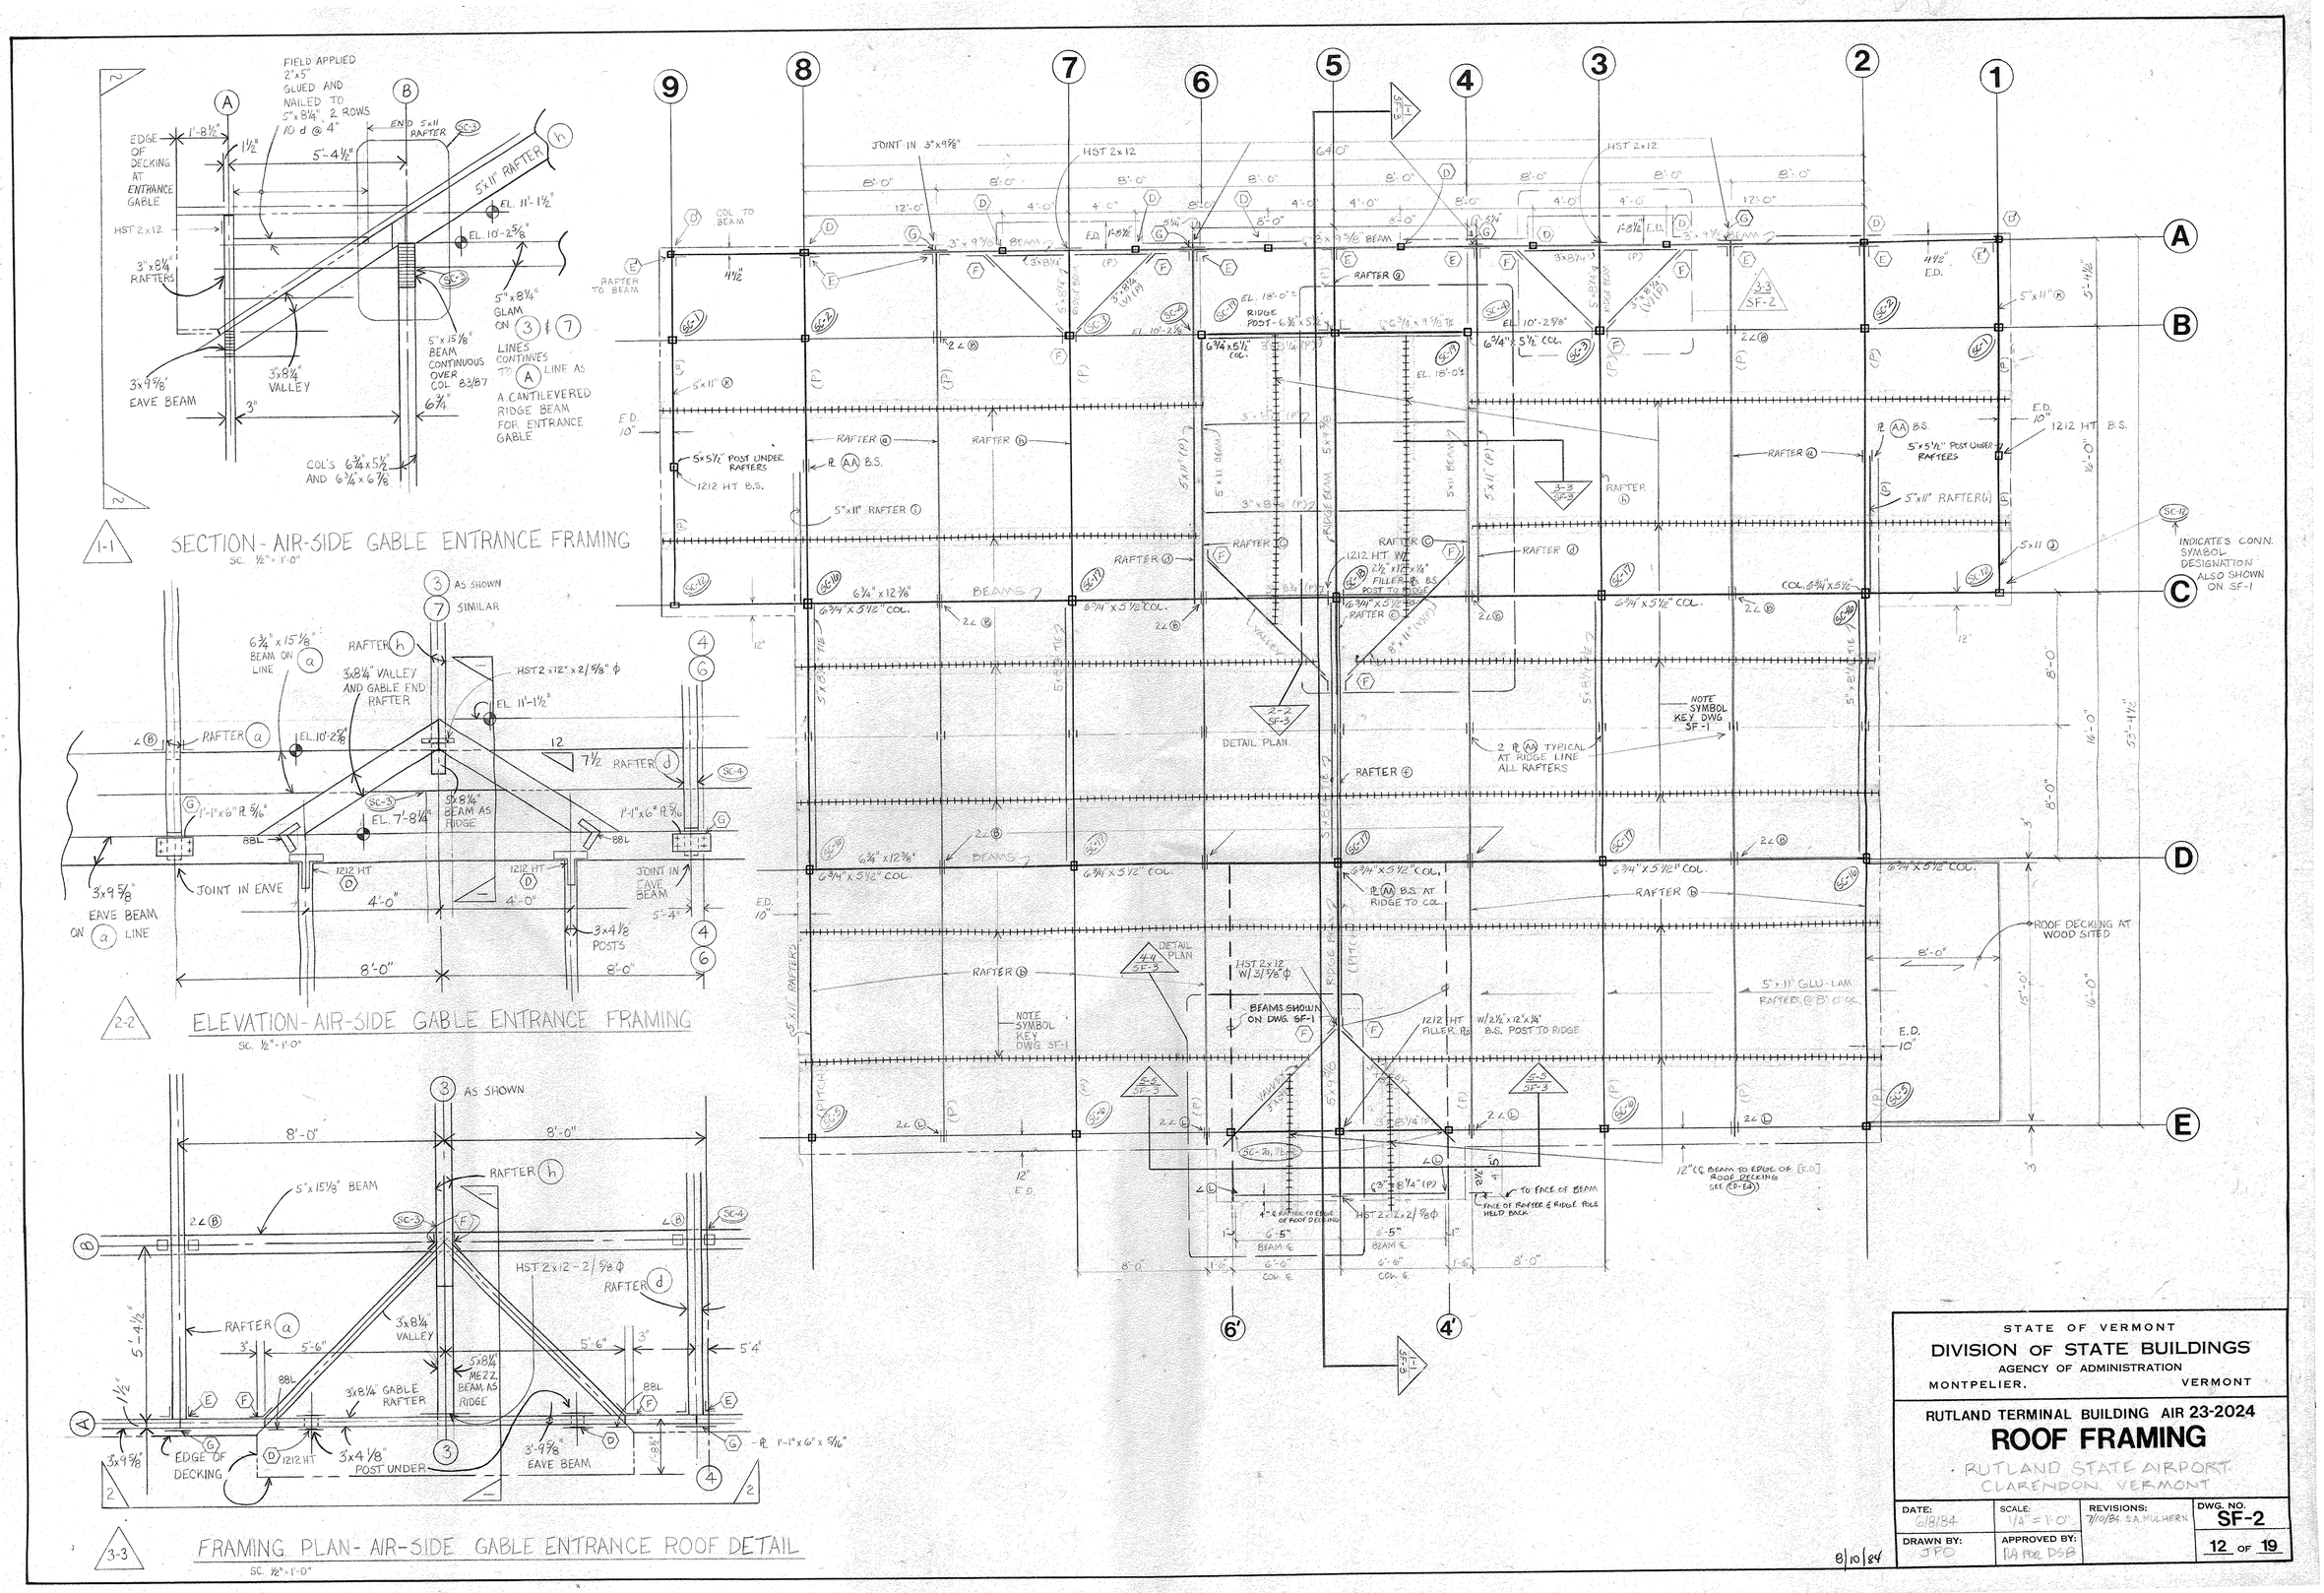

STATE OF VERMONT
DIVISION OF STATE BUILDINGS
AGENCY OF ADMINISTRATION
MONTPELIER, VERMONT

RUTLAND TERMINAL BUILDING AIR 23-2024

ROOF FRAMING

RUTLAND STATE AIRPORT
CLARENDON, VERMONT

DATE: 6/8/84	SCALE: 1/4" = 1'-0"	REVISIONS: 7/10/84 S.A. MULHERN	DWG. NO. SF-2
DRAWN BY: JPO	APPROVED BY: HA FOR DSB		12 OF 19