THE CONTRACTOR SHALL NOTIFY "DIGSAFE" AT 1-888-DIG-SAFE PRIOR TO ANY EXCAVATION.

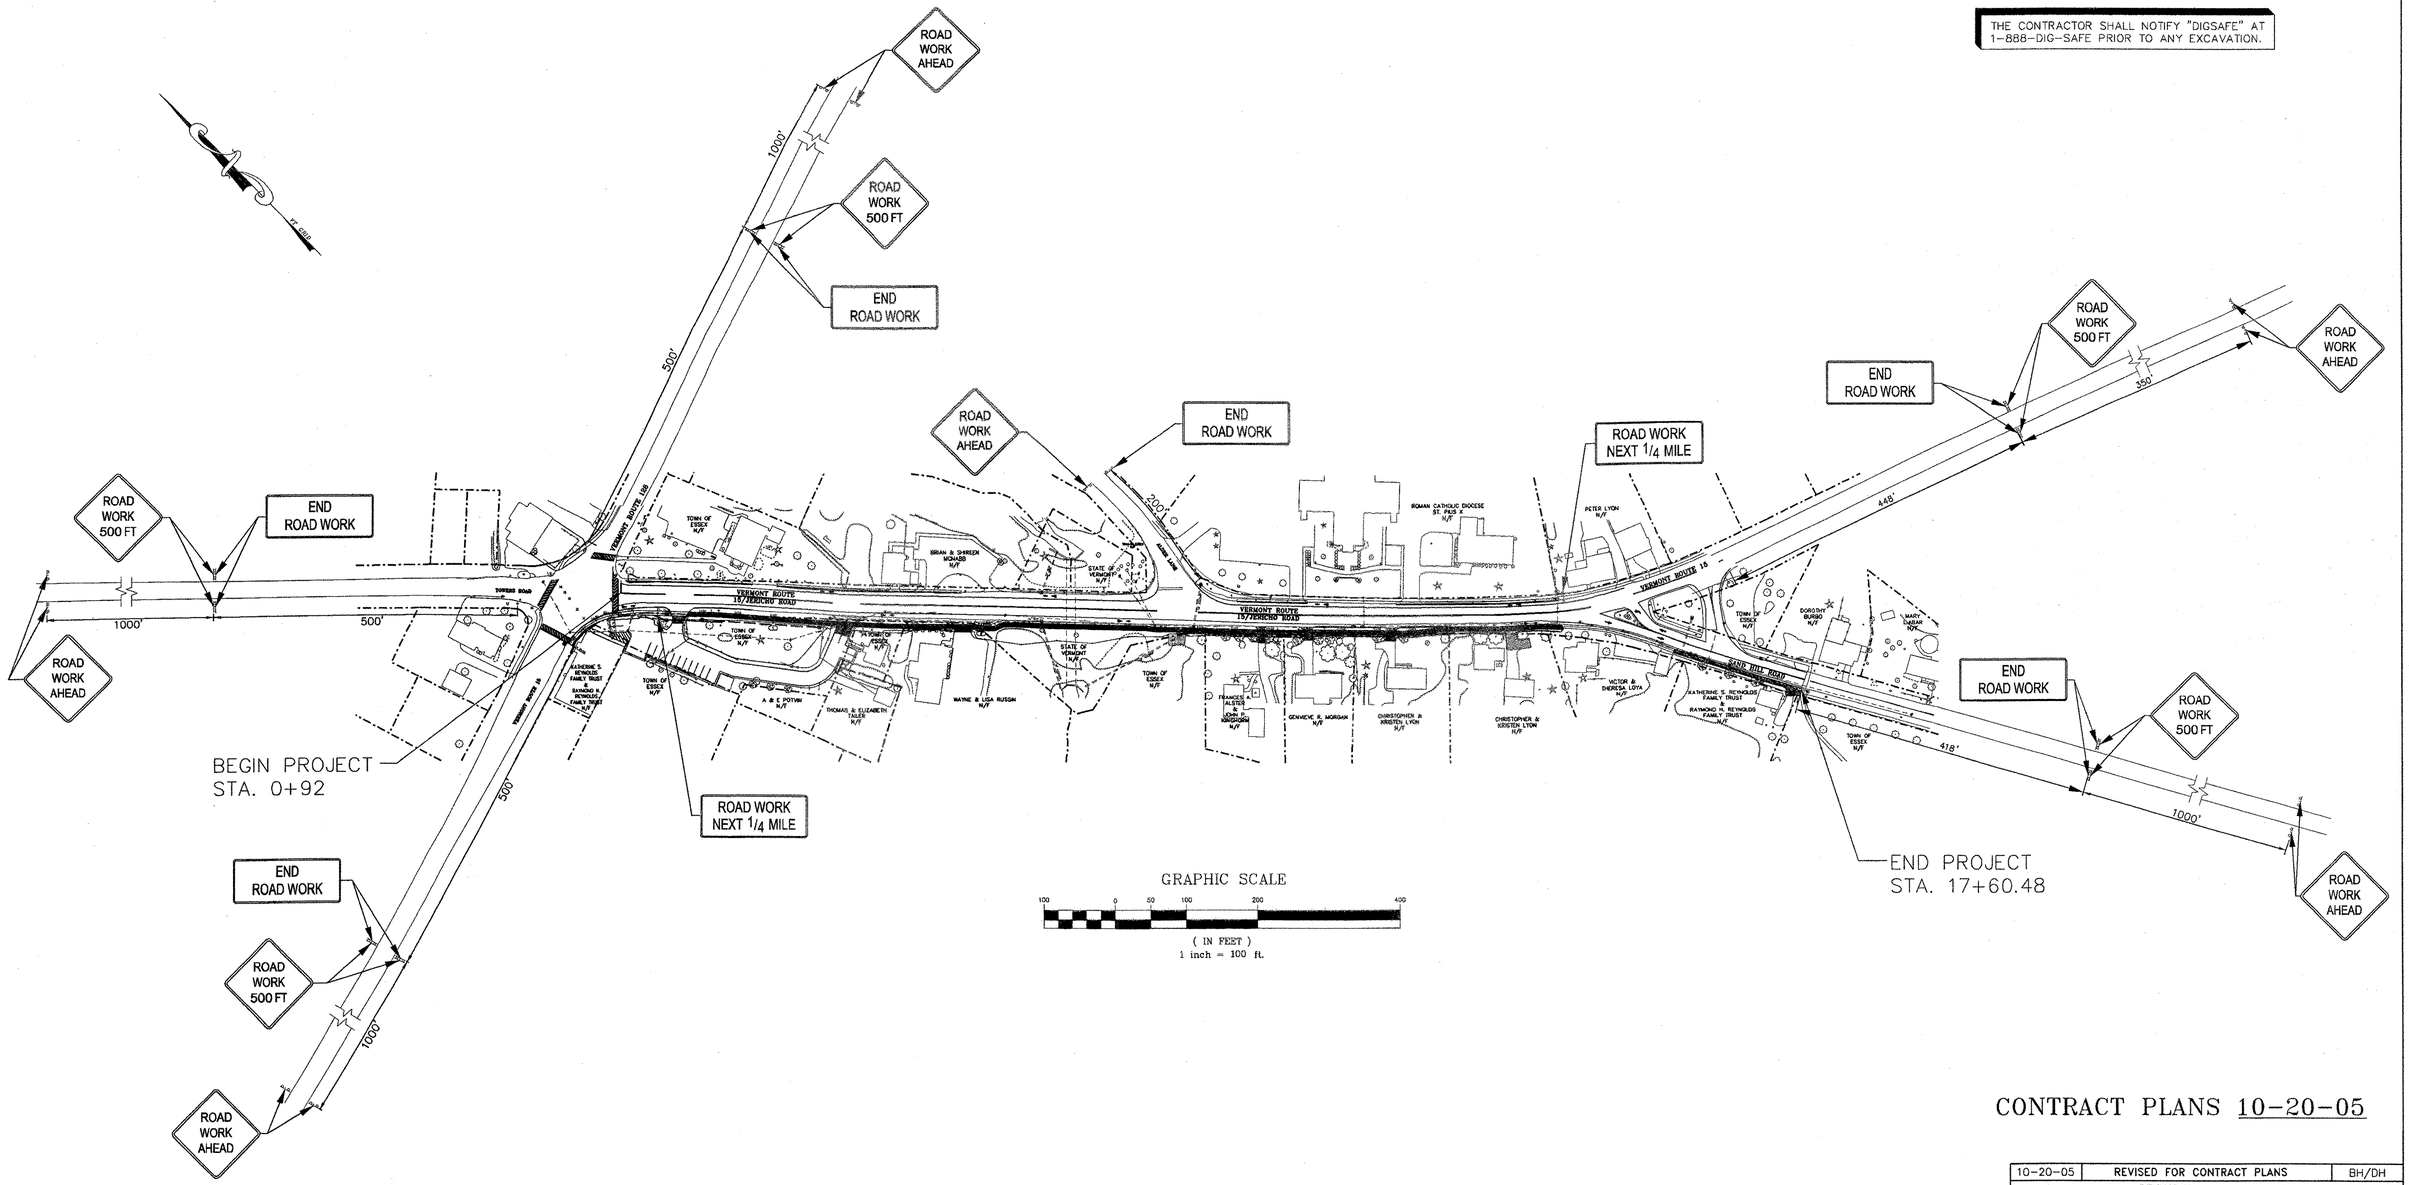

CONTRACT PLANS 10-20-05

NOTES:

1. CONSTRUCTION APPROACH AND PERMANENT SIGNING AND STRIPING SHALL BE INSTALLED IN ACCORDANCE WITH THE MUTCD 2003, THE STATE OF VERMONT DESIGN STANDARDS AND SPECIFICATIONS, AND THE LAMOUREUX & DICKINSON PLANS AND SPECIFICATIONS. IF THERE IS A CONFLICT BETWEEN THESE DOCUMENTS, THE MUTCD SHALL CONTROL.
2. THE CONSTRUCTION APPROACH SIGNING DISTANCES ARE APPROXIMATE. THE SIGNS SHALL NOT BE PLACED IN A LOCATION WHICH WILL BLOCK ACCESS OR IN ANY OTHER WAY INCONVENIENCE THE ADJACENT PROPERTY OWNERS.

10-20-05	REVISED FOR CONTRACT PLANS	BH/DH
REVISIONS		
THESE PLANS WITH LATEST REVISIONS SHOULD ONLY BE USED FOR THE PURPOSE SHOWN BELOW:		# OF SHEETS
STP WALK (9) TOWN OF ESSEX ROUTE 15 IN ESSEX CENTER, VT		proj. no. 02-132
		survey L&D/OTHERS
		design DLH/LAL
CONSTRUCTION APPROACH SIGNING		drawn DB
		checked LAL/DLH
		date 03/01/04
LAMOUREUX & DICKINSON Consulting Engineers, Inc. 14 Morse Drive Essex Junction, VT 05452 Tel: 802-878-4450		scale 1" = 100'
		sht. no. 19