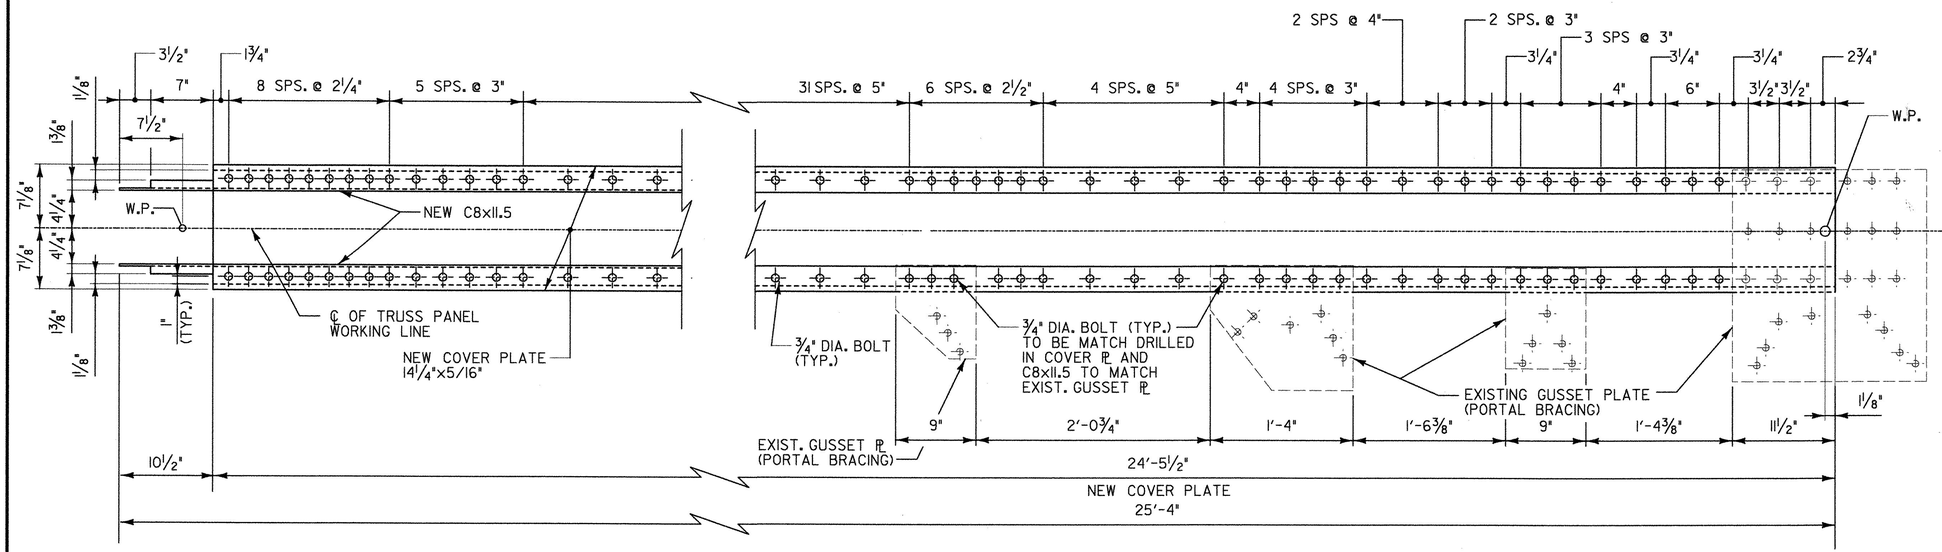

TOP VIEW

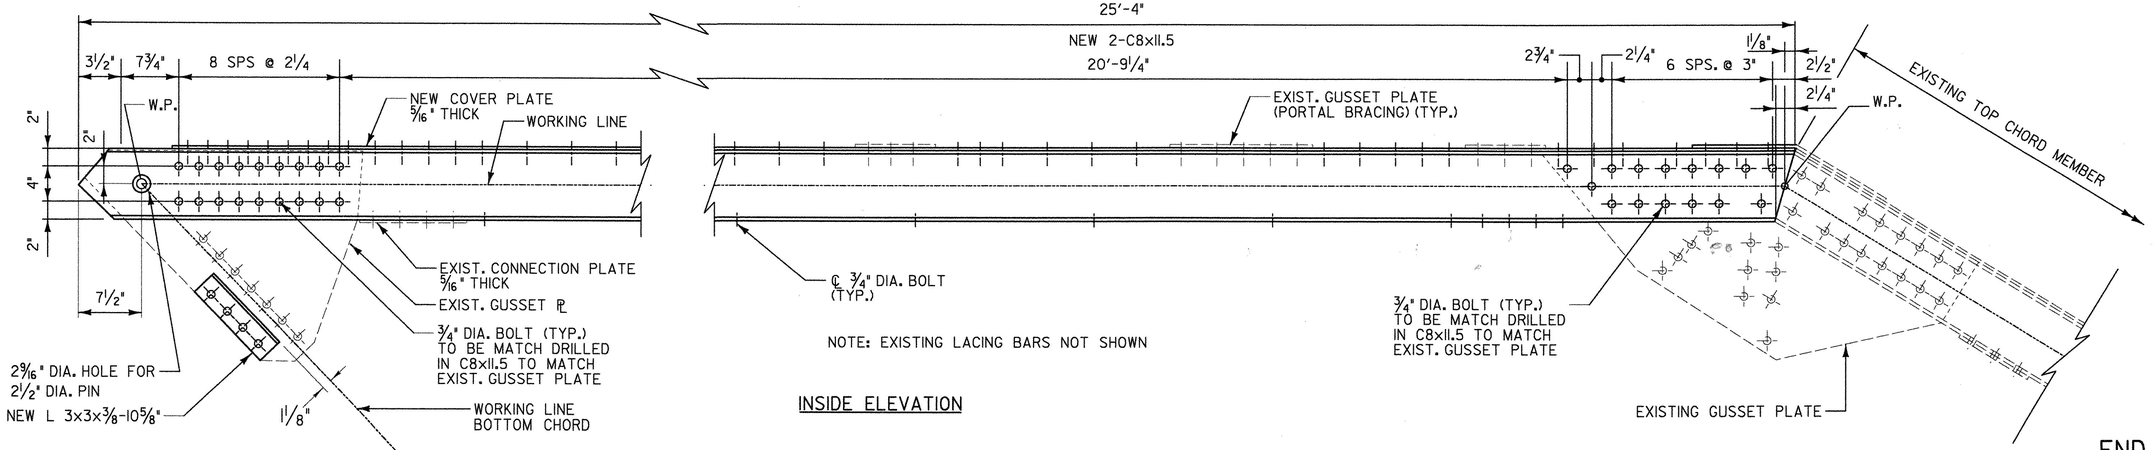

INSIDE ELEVATION

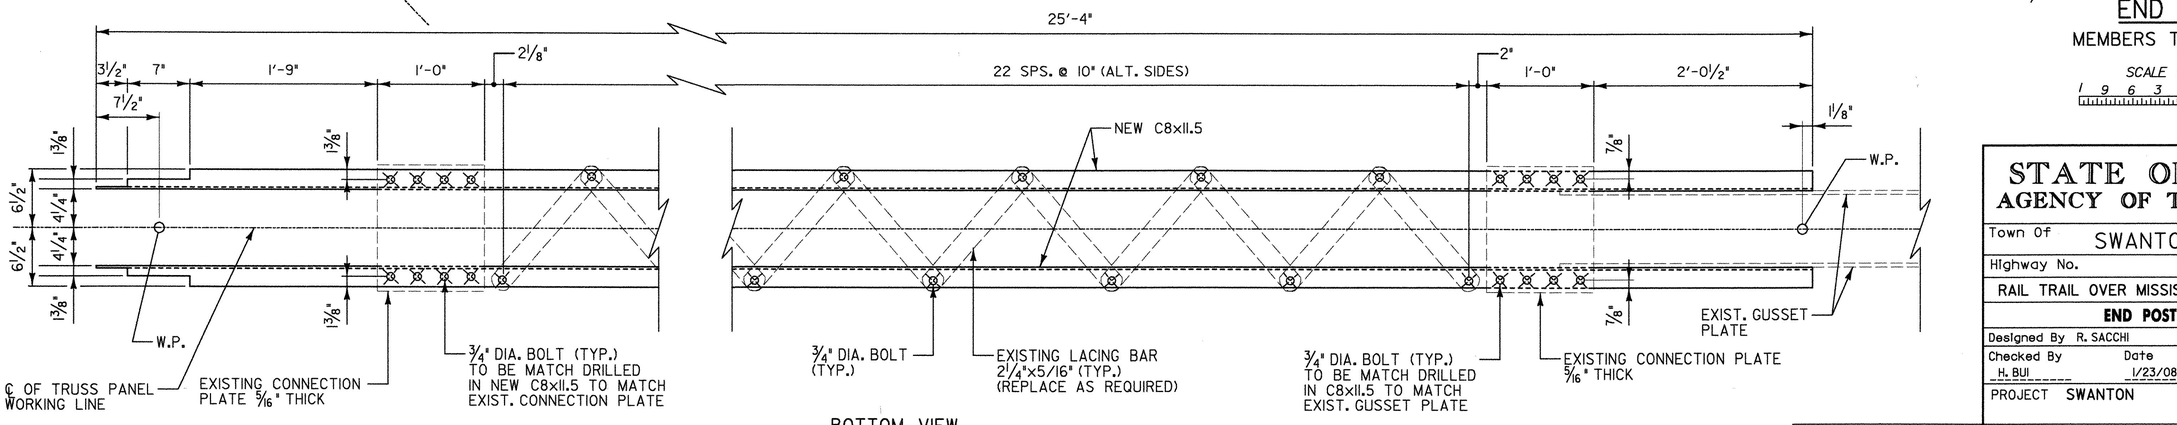

BOTTOM VIEW

NOTES:

1. THE DIMENSIONS GIVEN FOR LOCATIONS OF GUSSET AND OTHER CONNECTION PLATES ARE FOR REFERENCE ONLY AND ARE BASED ON LIMITED FIELD MEASUREMENTS. THE CONTRACTOR SHALL FIELD VERIFY LOCATIONS OF ALL GUSSET, CONNECTION AND SPLICE PLATES.
2. THE CONTRACTOR SHALL BE RESPONSIBLE FOR PROPER FIT AND ASSEMBLY OF ALL WORK.
3. HOLES SHALL BE FIELD DRILLED AS NECESSARY TO MATCH EXISTING HOLES AND TO PROVIDE THE CORRECT GEOMETRY FOR THE END POST AND CONNECTED BRACING.
4. FOR STRUCTURAL STEEL AND HARDWARE REQUIREMENTS, SEE SHEET 20.

END POST

MEMBERS TCI-1 & TCI-2

SCALE 1½"= 1'-0

1 9 6 3 0 1

STATE OF VERMONT
AGENCY OF TRANSPORTATION

Town Of SWANTON	Bridge No. 18
Highway No.	Log Sta. _____
	Surv. Sta. _____
RAIL TRAIL OVER MISSISQUOI RIVER	
END POST REPAIR DETAILS	
Designed By R. SACCHI	Drawn By R. ROSS
Checked By H. BUI Date 1/23/08	Bridge Design Supervisor R. SACCHI Date 1/23/08
PROJECT SWANTON	PROJECT NO. STP ST MHTB(I)
I.G.C. Info. ZD024EPI.dgn	1/30/2008
Bridge Sheet No. BR3	Sheet 29 of 63

URS URS CORPORATION