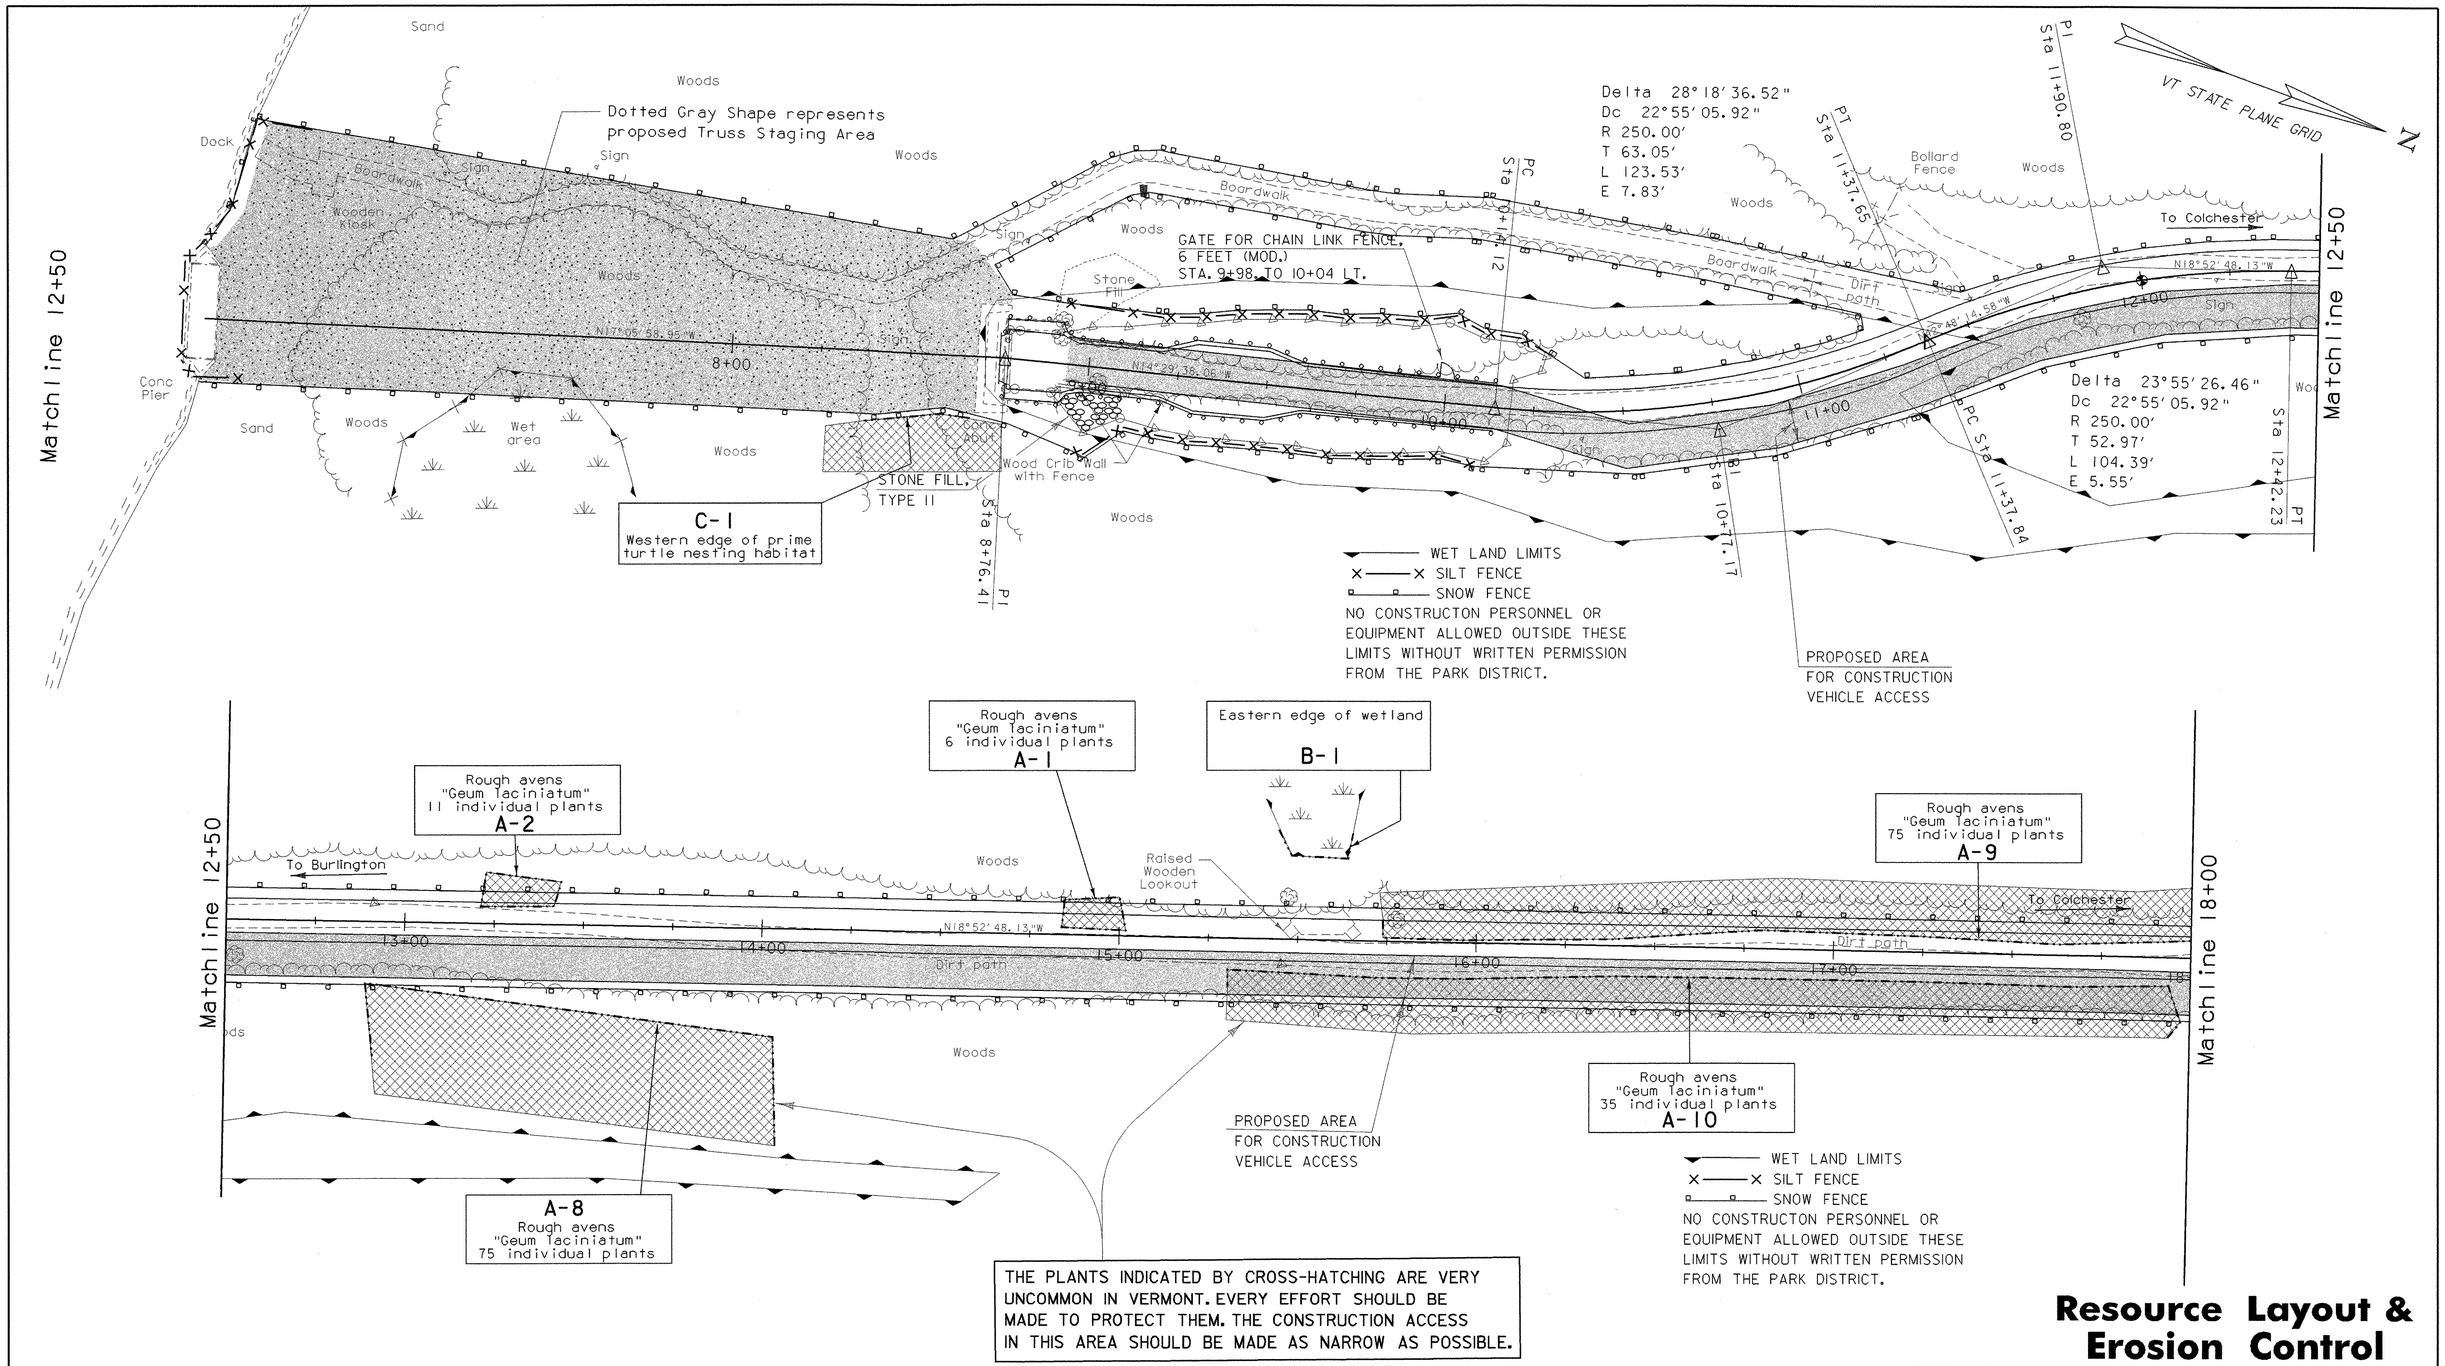

Resource Layout & Erosion Control

PROJECT NAME:	Colchester
PROJECT NUMBER:	STP Bike(48)

FILE NAME: /str5/03f038/resourcebdr.dgn	PLOT DATE: 05-AUG-2003
PROJECT LEADER: C. Keller	DRAWN BY: G. Shangraw
DESIGNED BY: M. Evans-Mongeon	CHECKED BY:
sf038resl.l	SHEET 27 OF 87