PLAN		BY	DATE
NOTE BOOK No.	SURVEYED ____ PLOTTED ____ ALIGNMENT CHECKED ____ RT. OF WAY CHECKED ____		

PROFILE		BY	DATE
NOTE BOOK No.	SURVEYED ____ PLOTTED ____ GRADES CHECKED ____ B. M. & NOTED ____ STRUCTURE NOTATIONS CHECKED ____		

R.O.W. PLAN

THIS SHEET TO BE USED FOR R.O.W. INFORMATION ONLY.

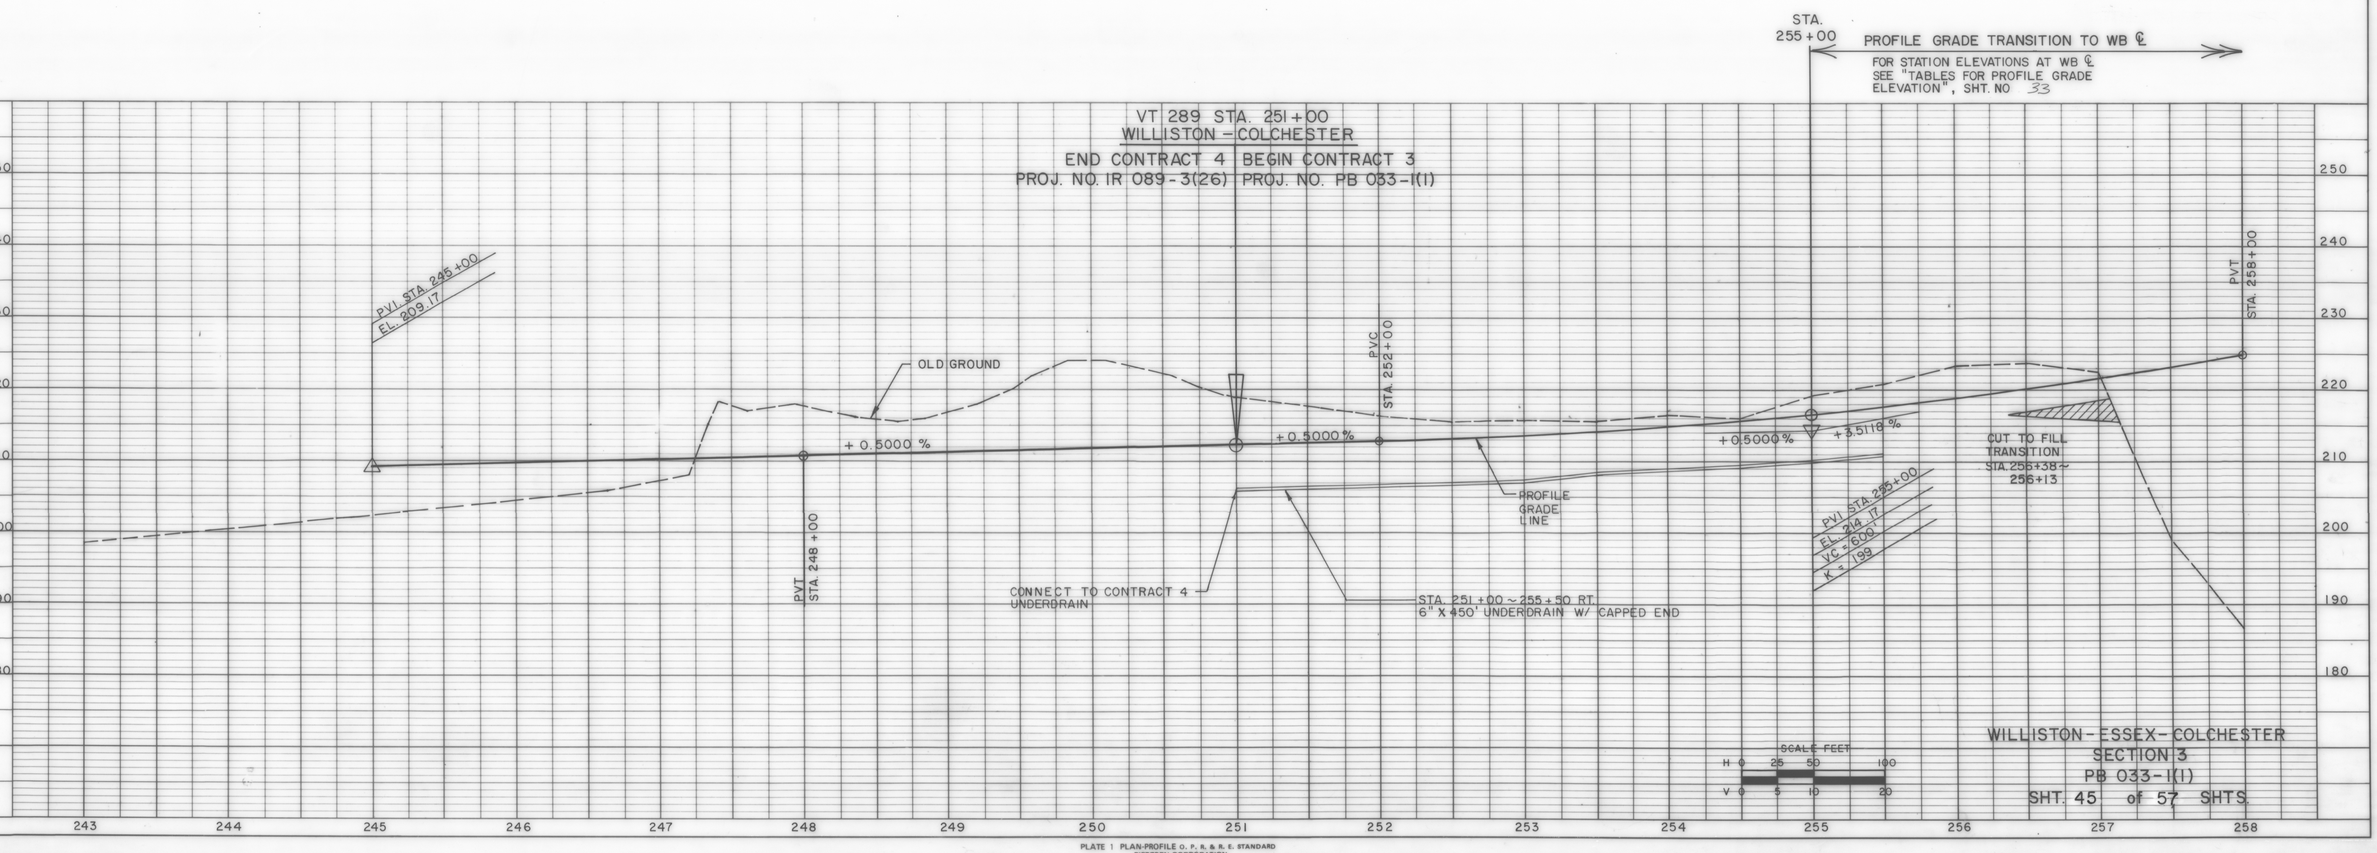

WILLISTON - ESSEX - COLCHESTER
SECTION 3
PB 033-1(1)
SHT. 45 of 57 SHTS.