# GUARDRAIL TREATMENT – BRIDGE 22N

BRIDGE 22N NORTHBOUND MM 33.641
INTERSTATE 91 OVER TH 46

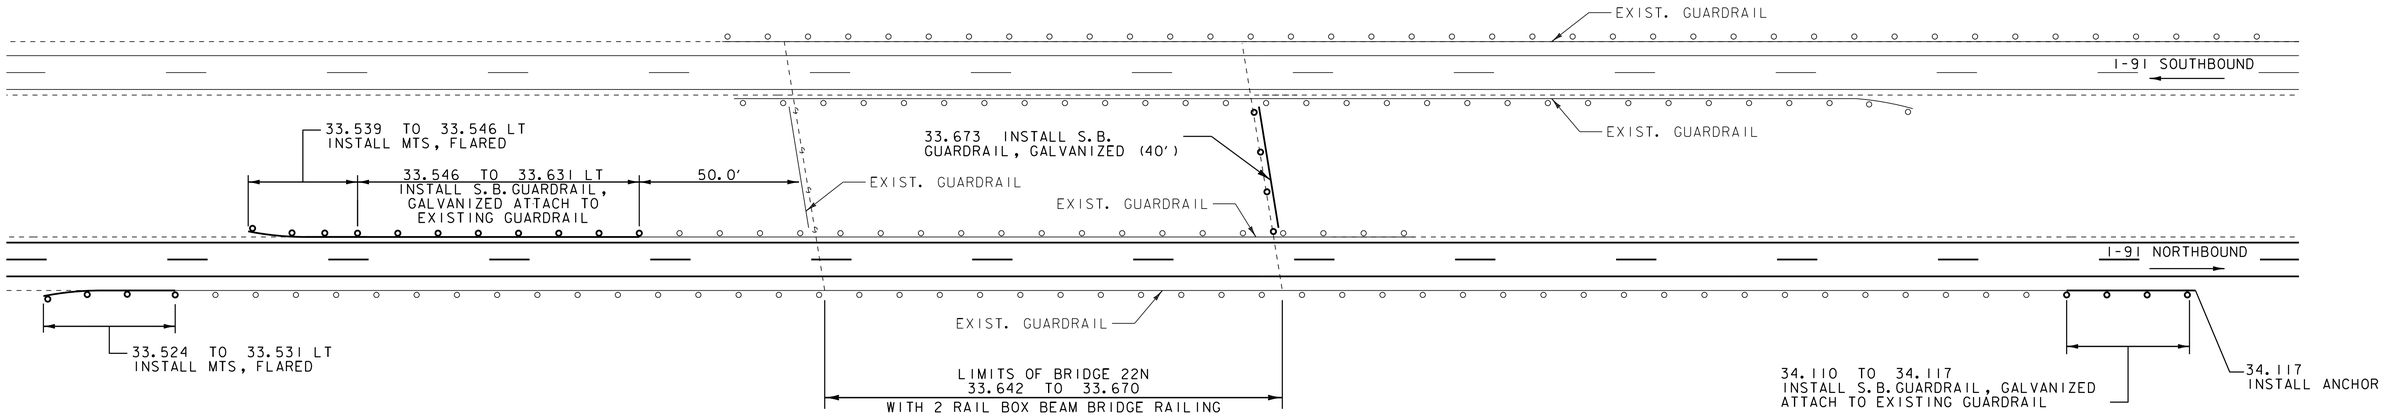


# GUARDRAIL TREATMENT – BRIDGE 24N

BRIDGE 24N NORTHBOUND MM 35.425
INTERSTATE 91 OVER GREEN MTN R.R.

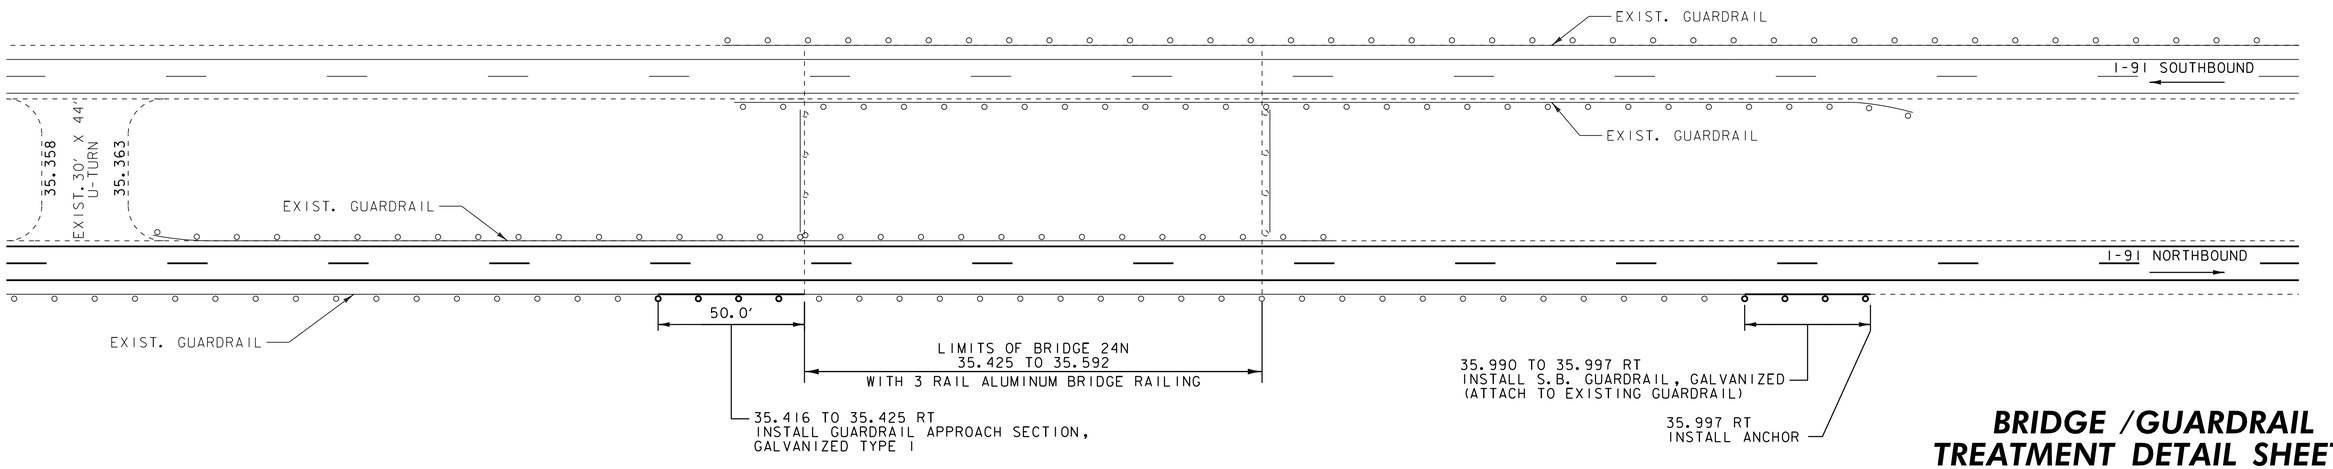


NOT TO SCALE

## *BRIDGE /GUARDRAIL TREATMENT DETAIL SHEET 1*

| | |
|---|---|
| PROJECT NAME: WESTMINSTER-SPRINGFIELD | |
| PROJECT NUMBER: IM 091-1(62) | |
| FILE NAME: /pave/01a014/pa014 | PLOT DATE: 17-JAN-2013 12:44 |
| PROJECT LEADER: PTS | DRAWN BY: JBZ |
| DESIGNED BY: NLL | CHECKED BY: PTS |
| IPARM FILE NAME: 01a014_38 | SHEET 38 OF 43 |