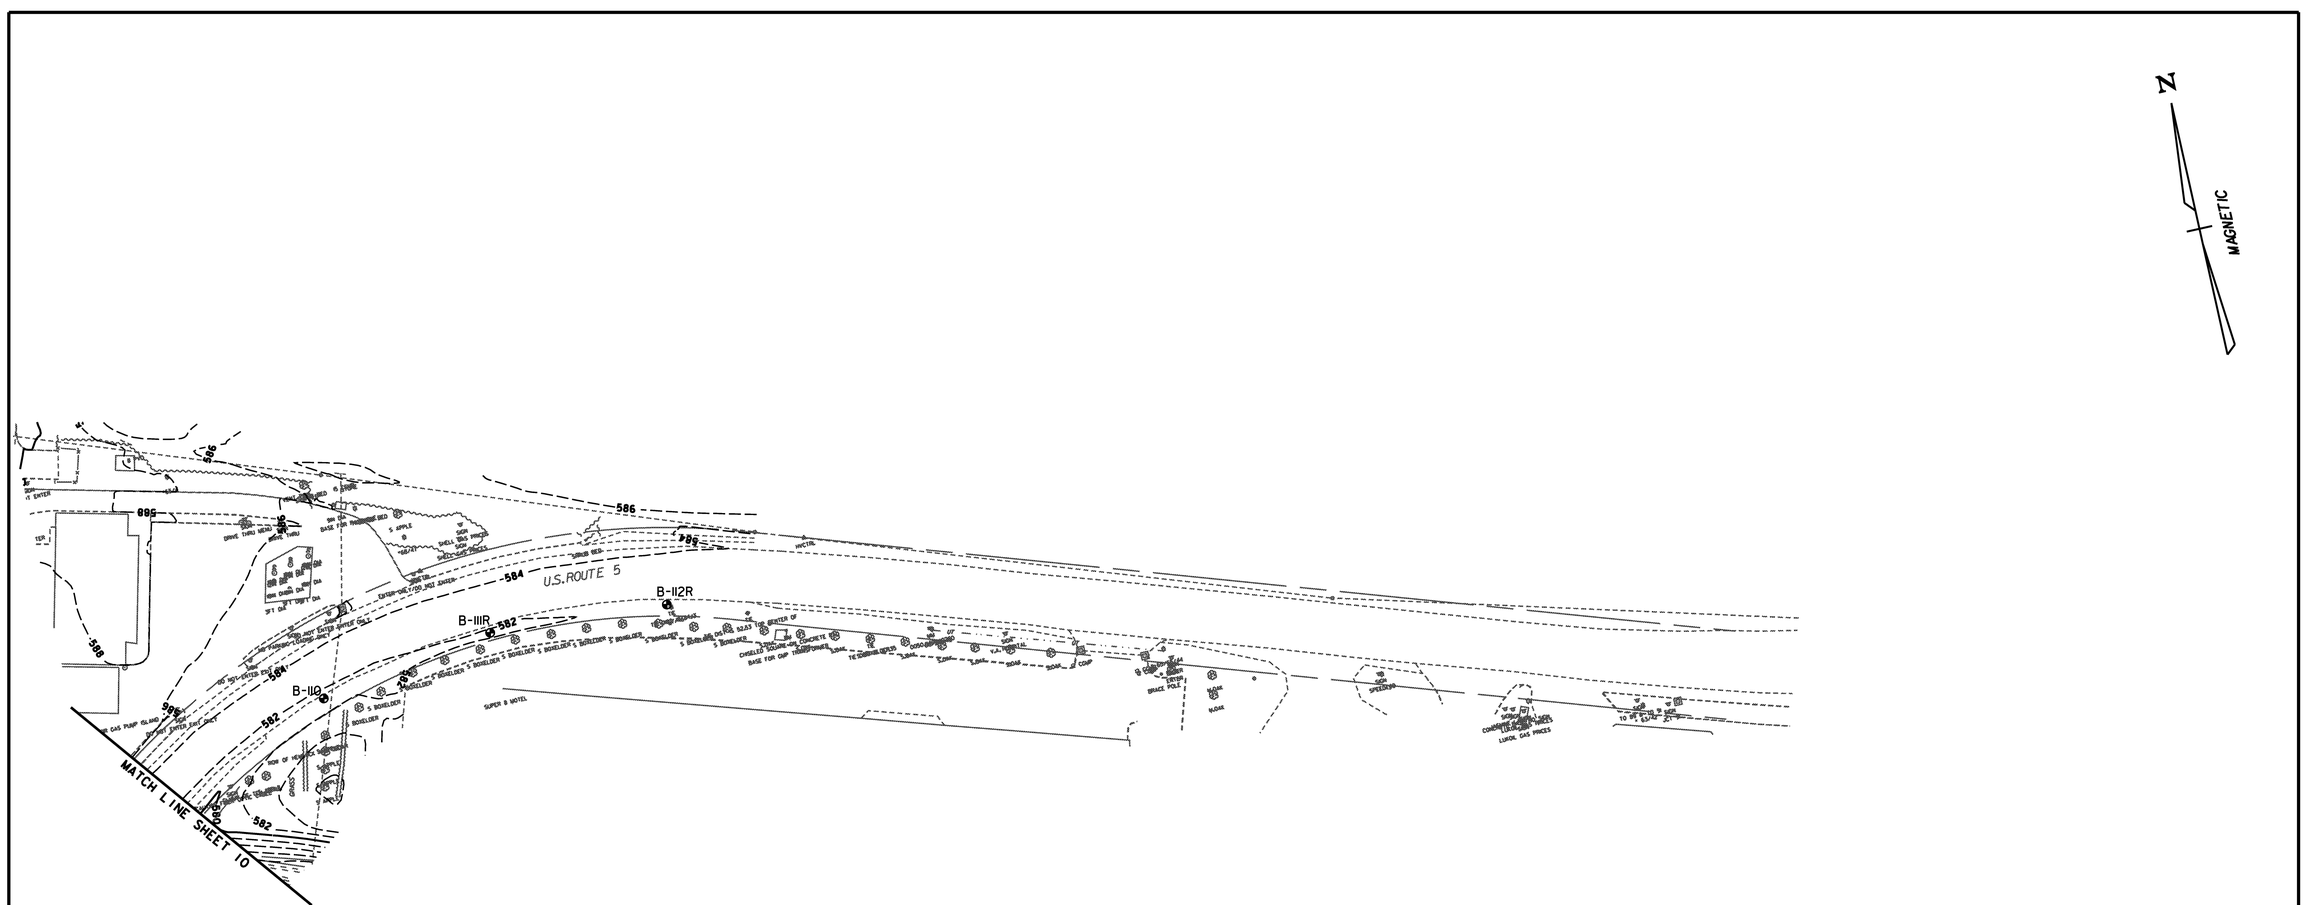

0 40 80
SCALE

Stantec

PROJECT NAME: HARTFORD REST AREAS	
PROJECT NUMBER: IM BLDG(10)	
FILE NAME: ...\u04a026plt-exist.dgn	PLOT DATE: 5/19/2008
PROJECT LEADER: JTM	DRAWN BY: PZA
DESIGNED BY:	CHECKED BY: JTM
EXISTING CONDITIONS SHEET 11	SHEET 19 OF 70