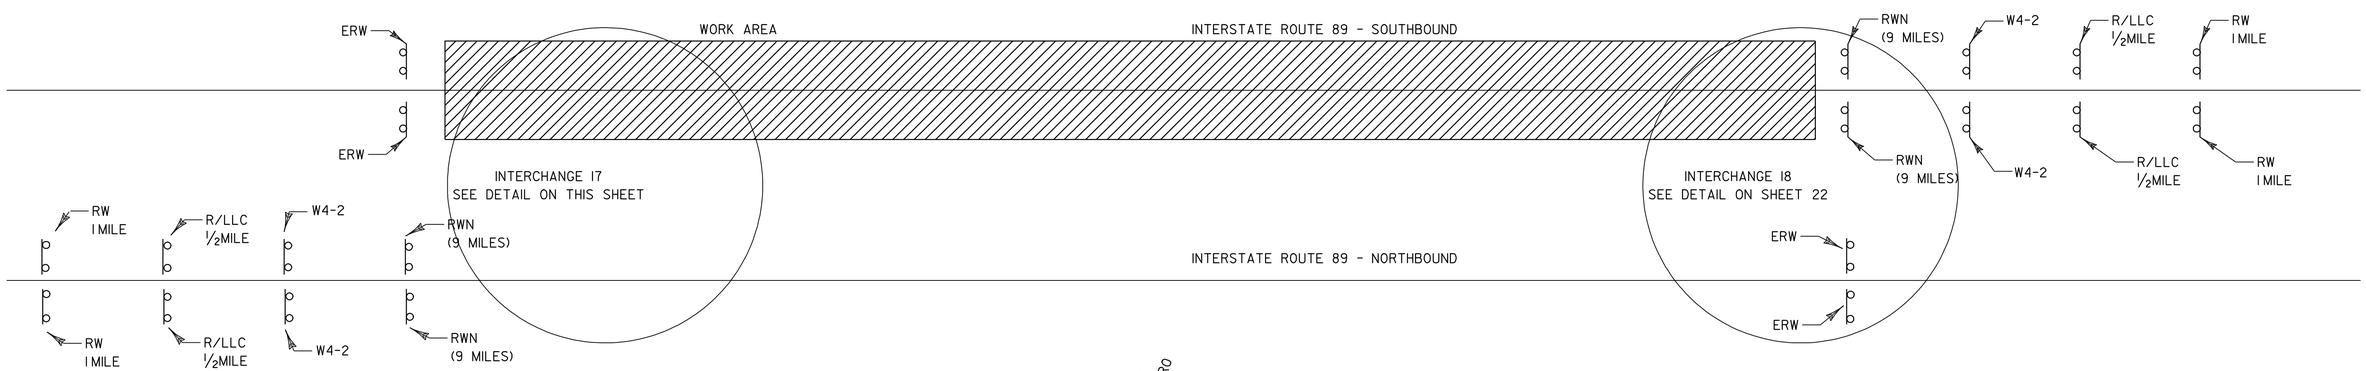

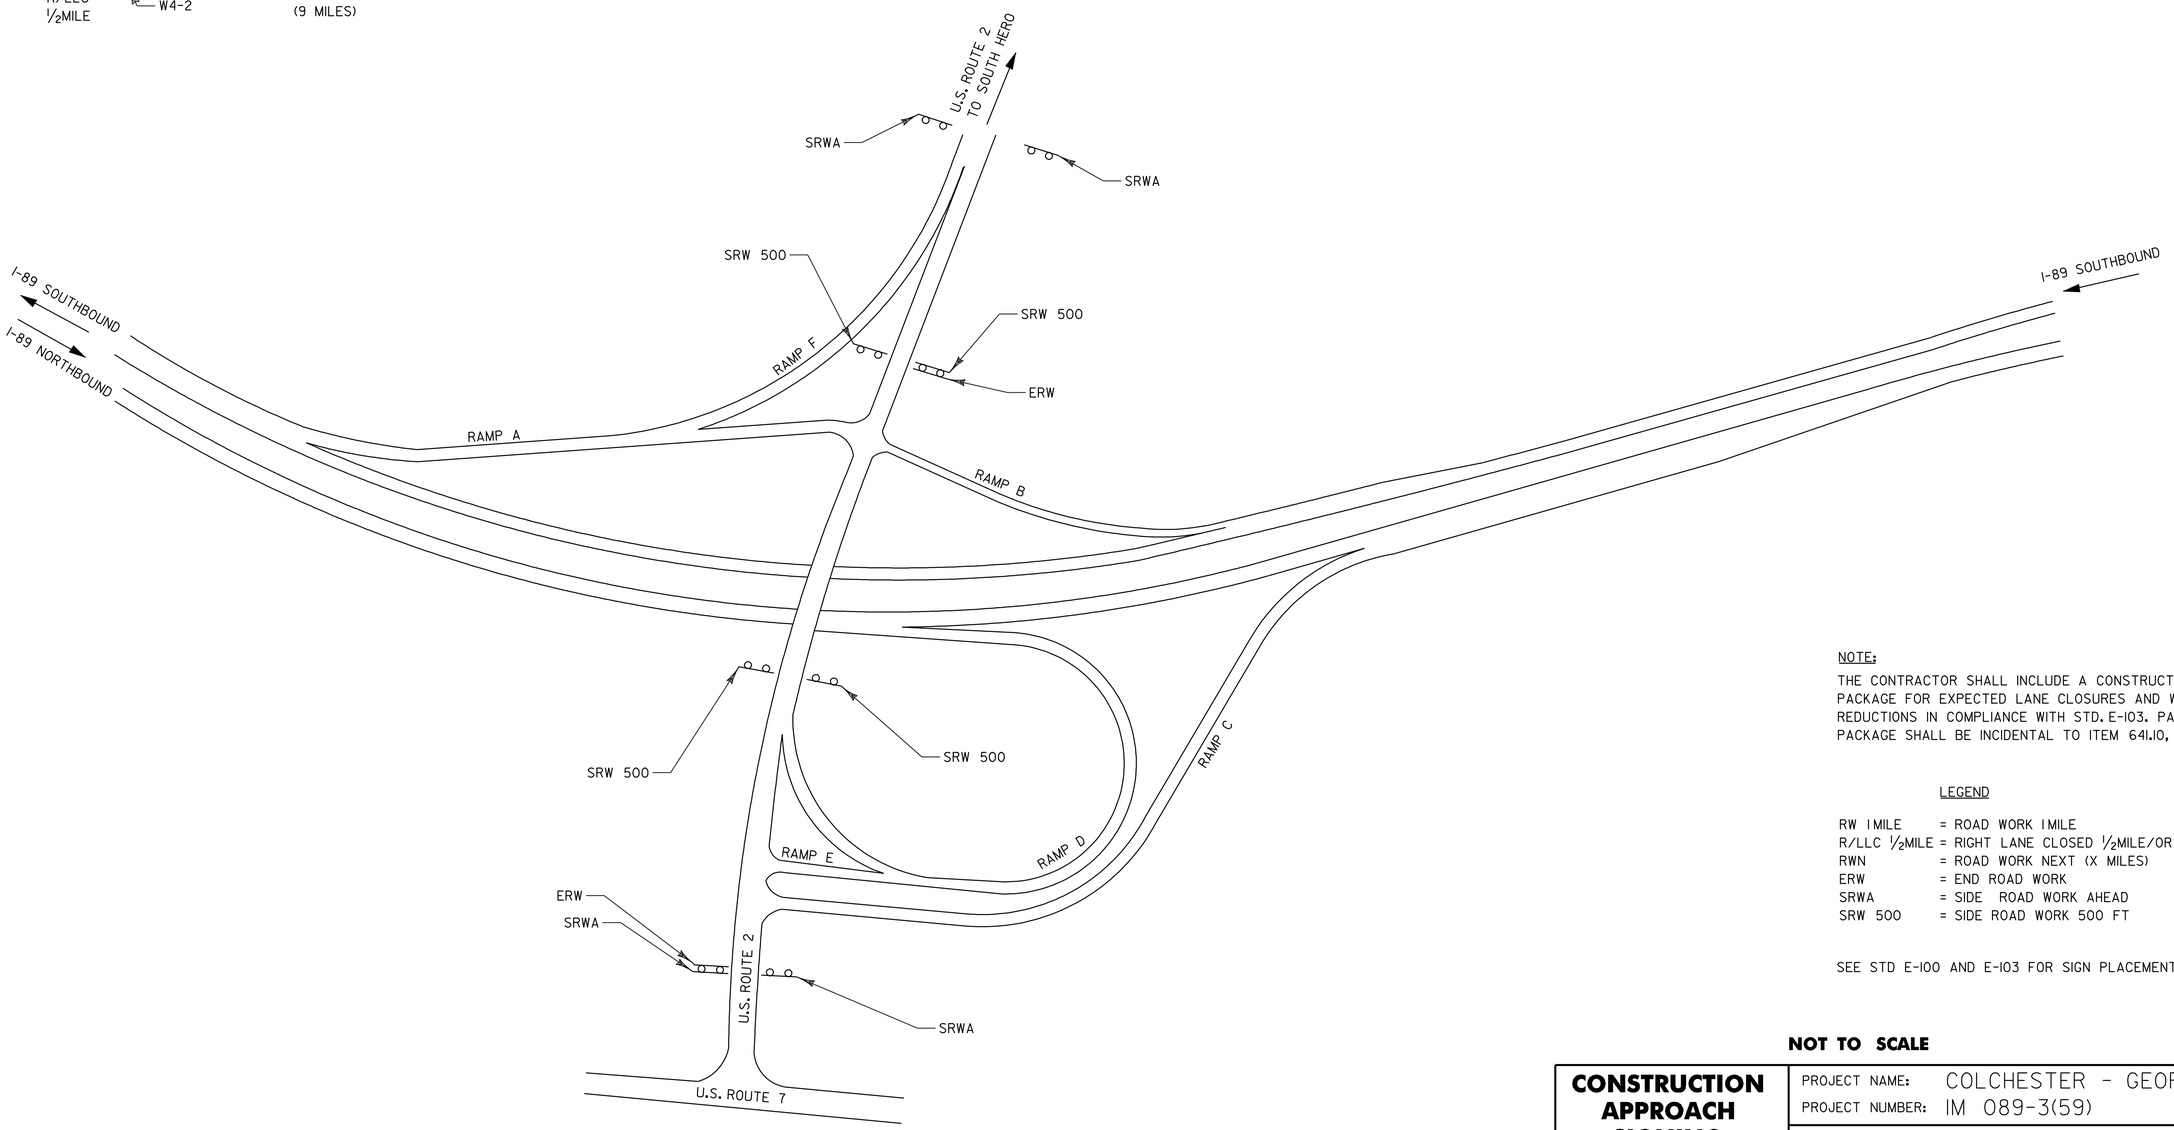

INTERCHANGE 17

NOTE:

THE CONTRACTOR SHALL INCLUDE A CONSTRUCTION SIGN APPROACH PACKAGE FOR EXPECTED LANE CLOSURES AND WORKZONE SPEED REDUCTIONS IN COMPLIANCE WITH STD. E-103. PAYMENT FOR THIS PACKAGE SHALL BE INCIDENTAL TO ITEM 641.10, 'TRAFFIC CONTROL'.

LEGEND

RW 1 MILE	= ROAD WORK 1 MILE
R/LLC ½MILE	= RIGHT LANE CLOSED ½MILE/OR LEFT LANE
RWN	= ROAD WORK NEXT (X MILES)
ERW	= END ROAD WORK
SRWA	= SIDE ROAD WORK AHEAD
SRW 500	= SIDE ROAD WORK 500 FT

SEE STD E-100 AND E-103 FOR SIGN PLACEMENT.

NOT TO SCALE

CONSTRUCTION APPROACH SIGNING INTERCHANGE #17

PROJECT NAME: COLCHESTER - GEORGIA
PROJECT NUMBER: IM 089-3(59)

FILE NAME: p04a030.DGN
PROJECT LEADER: EPD
DESIGNED BY: JDA
PLOT FILE:

PLOT DATE: 12-OCT-2010 16:39
DRAWN BY: RHB/SJB
CHECKED BY: EPD
SHEET 21 OF 22