GUARDRAIL TREATMENT – BRIDGE 74 N

MM 121.056

INTERSTATE 91 OVER US ROUTE 5

NOTE

1. SEE ITEM DETAIL SHEET FOR REMOVAL OF EXISTING GUARDRAIL.

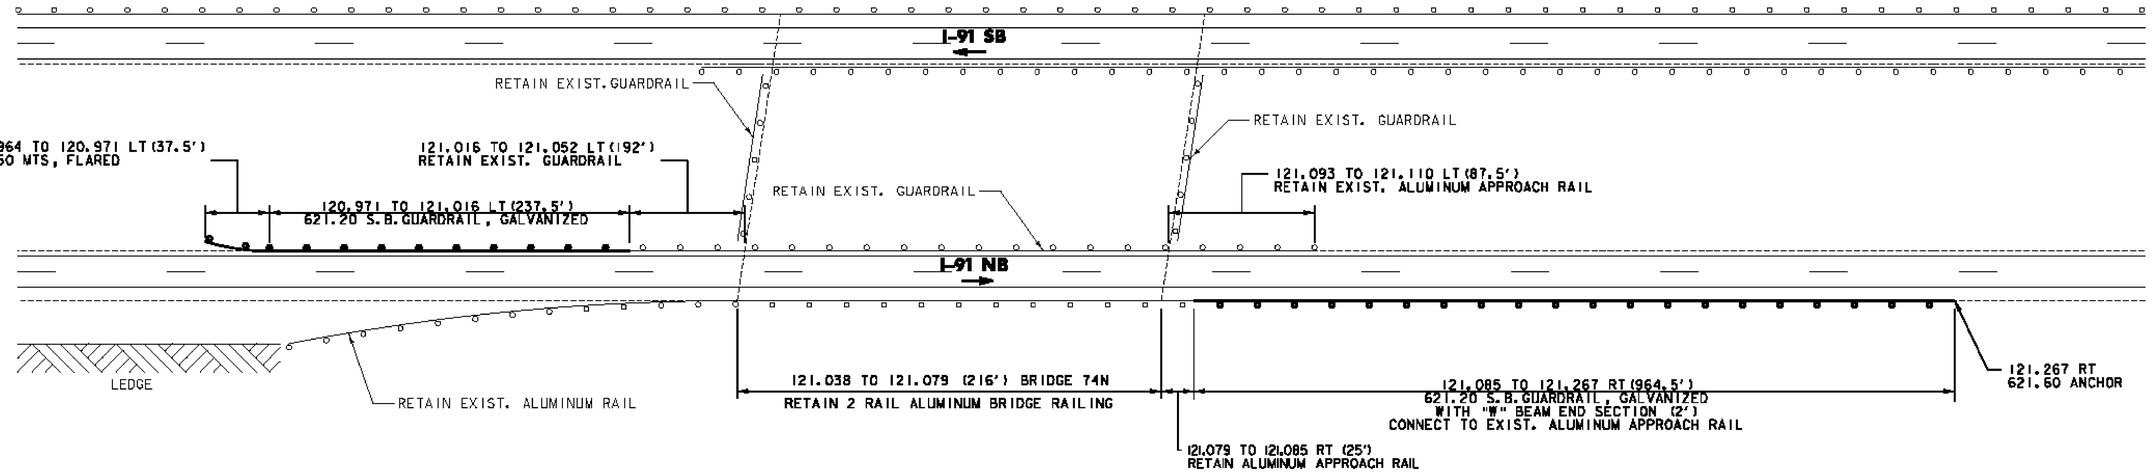

NOT TO SCALE

BRIDGE /GUARDRAIL TREATMENT DETAIL SHEET 1

PROJECT NAME:	NEWBURY-ST. JOHNSBURY
PROJECT NUMBER:	IM 091-2(78)

FILE NAME: /pave/06a044/pa044	PLOT DATE: 8/5/2011
PROJECT LEADER: PTS	DRAWN BY: WWG
DESIGNED BY: NLL	CHECKED BY: PTS
IPARM FILE NAME: 06A044_27	SHEET 27 OF 33