646.426 DURABLE 6 INCH WHITE LINE, RECESSED
SOUTHBOUND REST AREA:
STA. Y1+00.0 - STA. Y32+89.0 (EDGE LINE RT)
STA. Y1+00.0 - STA. Y4+55.0 (DOTTED LANE LINE LT)
STA. Y4+55.0 - STA. Y6+30.0 (DASHED LANE LINE LT)
STA. Y9+75.0 - STA. Y16+25.0 (EDGE LINE LT)
STA. Y9+90.0 - STA. Y11+49.0 (EDGE LINE RT)
STA. Y11+49.0 - STA.Y14+31.0 (PARKING SPACES RT)
STA. Y14+31.0 - STA. Y16+25.0 (EDGE LINE RT)
STA. Y22+89.0 - STA. Y26+39.0 (DASHED LANE LINE LT)

646.436 DURABLE 6 INCH YELLOW LINE, RECESSED
SOUTHBOUND REST AREA:
STA. Y7+80.0 - STA. Y9+75.0 (EDGE LINE LT)
STA. Y9+85.0 - STA. Y16+25.0 (EDGE LINE RT)
STA. Y16+25.0 - STA. Y19+69.0 (EDGE LINE LT)

646.466 DURABLE 12 INCH WHITE LINE, RECESSED
SOUTHBOUND RESTAREA:
STA. Y6+30.0 - STA. Y7+80.0 (SOLID GORE LINES LT)
STA. Y6+80.0 - STA. Y7+80.0 (GORE HATCHING LT)
STA. Y9+60.0 - STA. Y9+85.0 (SOLID GORE LINES RT)
STA. Y16+25.0 - STA. Y16+50.0 (SOLID GORE LINES RT)
STA. Y19+69.0 - STA. Y22+89.0 (SOLID GORE LINES LT)

646.622 TEMPORARY 6 INCH WHITE LINE, PAINT
SOUTHBOUND REST AREA:
STA. Y1+00.0 - STA. Y32+89.0 (EDGE LINE RT)
STA. Y1+00.0 - STA. Y4+55.0 (DOTTED LANE LINE LT)
STA. Y4+55.0 - STA. Y6+30.0 (DASHED LANE LINE LT)
STA. Y9+75.0 - STA. Y16+25.0 (EDGE LINE LT)
STA. Y9+90.0 - STA. Y11+49.0 (EDGE LINE RT)
STA. Y11+49.0 - STA.Y14+31.0 (PARKING SPACES RT)
STA. Y14+31.0 - STA. Y16+25.0 (EDGE LINE RT)
STA. Y22+89.0 - STA. Y26+39.0 (DASHED LANE LINE LT)

646.632 TEMPORARY 6 INCH YELLOW LINE, PAINT
SOUTHBOUND REST AREA:
STA. Y7+80.0 - STA. Y9+75.0 (EDGE LINE LT)
STA. Y9+85.0 - STA. Y16+25.0 (EDGE LINE RT)
STA. Y16+25.0 - STA. Y19+69.0 (EDGE LINE LT)

646.662 TEMPORARY 12 INCH WHITE LINE, PAINT
SOUTHBOUND REST AREA:
STA. Y6+30.0 - STA. Y7+80.0 (SOLID GORE LINES LT)
STA. Y9+60.0 - STA. Y9+85.0 (SOLID GORE LINES RT)
STA. Y16+25.0 - STA. Y16+50.0 (SOLID GORE LINES RT)
STA. Y19+69.0 - STA. Y22+89.0 (SOLID GORE LINES LT)

646.492 DURABLE LETTER OR SYMBOL, THERMOPLASTIC
SOUTHBOUND REST AREA:
STA. Y8+57.0 CL WRONG WAY ARROW (1EA)
STA. Y12+84.0 RT HANDICAP SYMBOL (2 EA)
STA. Y13+23.0 RT HANDICAP SYMBOL (2 EA)
STA. Y13+74.0 RT HANDICAP SYMBOL (2 EA)
STA. Y15+91.0 CL WRONG WAY ARROW (1EA)
STA. Y16+37.0 RT/LT YIELD MARKINGS (5 EA)

646.692 TEMPORARY LETTER OR SYMBOL, PAINT
SOUTHBOUND REST AREA:
STA. Y8+57.0 CL WRONG WAY ARROW (2 EA)
STA. Y12+84.0 RT HANDICAP SYMBOL (4 EA)
STA. Y13+23.0 RT HANDICAP SYMBOL (4 EA)
STA. Y13+74.0 RT HANDICAP SYMBOL (4 EA)
STA. Y15+91.0 CL WRONG WAY ARROW (2 EA)
STA. Y16+37.0 RT/LT YIELD MARKINGS (10 EA)

646.402 DURABLE 4 INCH WHITE LINE, THERMOPLASTIC
SOUTHBOUND REST AREA:
STA. Y11+49.0 - STA.Y14+31.0 (PARKING SPACES RT)

646.602 TEMPORARY 4 INCH WHITE LINE, PAINT
SOUTHBOUND REST AREA:
STA. Y11+49.0 - STA.Y14+31.0 (PARKING SPACES RT)

675.50 REMOVING SIGNS
AS SHOWN - 20
675.60 ERECTING SALVAGED SIGNS
AS SHOWN - 3

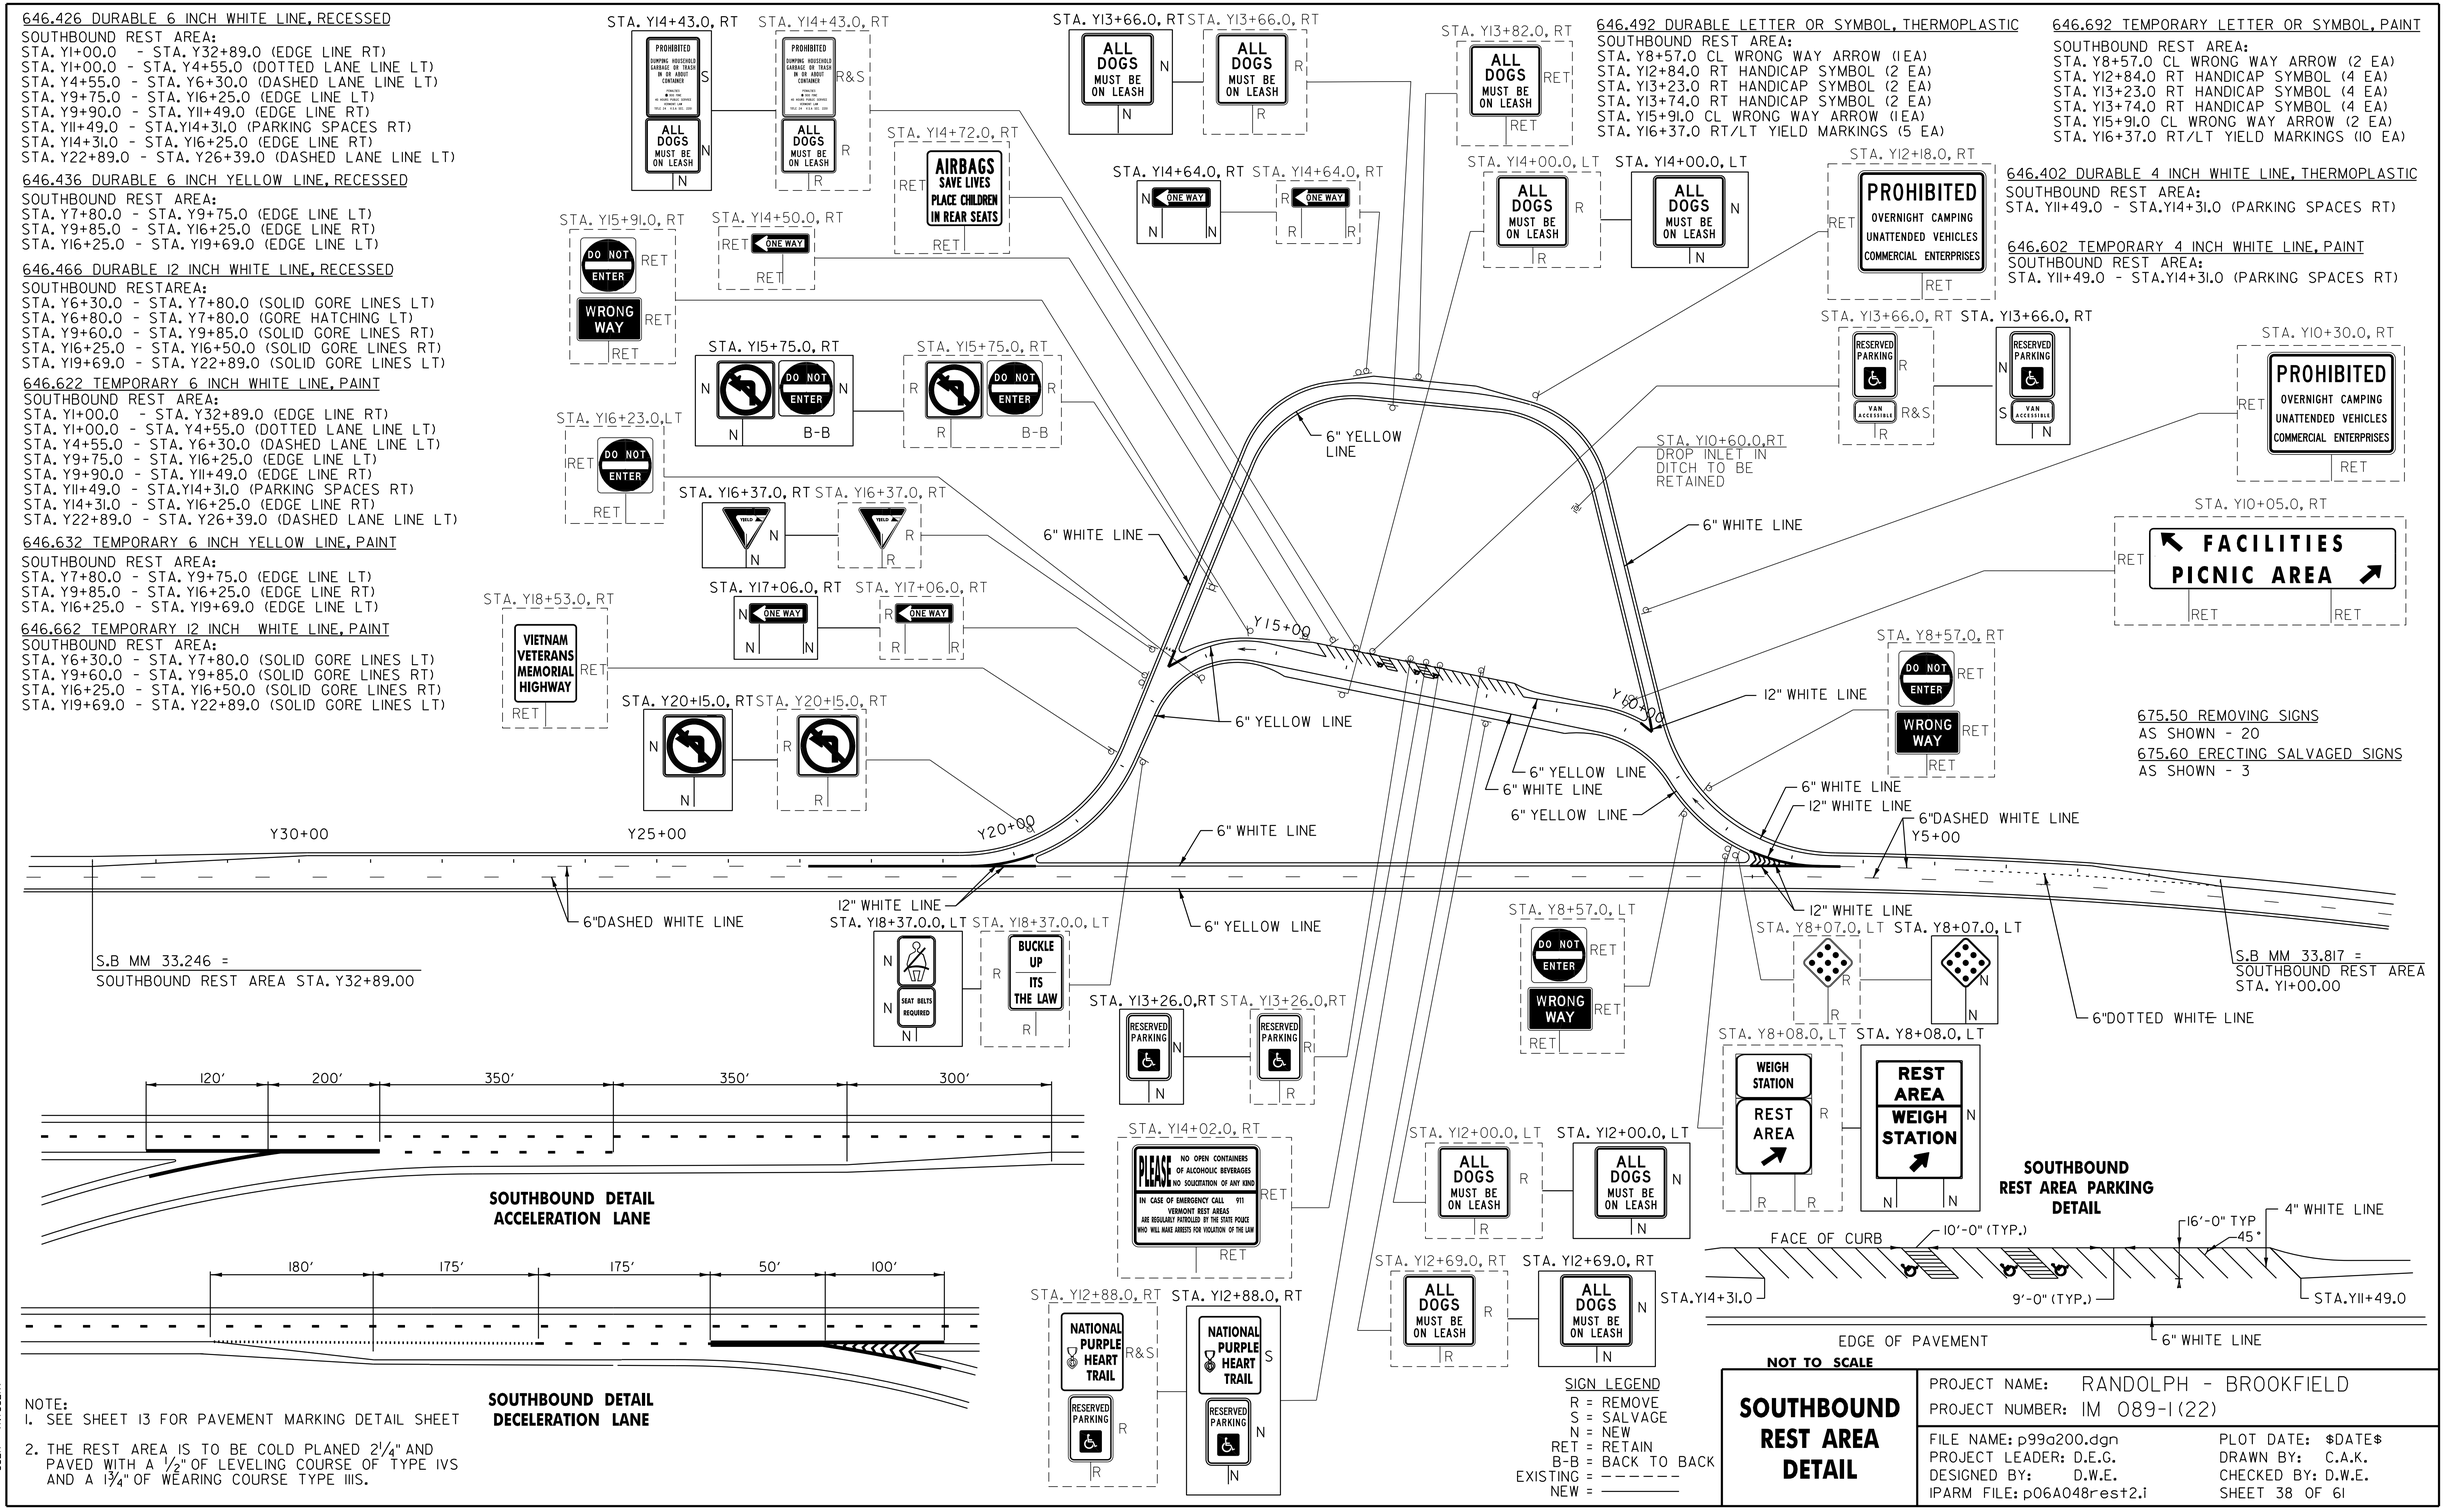

NOTE:
1. SEE SHEET 13 FOR PAVEMENT MARKING DETAIL SHEET
2. THE REST AREA IS TO BE COLD PLANED 2¼" AND PAVED WITH A ½" OF LEVELING COURSE OF TYPE IVS AND A 1¾" OF WEARING COURSE TYPE IIIS.

SIGN LEGEND
R = REMOVE
S = SALVAGE
N = NEW
RET = RETAIN
B-B = BACK TO BACK
EXISTING = ———
NEW = ———

NOT TO SCALE

SOUTHBOUND REST AREA DETAIL

PROJECT NAME: RANDOLPH - BROOKFIELD
PROJECT NUMBER: IM 089-1(22)

FILE NAME: p99a200.dgn
PROJECT LEADER: D.E.G.
DESIGNED BY: D.W.E.
IPARM FILE: p06A048rest2.i
PLOT DATE: $DATE$
DRAWN BY: C.A.K.
CHECKED BY: D.W.E.
SHEET 38 OF 61

FILE NAME = $FILE$
DATE/TIME = $DATE$
USER = $NTUSER$