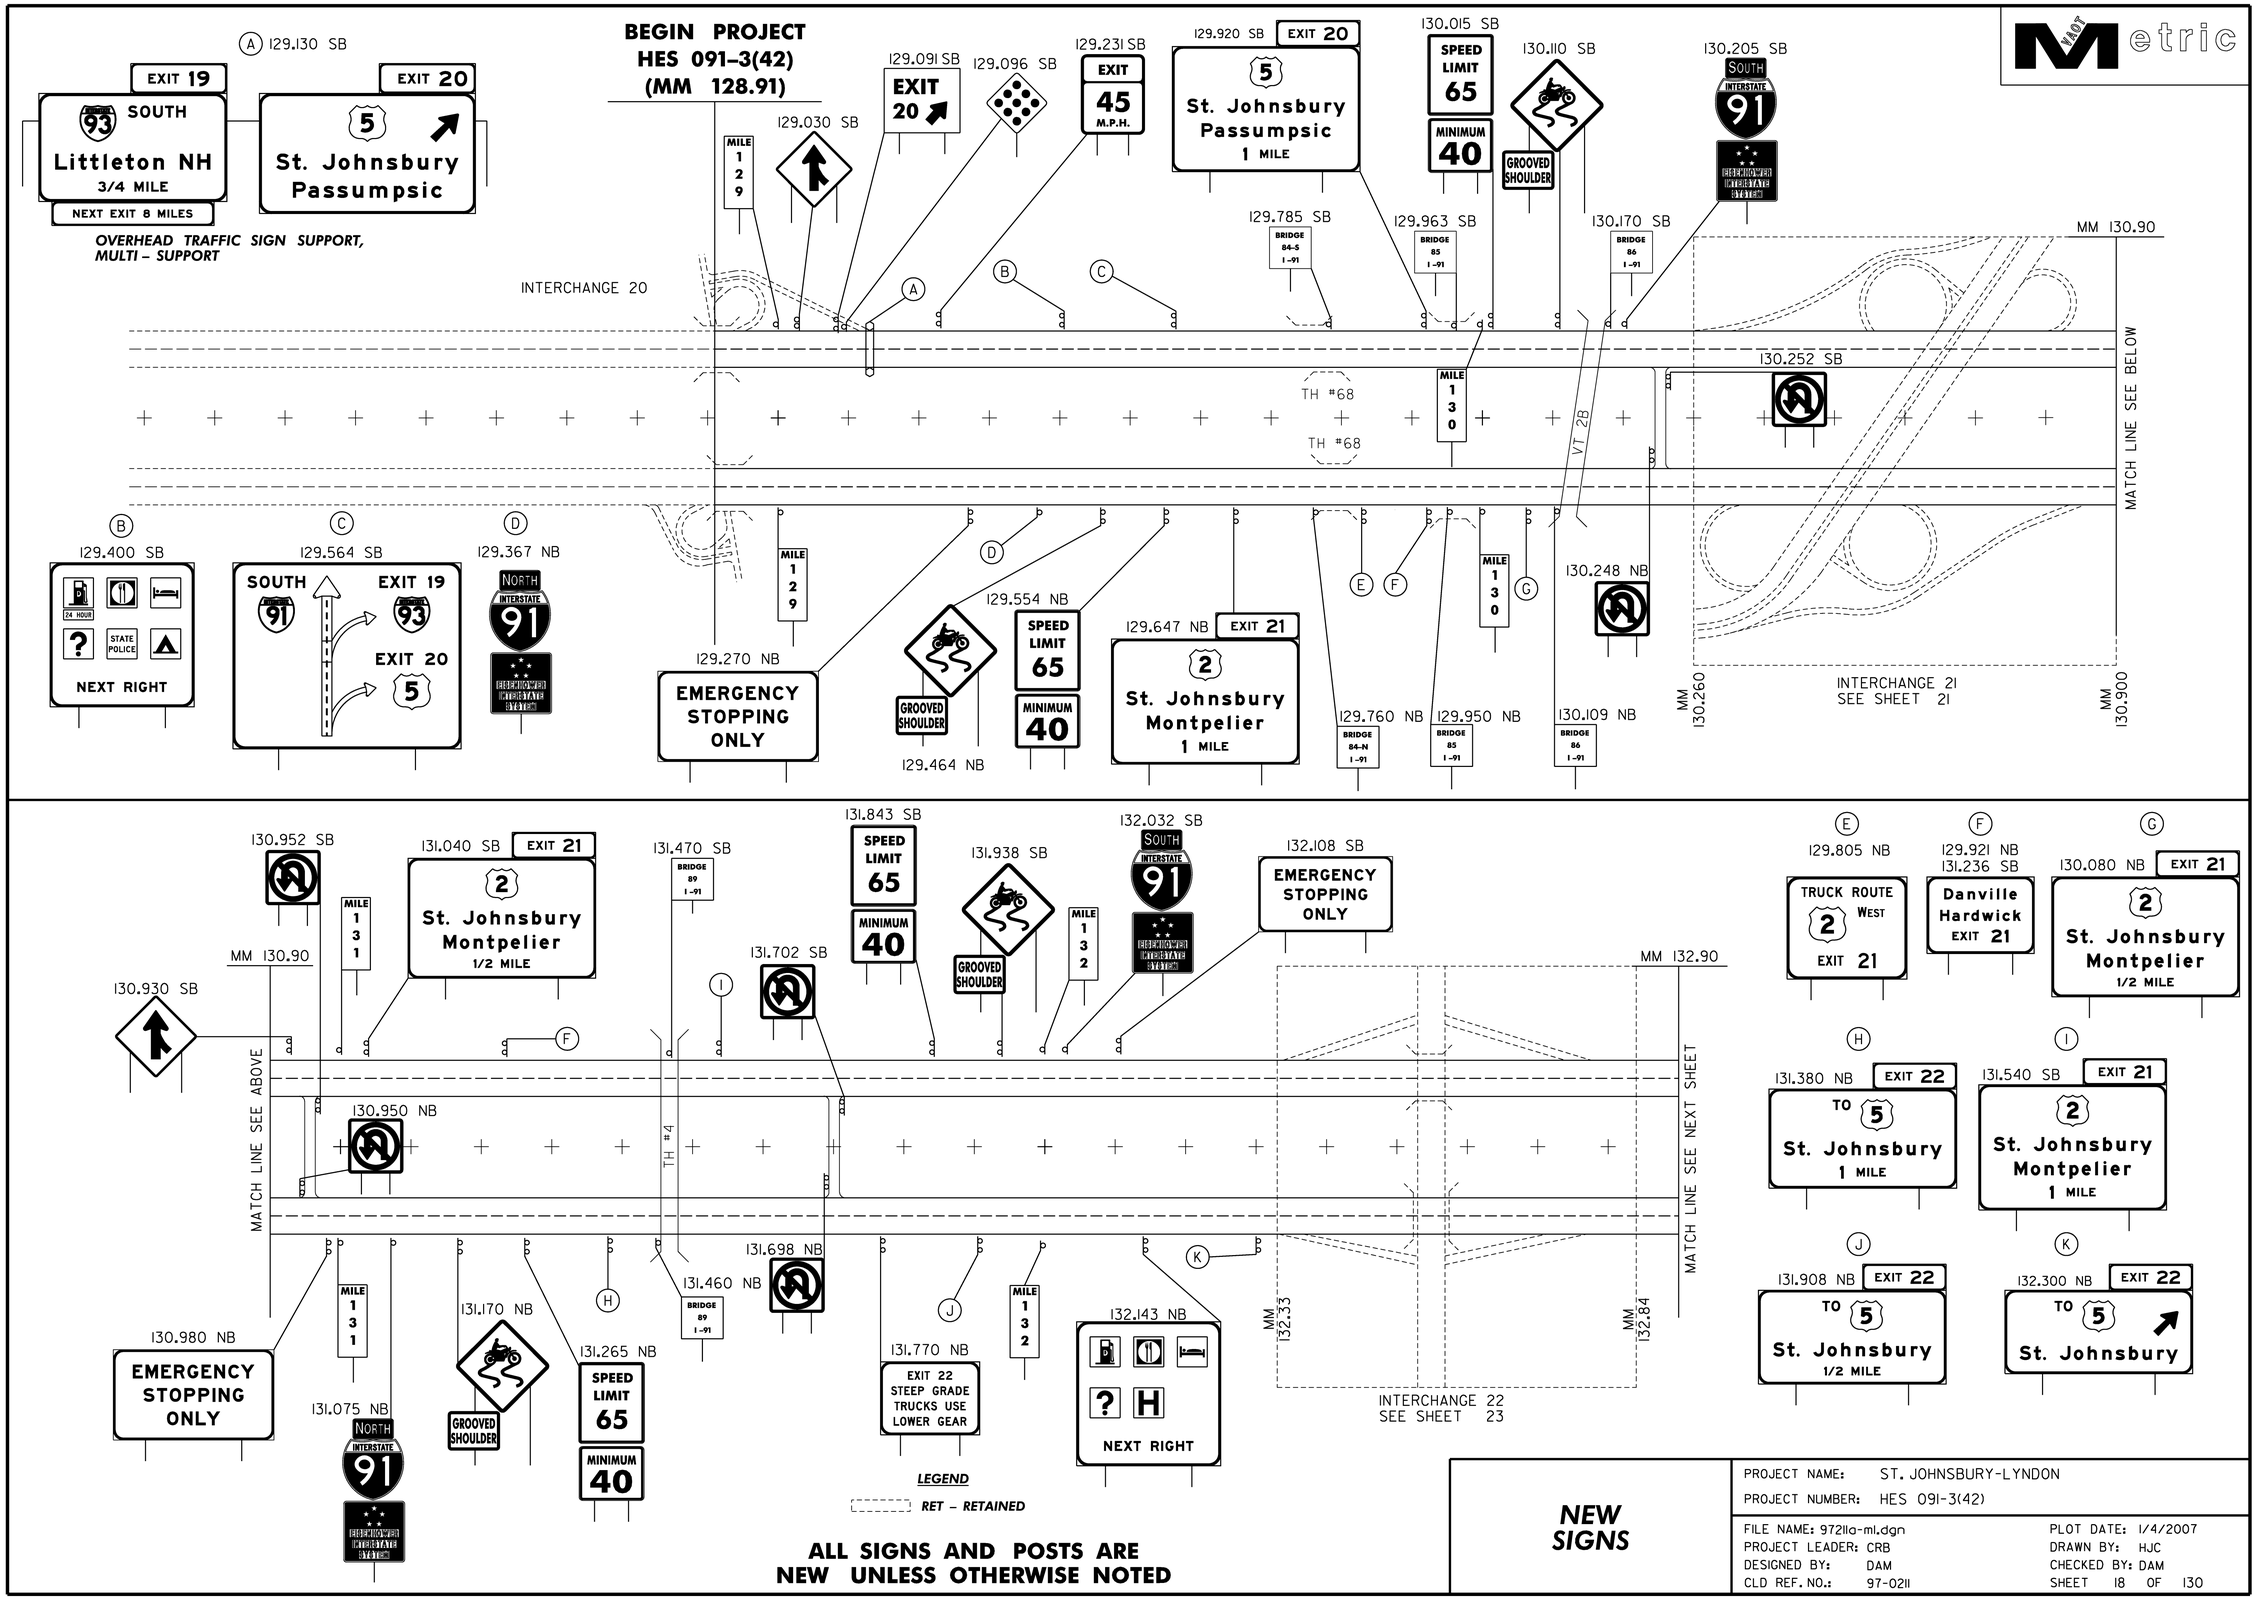

NEW SIGNS

PROJECT NAME:	ST. JOHNSBURY-LYNDON
PROJECT NUMBER:	HES 091-3(42)

FILE NAME:	97211a-mi.dgn	PLOT DATE:	1/4/2007
PROJECT LEADER:	CRB	DRAWN BY:	HJC
DESIGNED BY:	DAM	CHECKED BY:	DAM
CLD REF. NO.:	97-0211	SHEET	18 OF 130