646.622 TEMPORARY 6" WHITE LINE, PAINT
646.426 DURABLE 6" WHITE LINE, RECESSED POLYUREA
646.428 DURABLE 6" WHITE LINE, RECESSED THERMOPLASTIC
646.429 DURABLE 6" WHITE LINE, RECESSED EPOXY PAINT

D 0.019 TO D 0.132 SOLID RT
70.421 TO 70.516 DOTTED RT

646.632 TEMPORARY 6" YELLOW LINE, PAINT
646.436 DURABLE 6" YELLOW LINE, RECESSED POLYUREA
646.438 DURABLE 6" YELLOW LINE, RECESSED THERMOPLASTIC
646.439 DURABLE 6" YELLOW LINE, RECESSED EPOXY PAINT

D 0.019 TO D 0.132 SOLID LT

646.662 TEMPORARY 12" WHITE LINE, PAINT
646.466 DURABLE 12" WHITE LINE, RECESSED POLYUREA
646.469 DURABLE 12" WHITE LINE, RECESSED EPOXY PAINT

D 0.132 TO D 0.181 SOLID LT
70.363 TO 70.421 SOLID RT

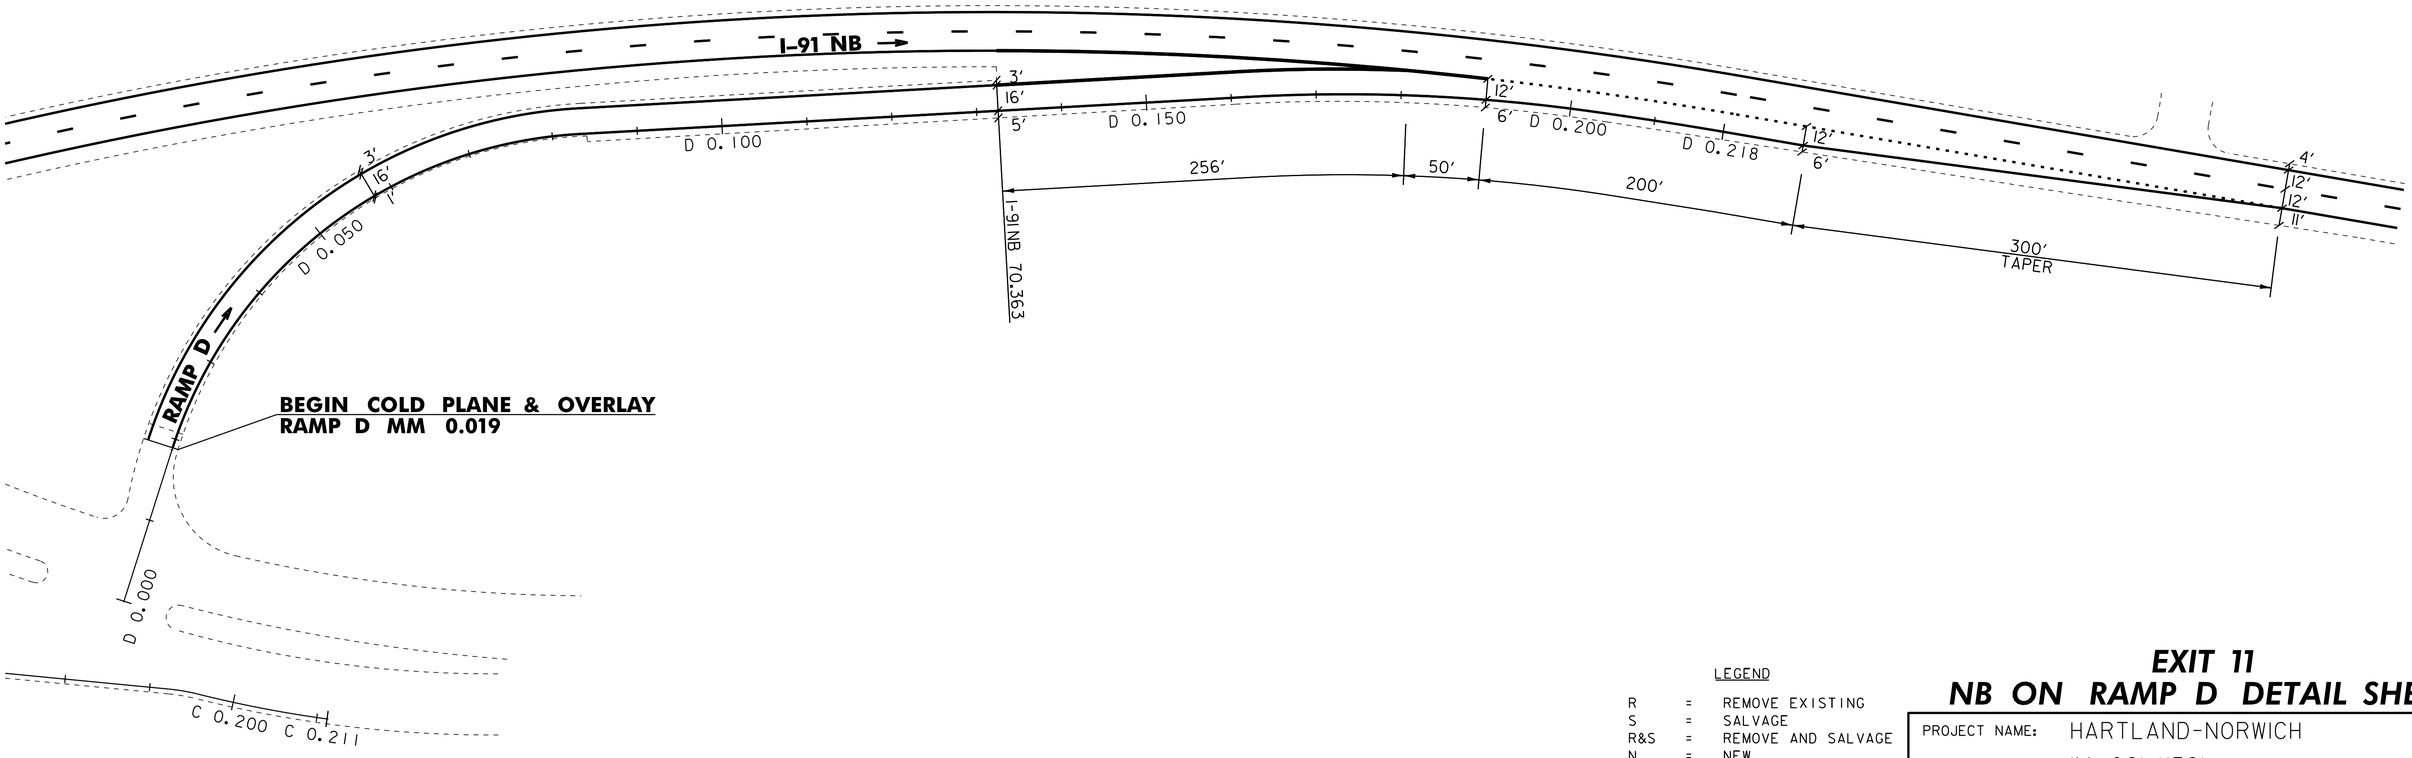

NOT TO SCALE

LEGEND

R	=	REMOVE EXISTING
S	=	SALVAGE
R&S	=	REMOVE AND SALVAGE
N	=	NEW
RET	=	RETAIN
B-B	=	BACK TO BACK
o o	=	EXISTING GUARDRAIL
o—o	=	PROPOSED GUARDRAIL
YL	=	YELLOW LINE
WL	=	WHITE LINE

EXIT 11
NB ON RAMP D DETAIL SHEET

PROJECT NAME: HARTLAND-NORWICH
PROJECT NUMBER: IM 091-1(59)

FILE NAME: /pave/06a202/p06a202.dgn
PROJECT LEADER: PTS
DESIGNED BY: NLL
IPARM FILE NAME: 06A202_36

PLOT DATE: 21-NOV-2012 11:45
DRAWN BY: WWG
CHECKED BY: PTS
SHEET 36 OF 60