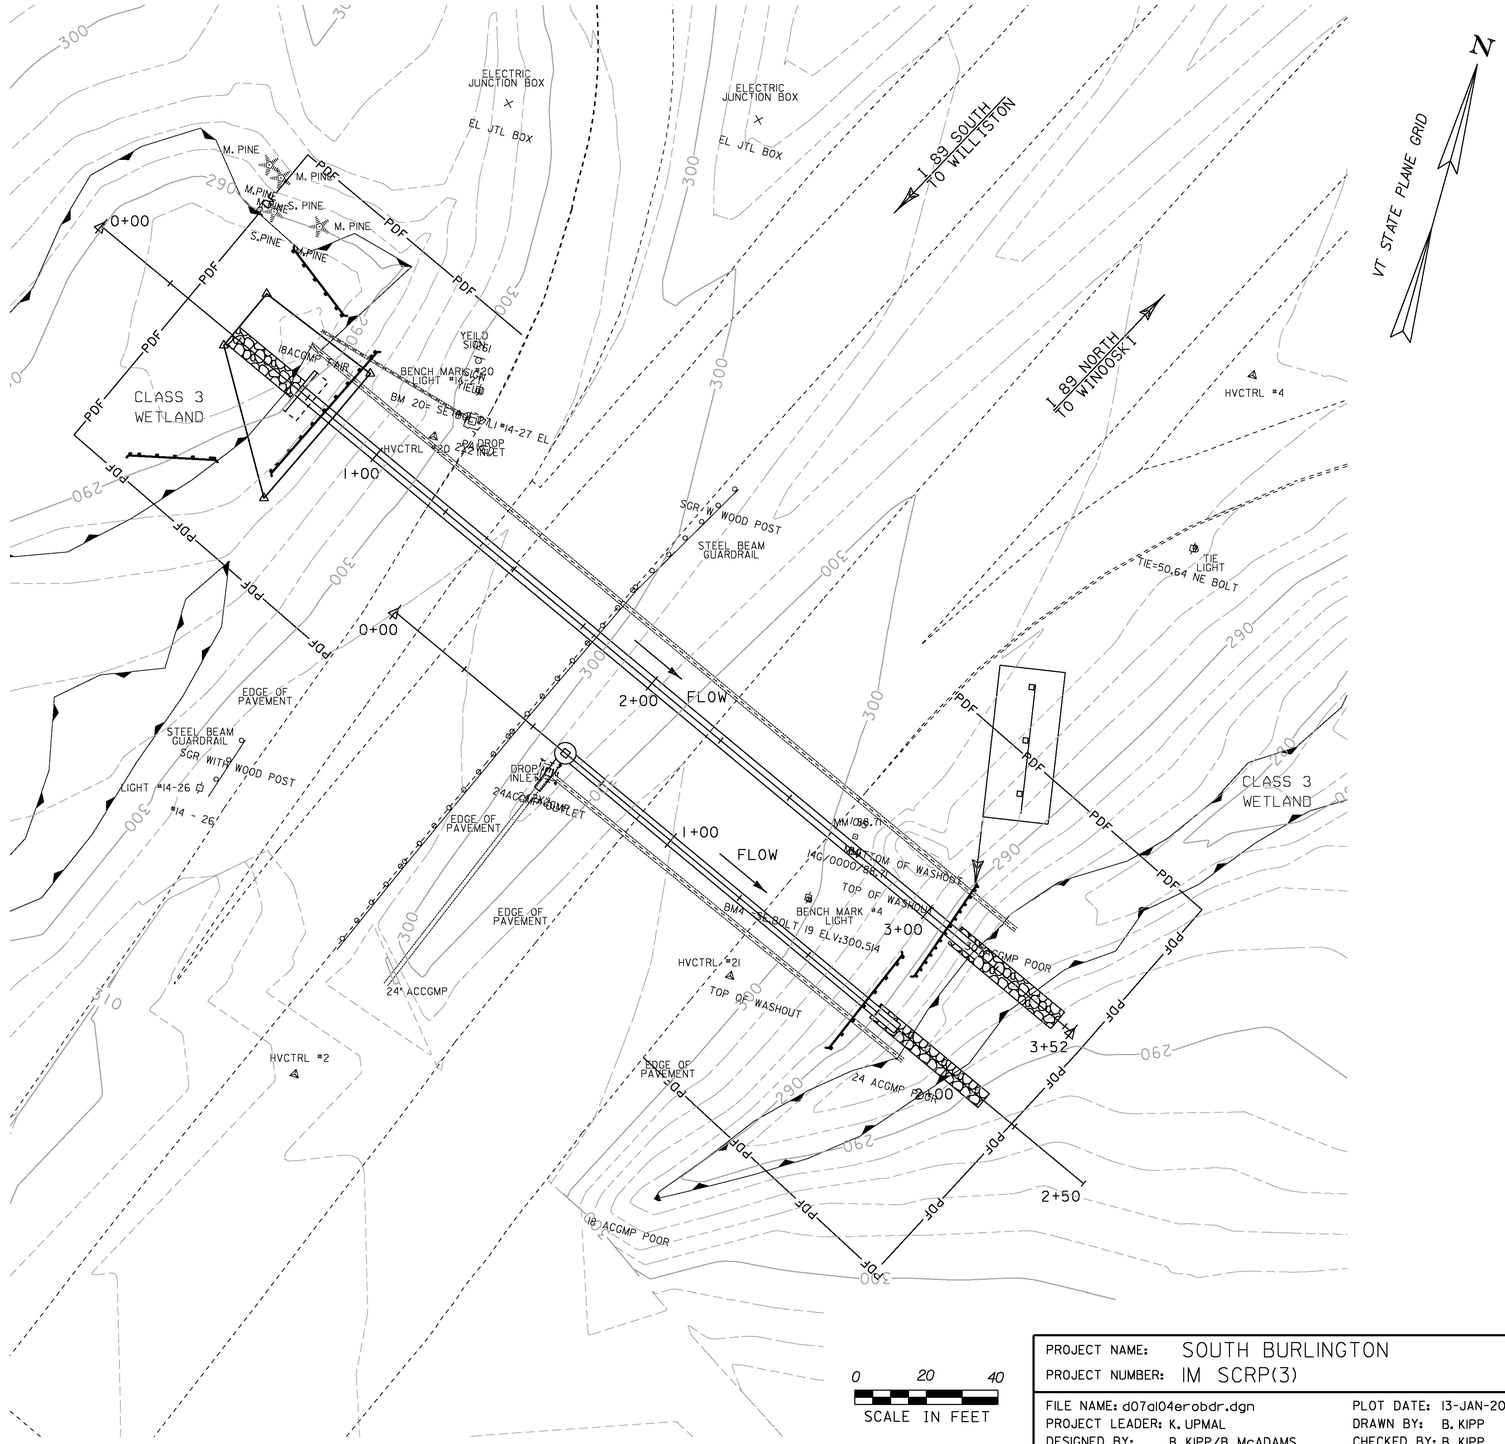

LEGEND

- PERMANENT SLOPE LIMITS
- PDF — PROJECT DEMARCATION FENCE
- SILT FENCE
- FILTER FABRIC DROP INLET PROTECTION
- RIPARIAN BUFFER

PROJECT NAME: SOUTH BURLINGTON	
PROJECT NUMBER: IM SCRP(3)	
FILE NAME: d07a104erobdr.dgn	PLOT DATE: 13-JAN-2010
PROJECT LEADER: K. UPMAL	DRAWN BY: B. KIPP
DESIGNED BY: B. KIPP/B. McADAMS	CHECKED BY: B. KIPP
EPSC LAYOUT SHEET 5	SHEET 43 OF 69