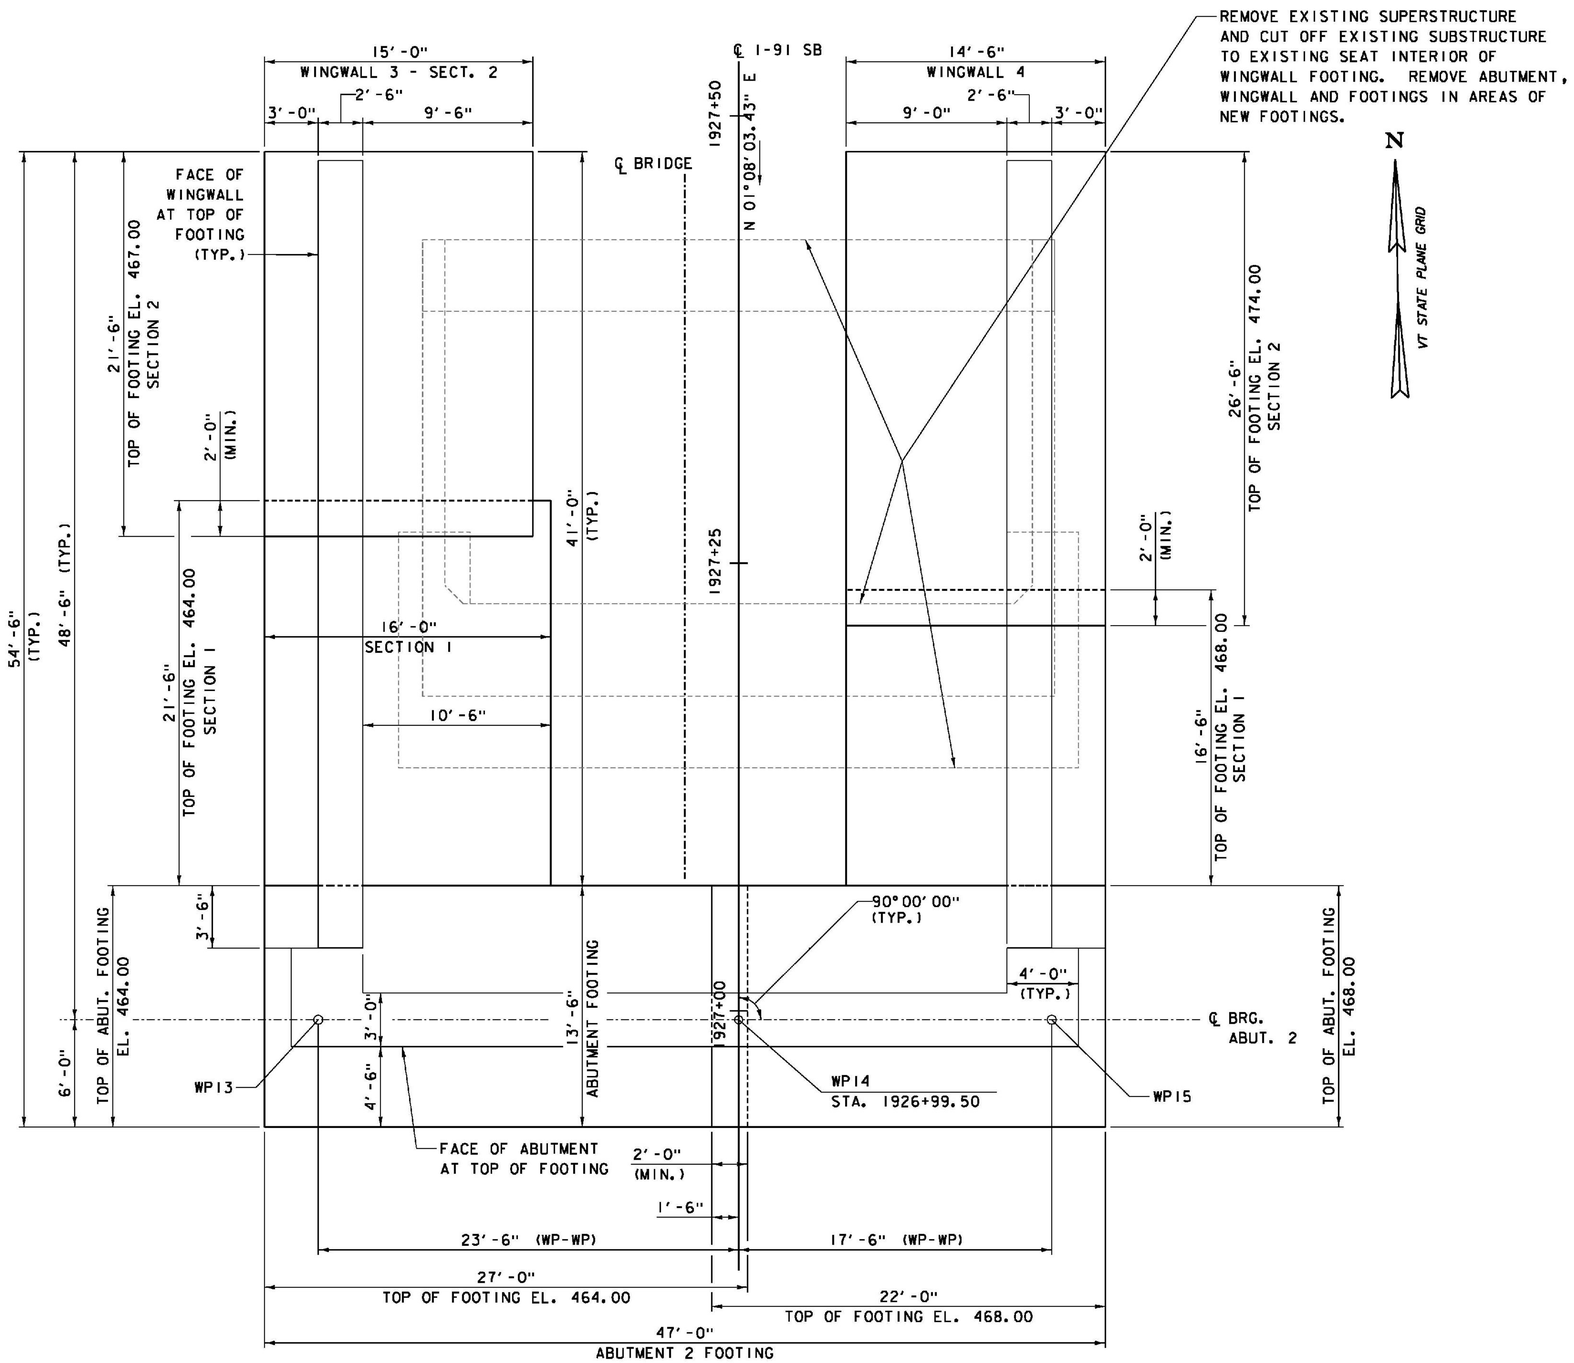

ABUTMENT 2 FOOTING PLAN

SCALE 1/4" = 1'-0"

ITEMS USED ON THIS SHEET	
ITEM NO.	DESCRIPTION
501.34	CONCRETE, HIGH PERFORMANCE CLASS B

NOTES:

1. FOR FOUNDATION NOTES, SEE ABUTMENT 2 ELEVATION SHEET.
2. FOR ABUTMENT 2 FOOTING REINFORCING DETAILS, SEE ABUT. 2 REINFORCEMENT - SHEET 1.
3. FOR WINGWALL 3 AND 4 REINFORCING DETAILS, SEE ABUT. 2 WINGWALL REINFORCEMENT.
4. FOR ABUTMENT 2 STEM, SEAT AND BACKWALL REINFORCING DETAILS, SEE ABUT. 2 REINFORCEMENT - SHEET 2.

PROJECT NAME: WINDSOR
PROJECT NUMBER: IM 091-1(64)

FILE NAME: z10a188Abut2FP.dgn
PROJECT LEADER: J. WILSON
DESIGNED BY: S. BOYINGTON
ABUTMENT 2 FOOTING PLAN

PLOT DATE: 7/30/2015
DRAWN BY: S. GUNN
CHECKED BY: S. HALLORAN
SHEET 96 OF 156