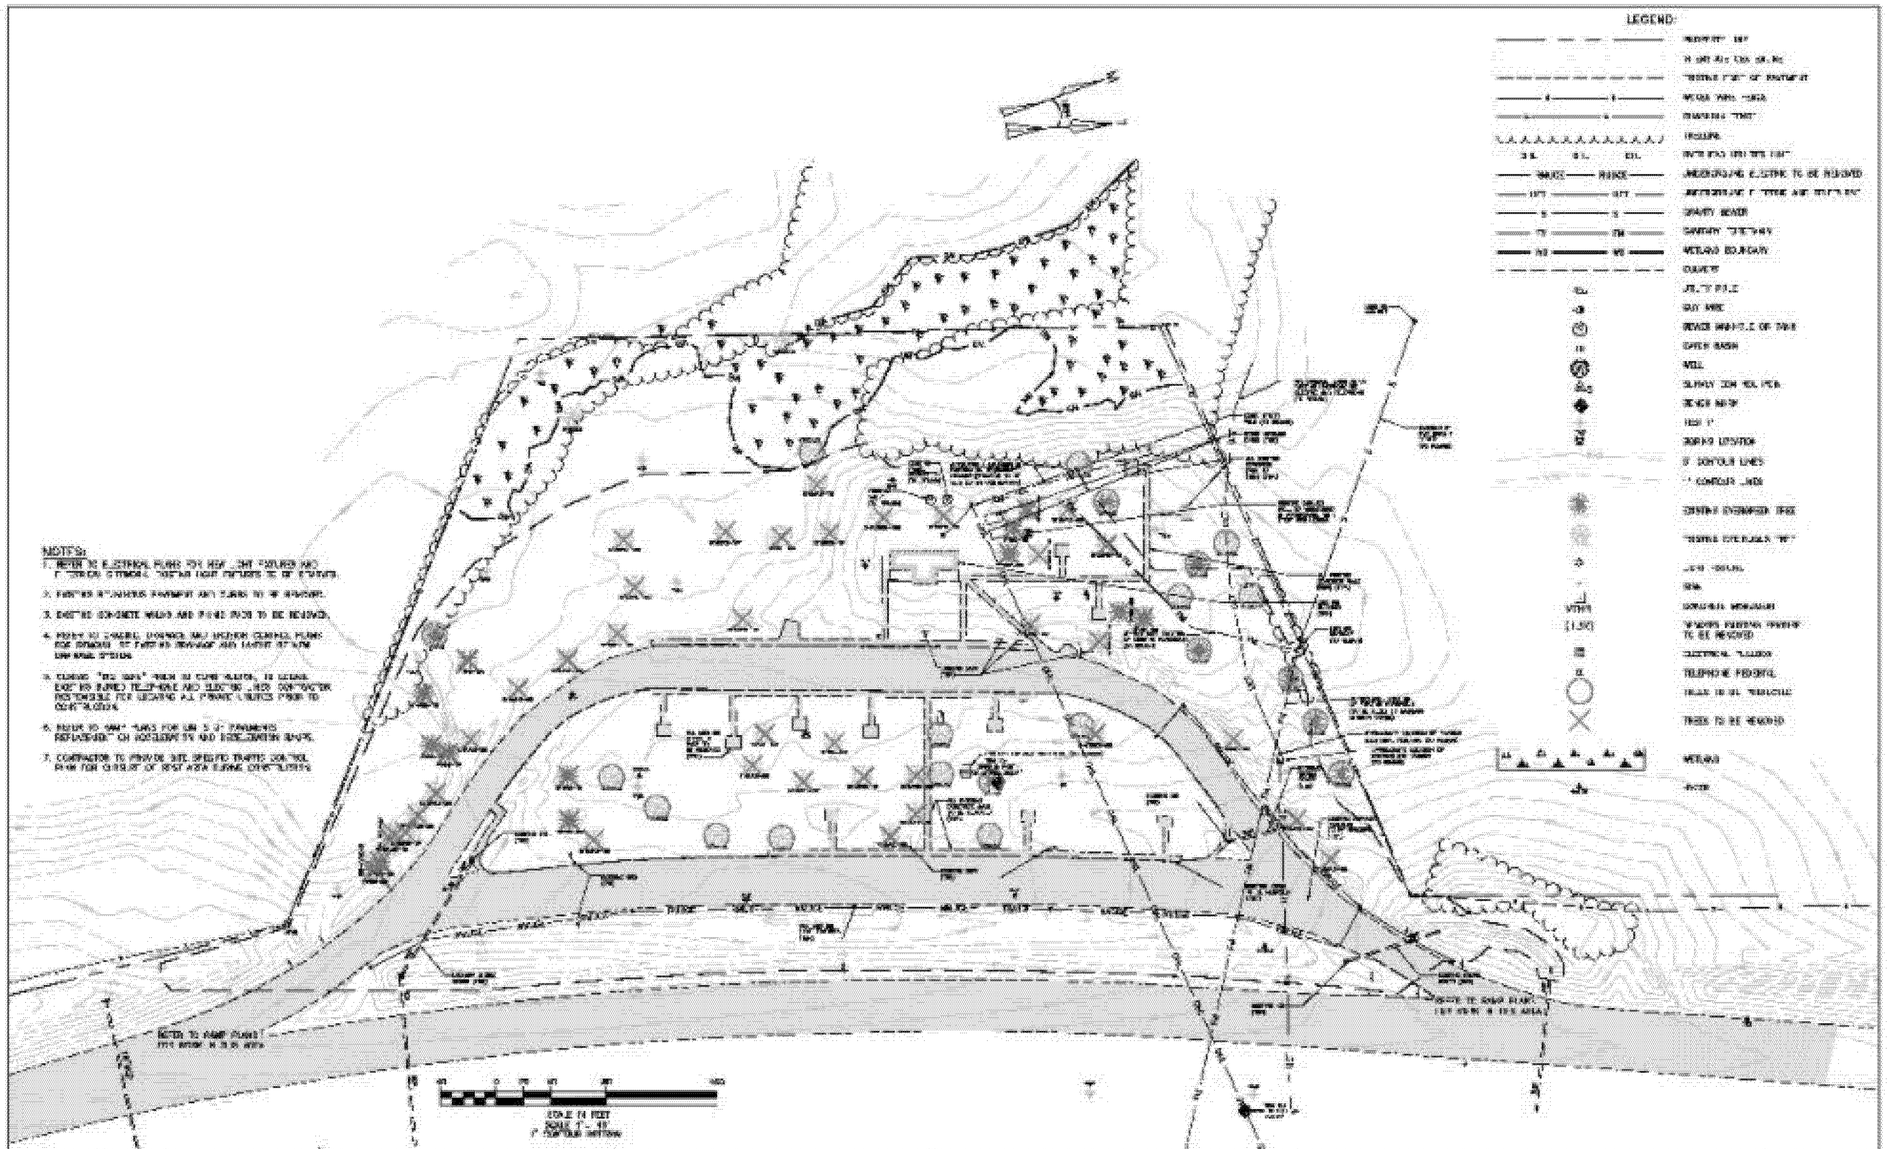


N·B·F
Nimz • Bowsbill • Fiske
ARCHITECTS P.C.
24½ Center Street
Rutland, Vermont
0 5 7 0 1

Steven J. Banik, P.E.
STRUCTURAL ENGINEER
Castleton, Vermont
0 5 7 3 8

LANE ASSOCIATES
Rutland, Vermont
0 5 7 0 1

Engineering • Planning • Development • Management
Williston, Vermont
0 5 4 9 5

Southbound I-91
Hartford
Information Center
Hartford, Vermont

EXISTING CONDITIONS AND DEMOLITION PLAN

C2

PROVIDED BY VTRANS - FOR REFERENCE ONLY

| | |
|---|---|
| PROJECT NAME: HARTFORD SHARON | |
| PROJECT NUMBER: FITS503 | |
| FILE NAME: z06e142HRA.dgn | PLOT DATE: 9/16/2010 |
| PROJECT LEADER: J. YOUNG | DRAWN BY: S. GUNN |
| DESIGNED BY: J. DURANTE | CHECKED BY: J. YOUNG |
| HARTFORD RA REFERENCE PLAN | SHEET 41 OF 70 |