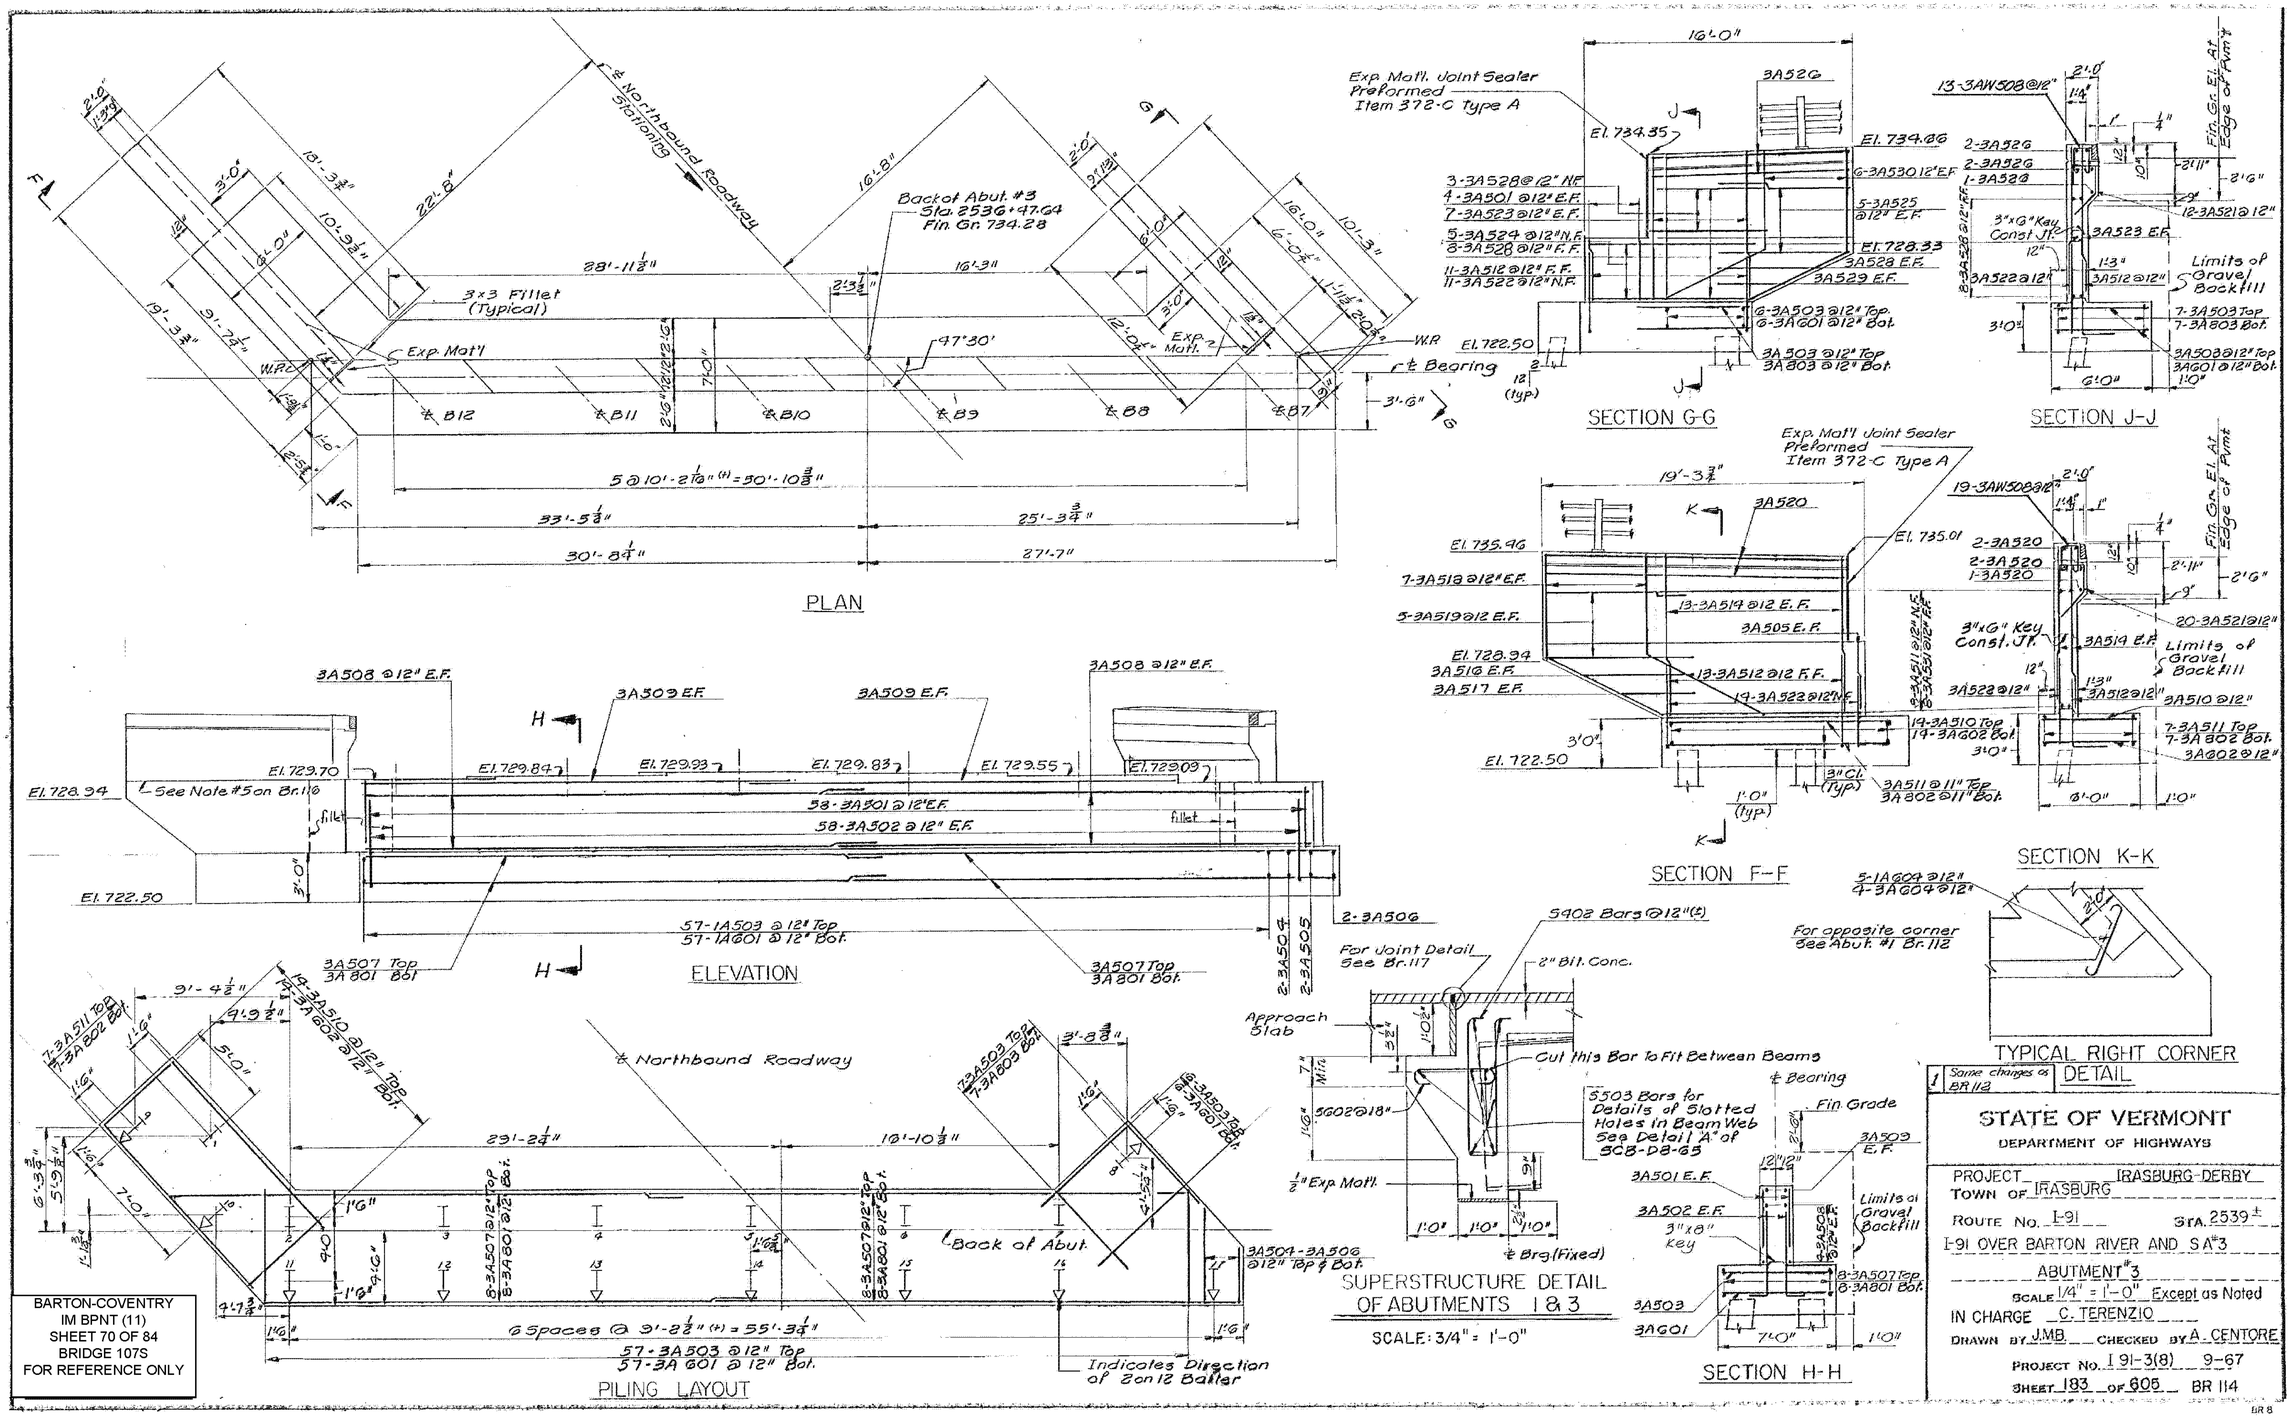

BARTON-COVENTRY
IM BPNT (11)
SHEET 70 OF 84
BRIDGE 107S
FOR REFERENCE ONLY

1	Some changes as BR 112

STATE OF VERMONT
DEPARTMENT OF HIGHWAYS

PROJECT IRASBURG-DERBY
TOWN OF IRASBURG
ROUTE NO. I-91 STA. 2539±
I-91 OVER BARTON RIVER AND S.A.#3
ABUTMENT #3
SCALE 1/4" = 1'-0" Except as Noted
IN CHARGE C. TERENZIO
DRAWN BY J.M.B. CHECKED BY A. CENTORE
PROJECT NO. I 91-3(8) 9-67
SHEET 183 OF 606 BR 114

BR 8