TEMPORARY 6 INCH WHITE LINE, PAINT
DURABLE 6 INCH WHITE LINE, POLYUREA
RAMP A SOLID RT 1381'
RAMP B SOLID LT 1069'
RAMP E SOLID RT 297'
RAMP G SOLID RT 102'
128.699 TO 128.766 DASHED RT 355'
128.909 TO 129.257 DOTTED RT 1840'

TEMPORARY 6 INCH YELLOW LINE, PAINT
DURABLE 6 INCH YELLOW LINE, POLYUREA
RAMP A SOLID LT 960'
RAMP A SOLID LT 416'
RAMP B SOLID LT 1000'
RAMP B SOLID LT 141'
RAMP E SOLID LT 293'
RAMP G SOLID LT 105'

TEMPORARY 12 INCH WHITE LINE, PAINT
DURABLE 12 INCH WHITE LINE, POLYUREA
I-91 SOLID RT 112'
I-91 SOLID RT 140'
RAMP A SOLID LT (GORE STRIPES) 43'
RAMP A SOLID LT 63'
RAMP A SOLID LT 37'
RAMP B SOLID LT 47'
RAMP B SOLID LT 83'
RAMP E SOLID RT 35'
RAMP G SOLID RT 46'

TEMPORARY 24 INCH STOP BAR, PAINT
DURABLE 24 INCH STOP BAR (OPTION BID ITEM)
RAMP E SOLID 15'

TEMPORARY LETTER OR SYMBOL, PAINT
DURABLE LETTER OR SYMBOL (OPTION BID ITEM)
RAMP A "YIELD"
RAMP A "AHEAD"
RAMP A YIELD MARKINGS (5)
RAMP B YIELD MARKINGS (5)
RAMP E WRONG WAY ARROW
RAMP E "STOP"

STONE FILL, TYPE I
RAMP A LT
RAMP E LT
RAMP E LT

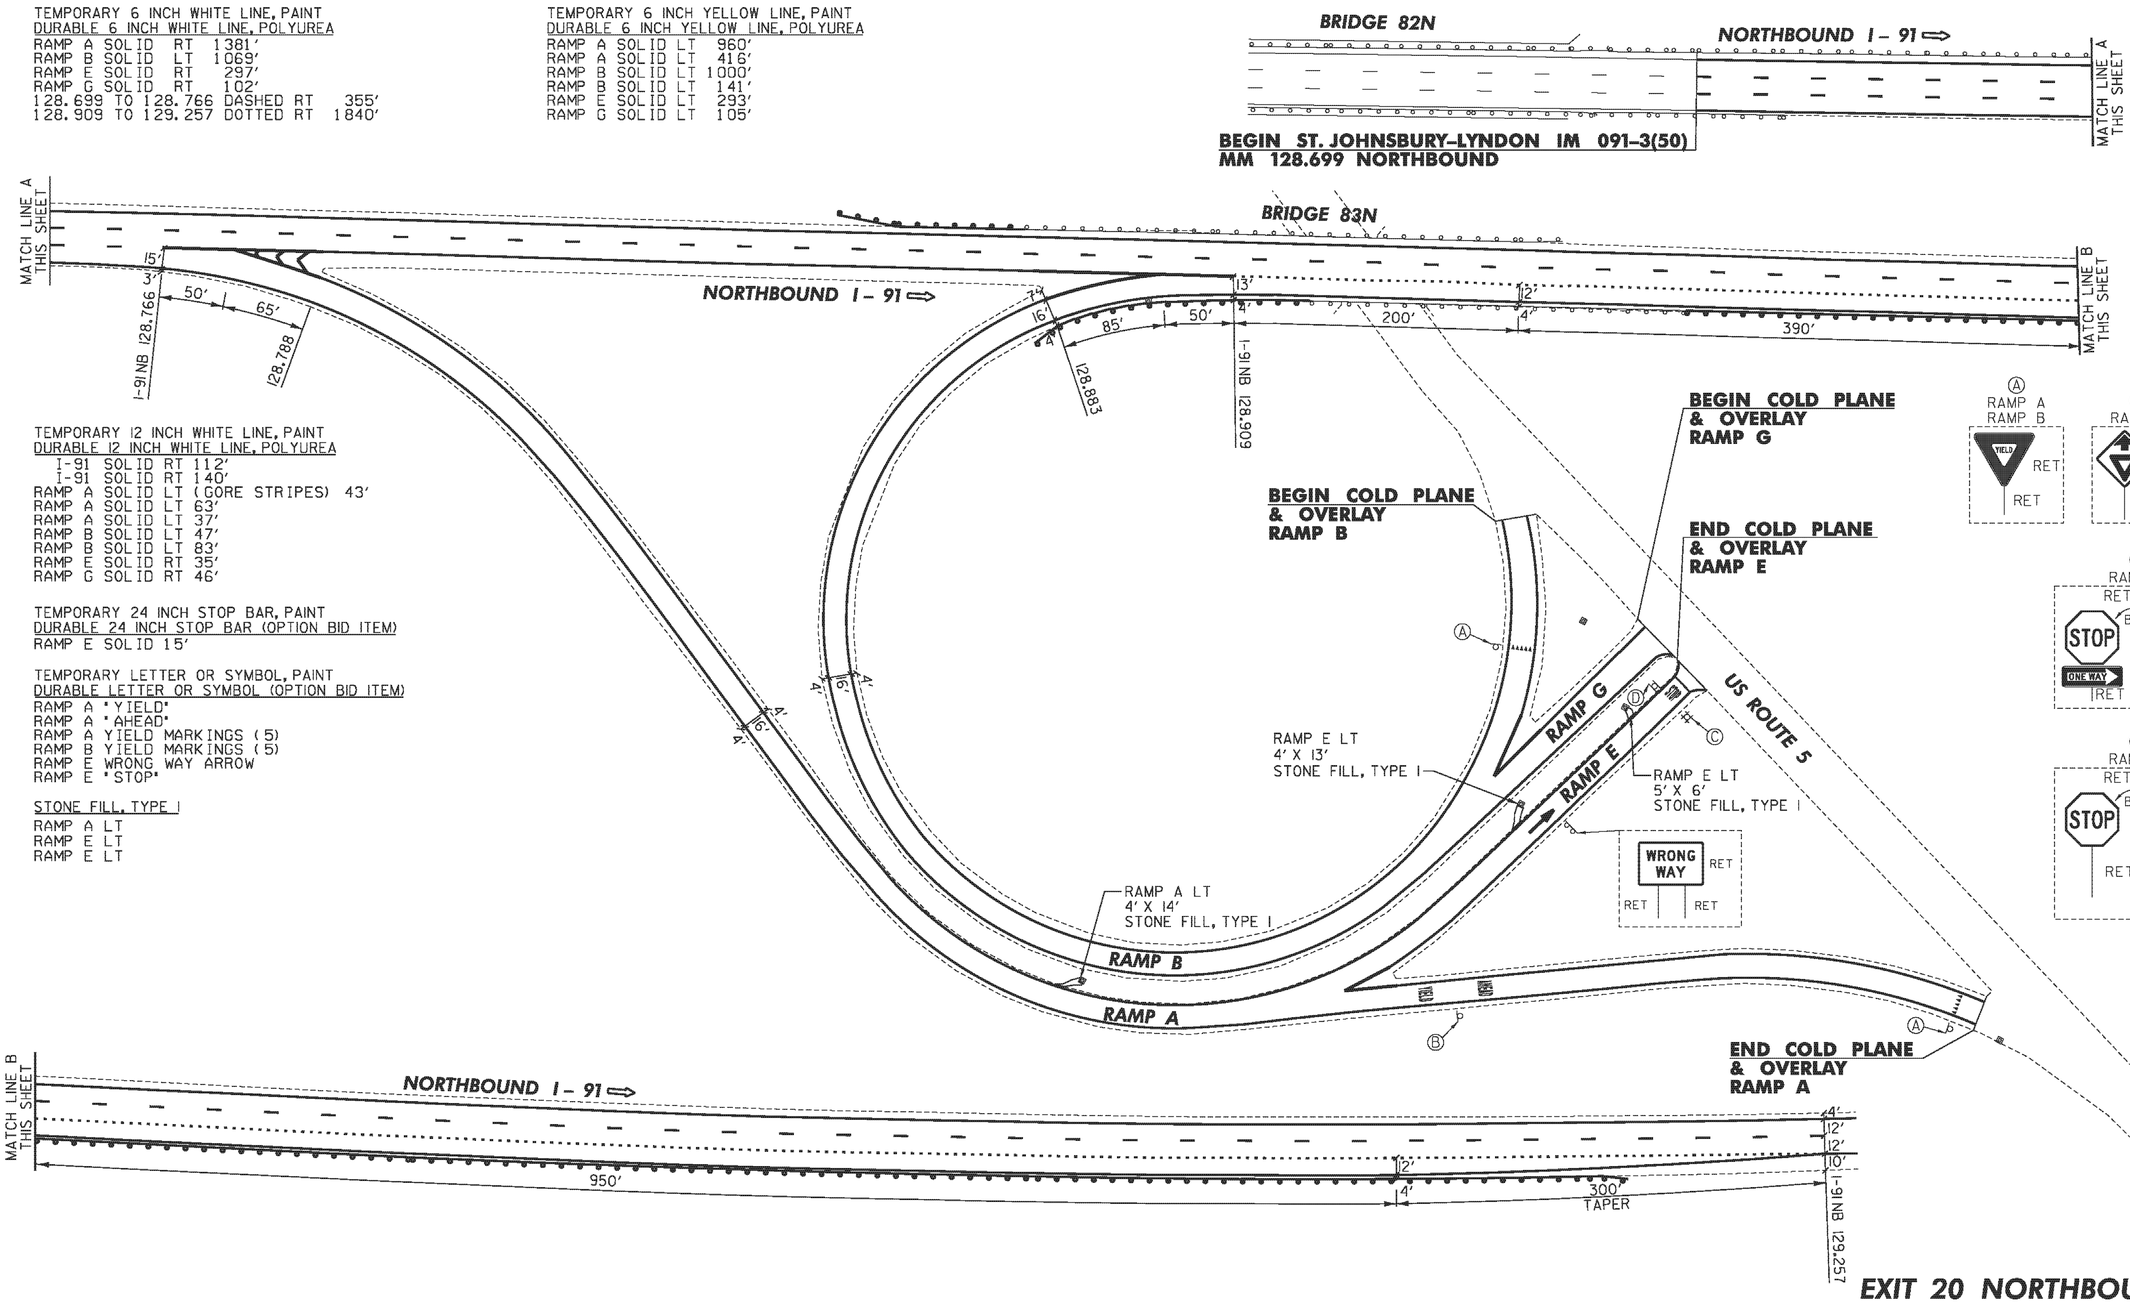

NOT TO SCALE

EXIT 20 NORTHBOUND DETAIL SHEET

PROJECT NAME: ST. JOHNSBURY-LYNDON
PROJECT NUMBER: IM 091-3(50)

FILE NAME: lla346/cos/zlla346int20nb.dgn
PROJECT LEADER: PTS
DESIGNED BY: NLL
IPARM FILE NAME: plla346_43
PLOT DATE: 10/17/2013
DRAWN BY: JLS
CHECKED BY: PTS
SHEET 43 OF 72