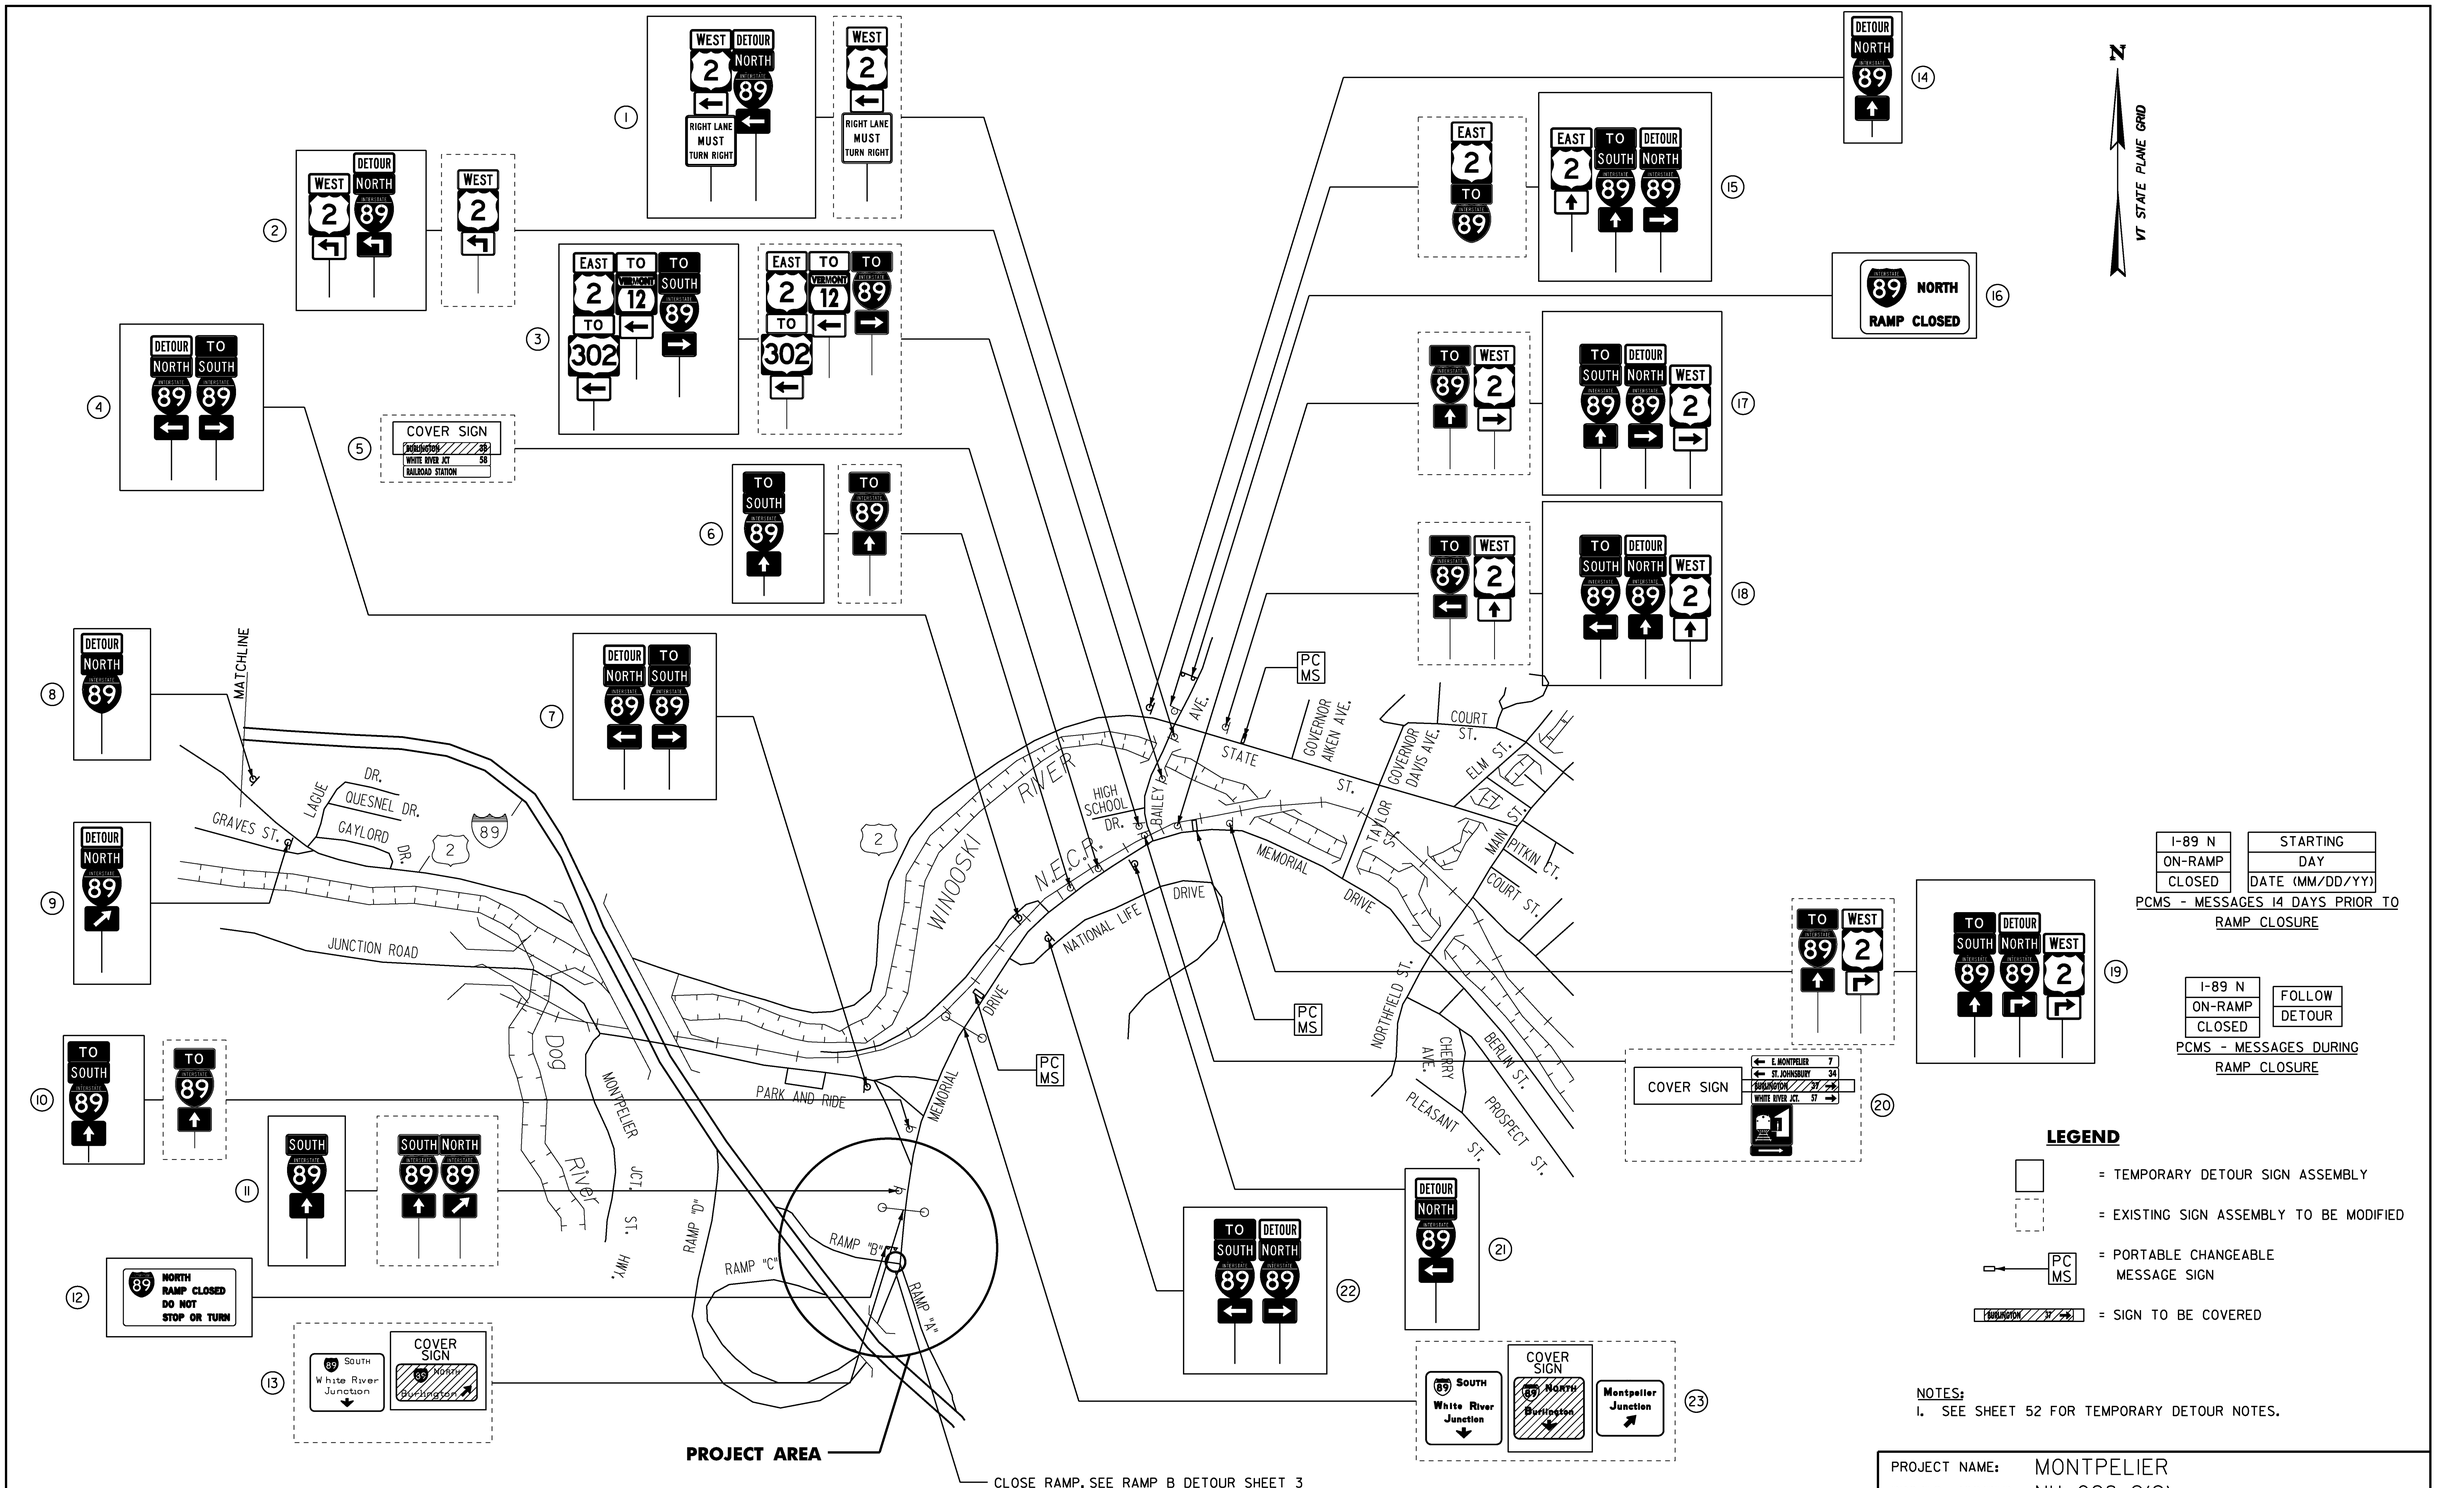

I-89 N	STARTING
ON-RAMP	DAY
CLOSED	DATE (MM/DD/YY)

PCMS - MESSAGES 14 DAYS PRIOR TO RAMP CLOSURE

I-89 N	FOLLOW
ON-RAMP	DETOUR
CLOSED	

PCMS - MESSAGES DURING RAMP CLOSURE

LEGEND

= TEMPORARY DETOUR SIGN ASSEMBLY

= EXISTING SIGN ASSEMBLY TO BE MODIFIED

PC MS = PORTABLE CHANGEABLE MESSAGE SIGN

BURLINGTON 37 = SIGN TO BE COVERED

NOTES:
1. SEE SHEET 52 FOR TEMPORARY DETOUR NOTES.

MONTPELIER AND INTERCHANGE 8
NOT TO SCALE

PROJECT NAME: MONTPELIER	
PROJECT NUMBER: NH 028-2(9)	
FILE NAME: dllb066trf.dgn	PLOT DATE: 24-MAY-2013
PROJECT LEADER: P. PELOQUIN	DRAWN BY: P. PELOQUIN
DESIGNED BY: P. PELOQUIN	CHECKED BY: A. BOMBARDIER
RAMP B DETOUR SHEET 1	SHEET 51 OF 62